




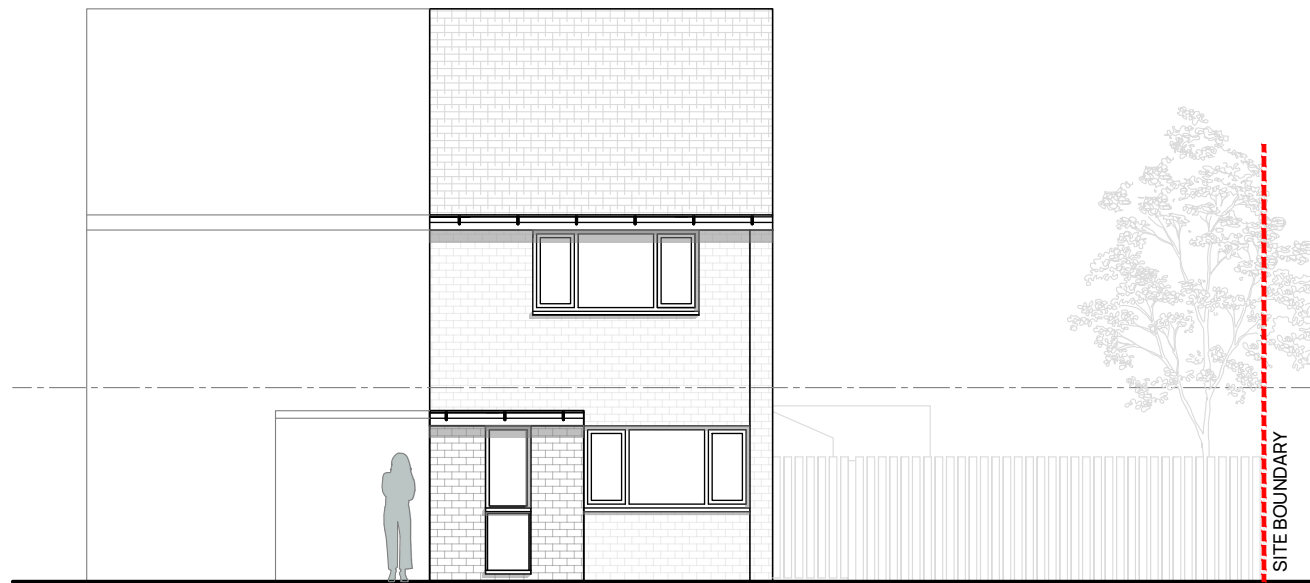

Existing Elevation - Front
Scale 1:100

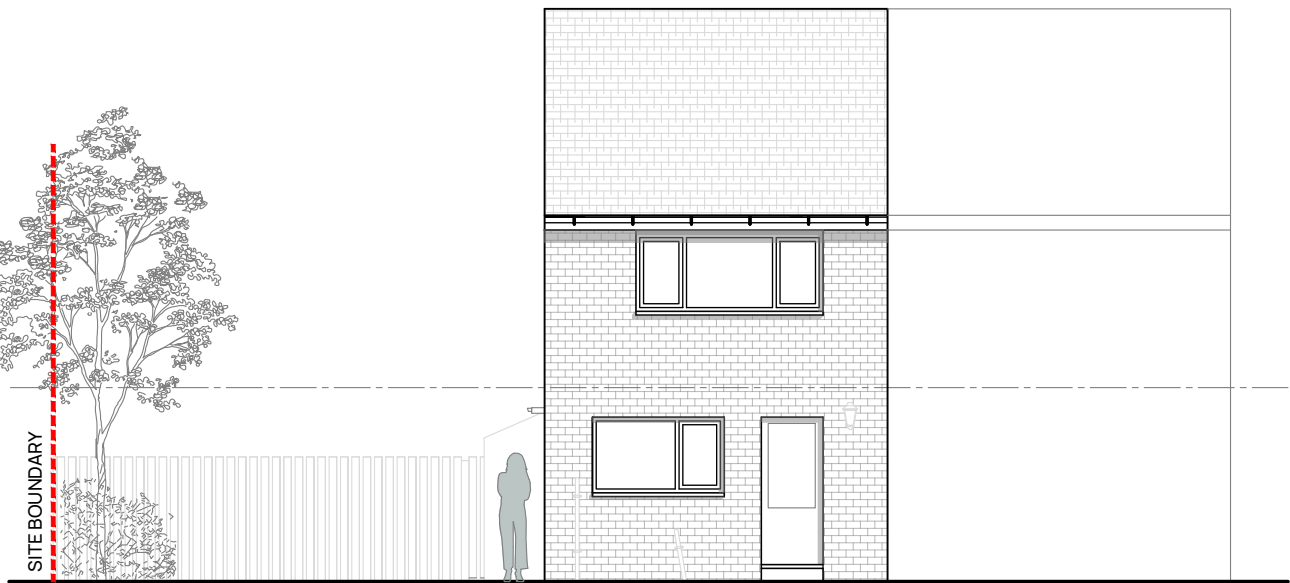

Existing Elevation - Rear
Scale 1:100

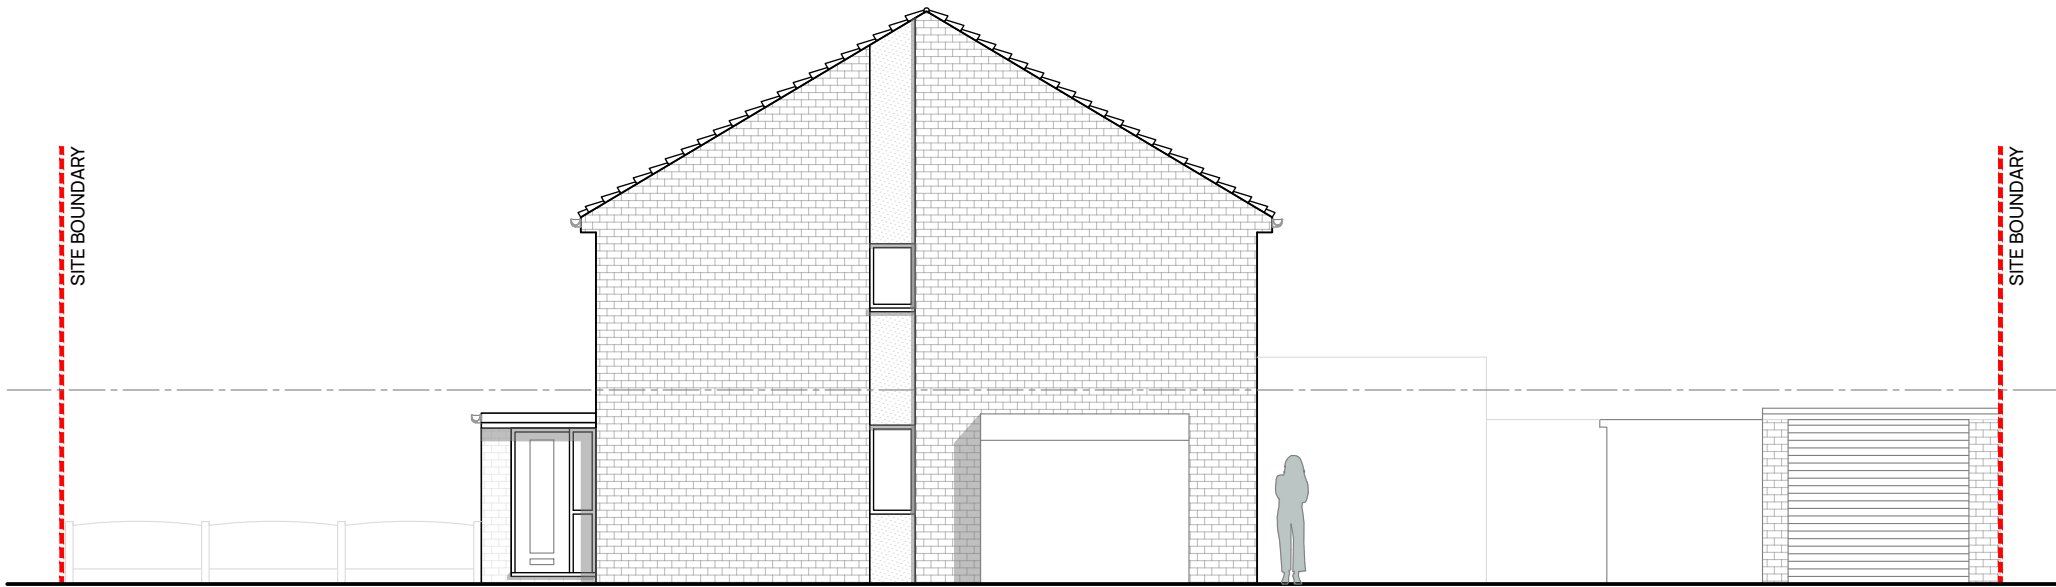

Existing Elevation - Side
Scale 1:100

BCAE Architects
Unit 17 Guest House Farm
Runshaw Lane
PR7 6HD

t: 01772 230 538
e: info@bcae-architects.co.uk
w: www.bcae-architects.co.uk

Revision + notes		
A	Planning Amendments	15/04/24

Key
Application Boundary



PRELIMINARY



Project Name	Date	Stage
30 Hartford Avenue, Heywood	November 2023	Planning
Title	Scale	Drawn
Existing Elevations	1:100 @ A3	LH
Drawing Number	Project No.	Rev.
E03	88.23	A
NOT FOR CONSTRUCTION // DO NOT SCALE		ALL DIMENSIONS TO BE CHECKED ON SITE