


PLANNING


| REV | DESCRIPTION | INTL | CHK | DATE |
|-----|-------------|------|-----|------|
| -   | -           | -    | -   | -    |
| -   | -           | -    | -   | -    |
| -   | -           | -    | -   | -    |

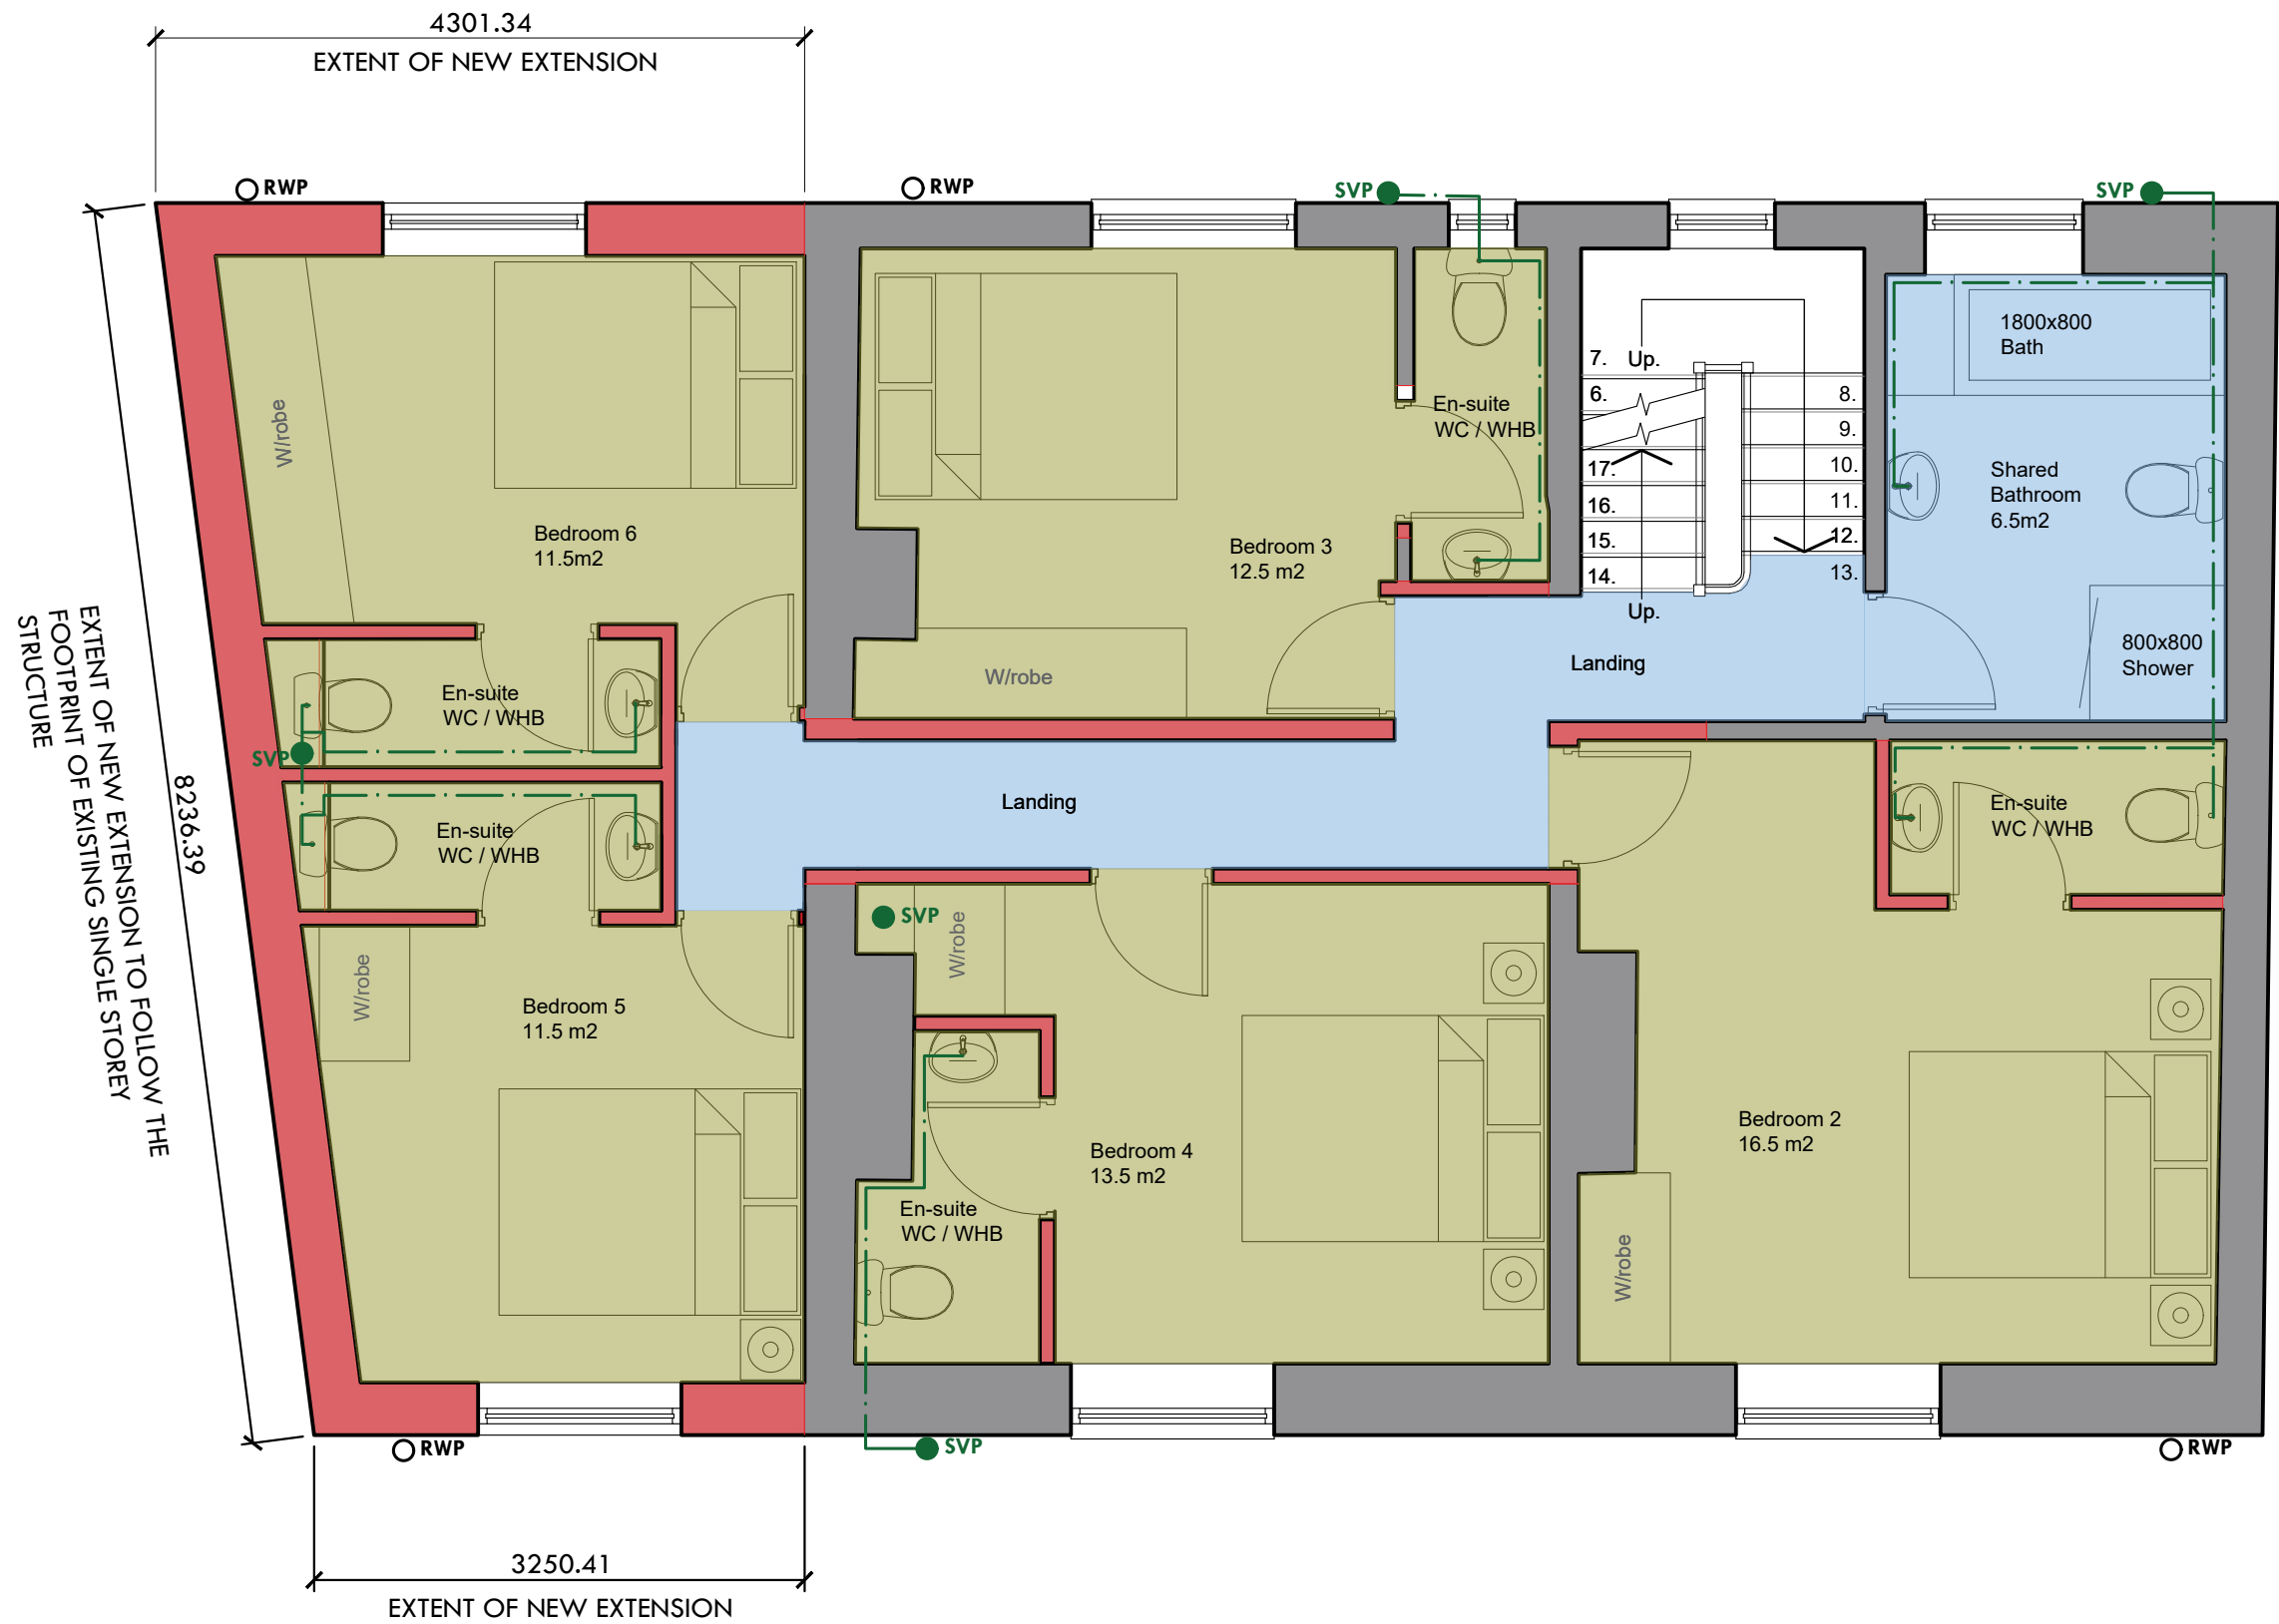


FIRST FLOOR PLAN  
AS PROPOSED



GROUND FLOOR PLAN  
AS PROPOSED

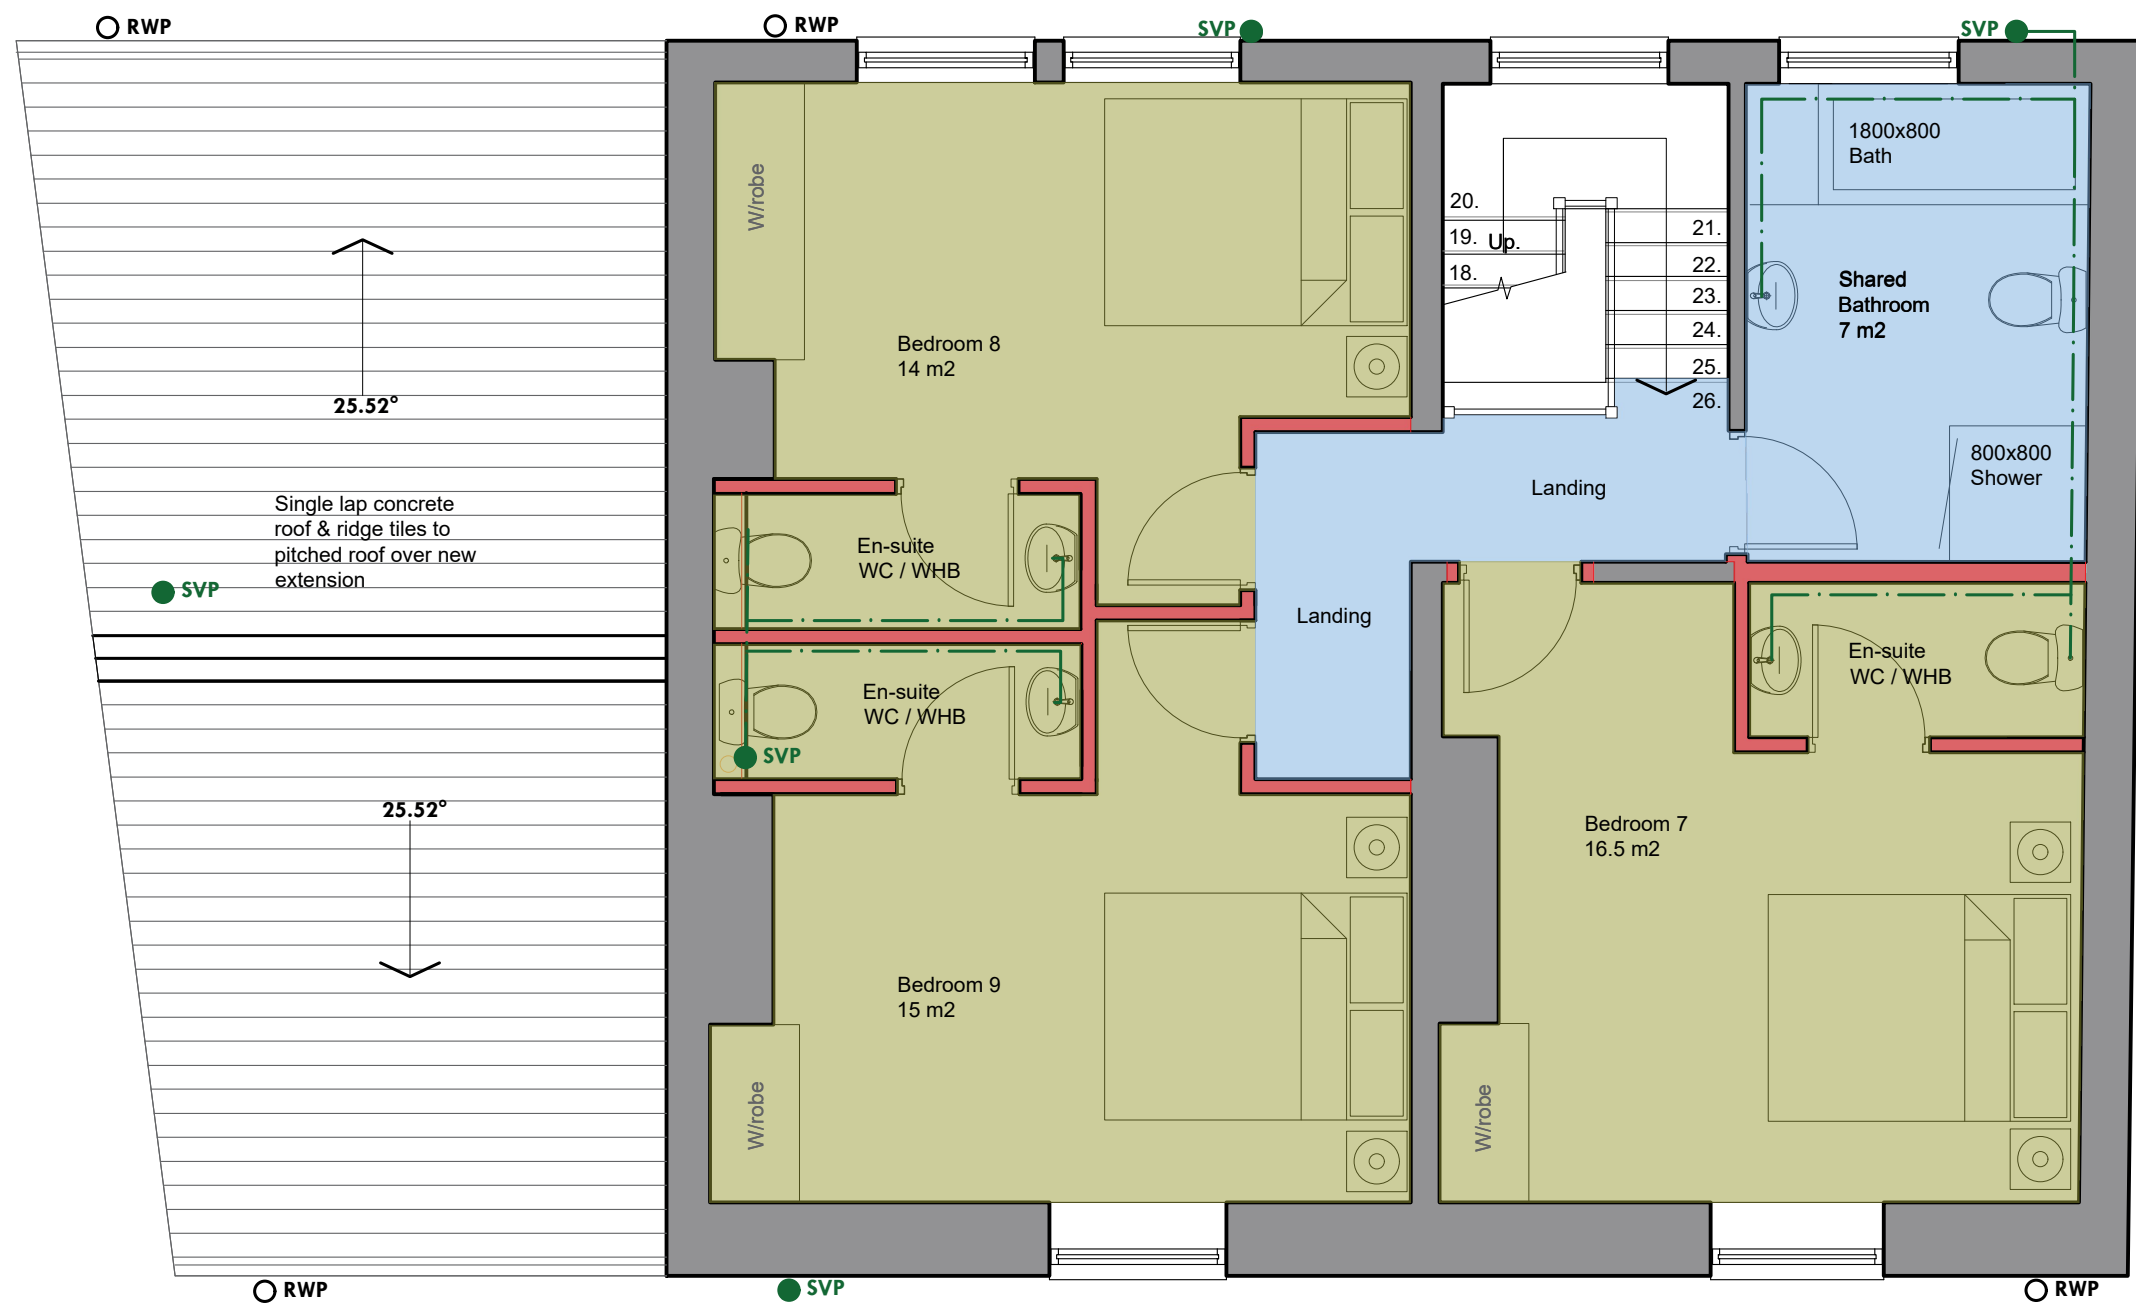

SECOND FLOOR PLAN  
AS PROPOSED

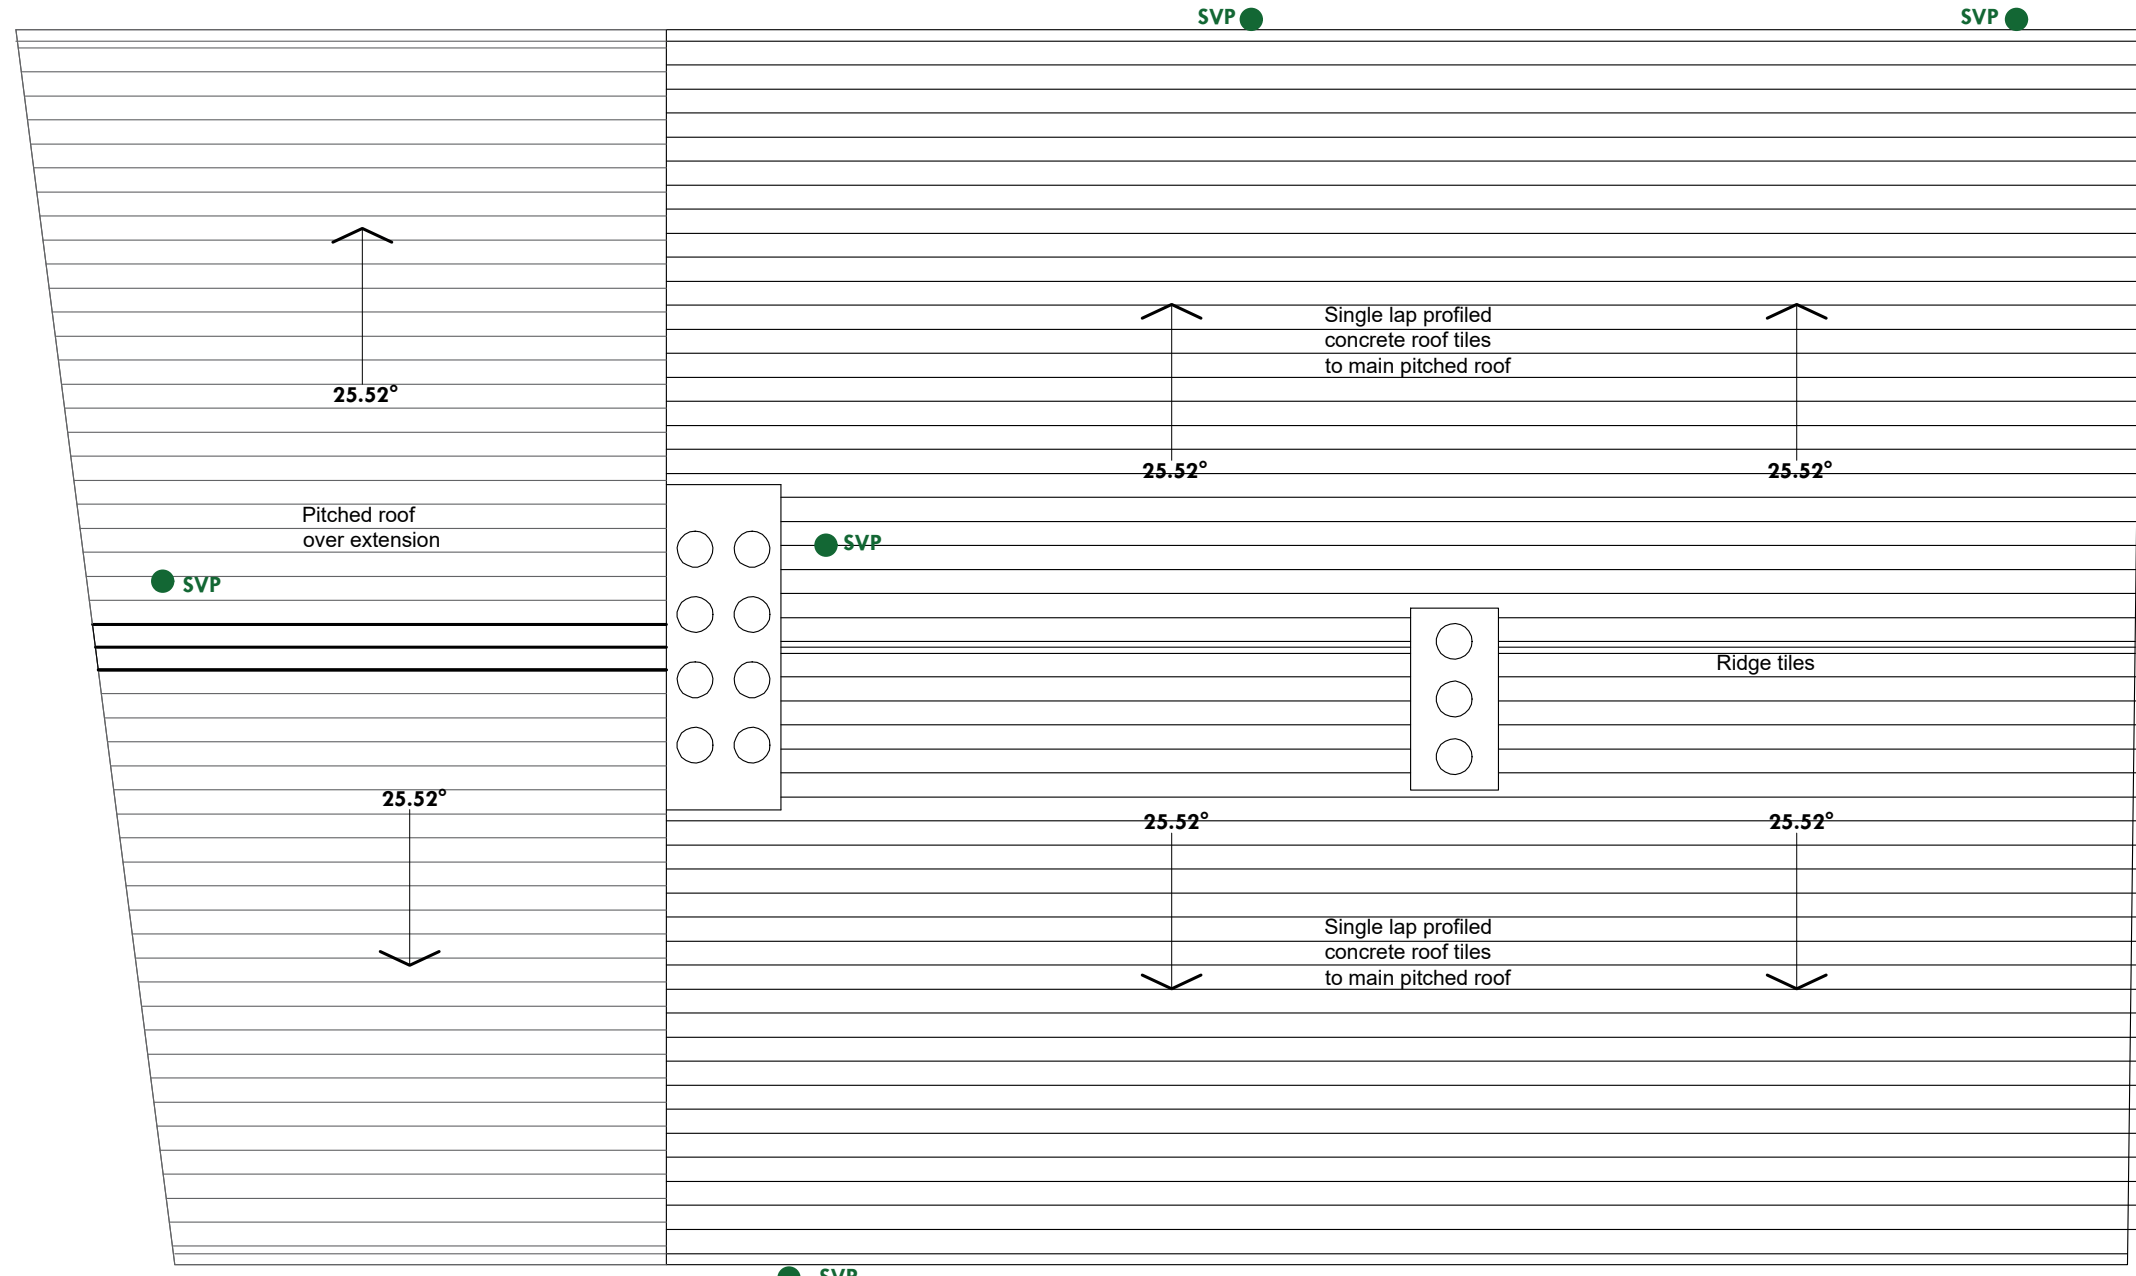

ROOF PLAN  
AS PROPOSED

- EXISTING STRUCTURE RETAINED
- NEW OR ADAPTED STRUCTURE
- PRIVATE ACCOMMODATION
- SHARED ACCOMMODATION
- PROPOSED FOUL WATER DRAINAGE
- PROPOSED SURFACE WATER DRAINAGE
- FOUL WATER / INSPECTION CHAMBER
- NEW BACK INLET GULLY
- SURFACE WATER / INSPECTION CHAMBER

NOTE:

ALL DRAINAGE RUNS SHOWN ASSUMED

FULL DRAINAGE SURVEY TO BE CARRIED OUT TO DETERMINE, CONDITION, DEPTH, FALLS AND LOCATION.

ALL NEW DRAINAGE TO CONNECT INTO EXISTING DRAINAGE RUNS AT CLOSEST POSSIBLE POINT TO BE AGREED WITH BUILDING CONTROL OFFICER.