




ELEVATION G-G

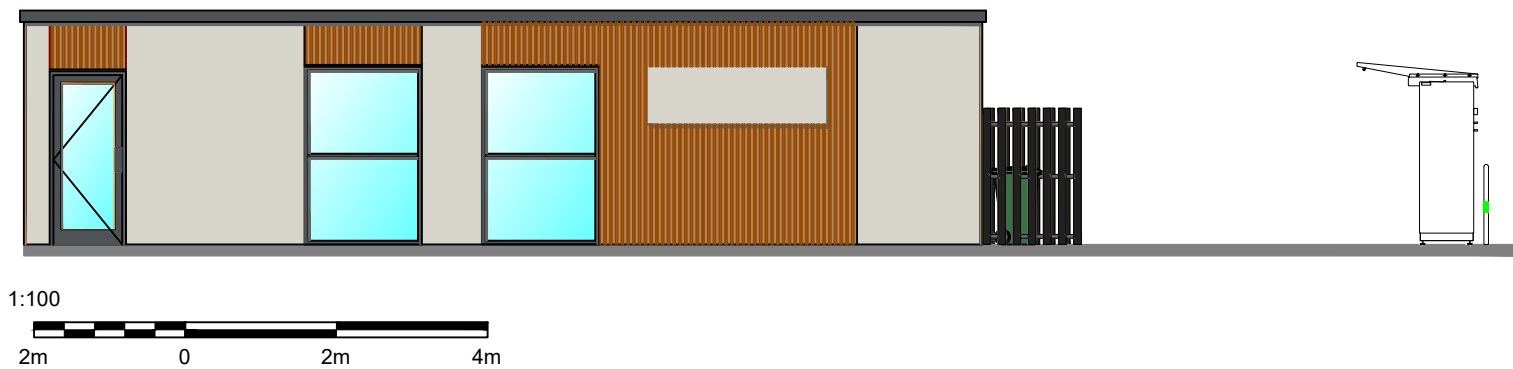



ELEVATION H-H

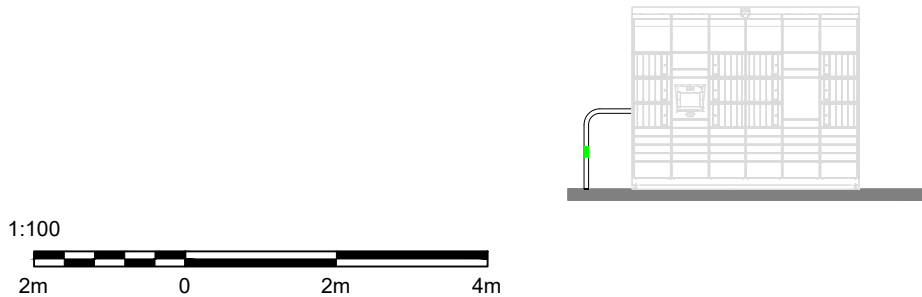

ELEVATION I-I

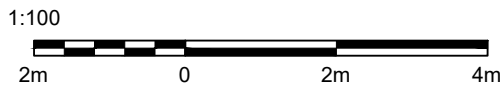

BLOCK PLAN - 1:500

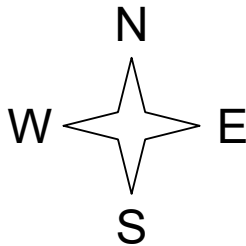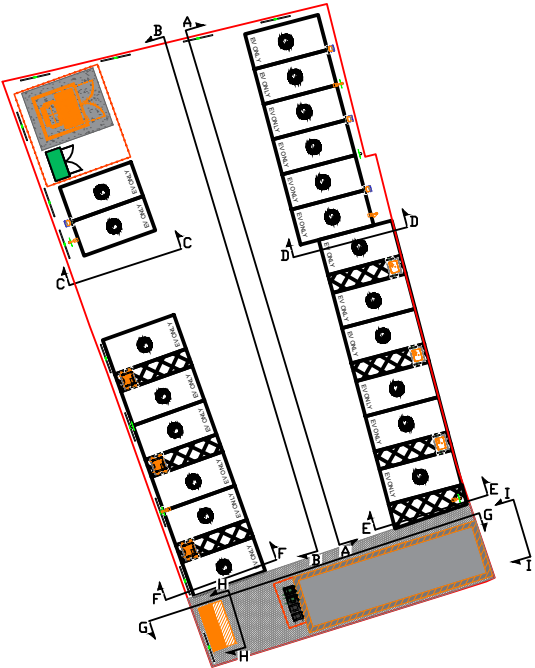

B	13/06/24	MM	Changed Elevation/Duct Design/BYD 160kW		
A	29/04/24	MM	New Design		
REV	DATE	BY	DESCRIPTION	CHK	APD



Zest Eco Ltd, Bond House, The Bourse,
Boar Lane, Leeds, LS1 5EN
web—Zest.uk.com email—operations@zest.uk.com

CLIENT
—

DESIGN
ZEST

SCALE
1:100

DATE
APR'24

DRAWN
MM

CHECKED

APPROVED

SHT
A3

DRAWING No.
ZST—0000—09

PROJECT
MANCHESTER ROAD, MANCHESTER
M24 4QD

TITLE
SITE PROPOSED ELEVATION 2