

EXISTING ELEVATIONS - 2, 4, 6, 10, 12, 14 FARM WALK




PROPOSED ELEVATIONS - 2, 4, 6, 10, 12, 14 FARM WALK



01 Existing and Proposed Elevations
19 Scale 1:100 @ A1

EXISTING ELEVATIONS - 22, 24, 26, 28 FARM WALK

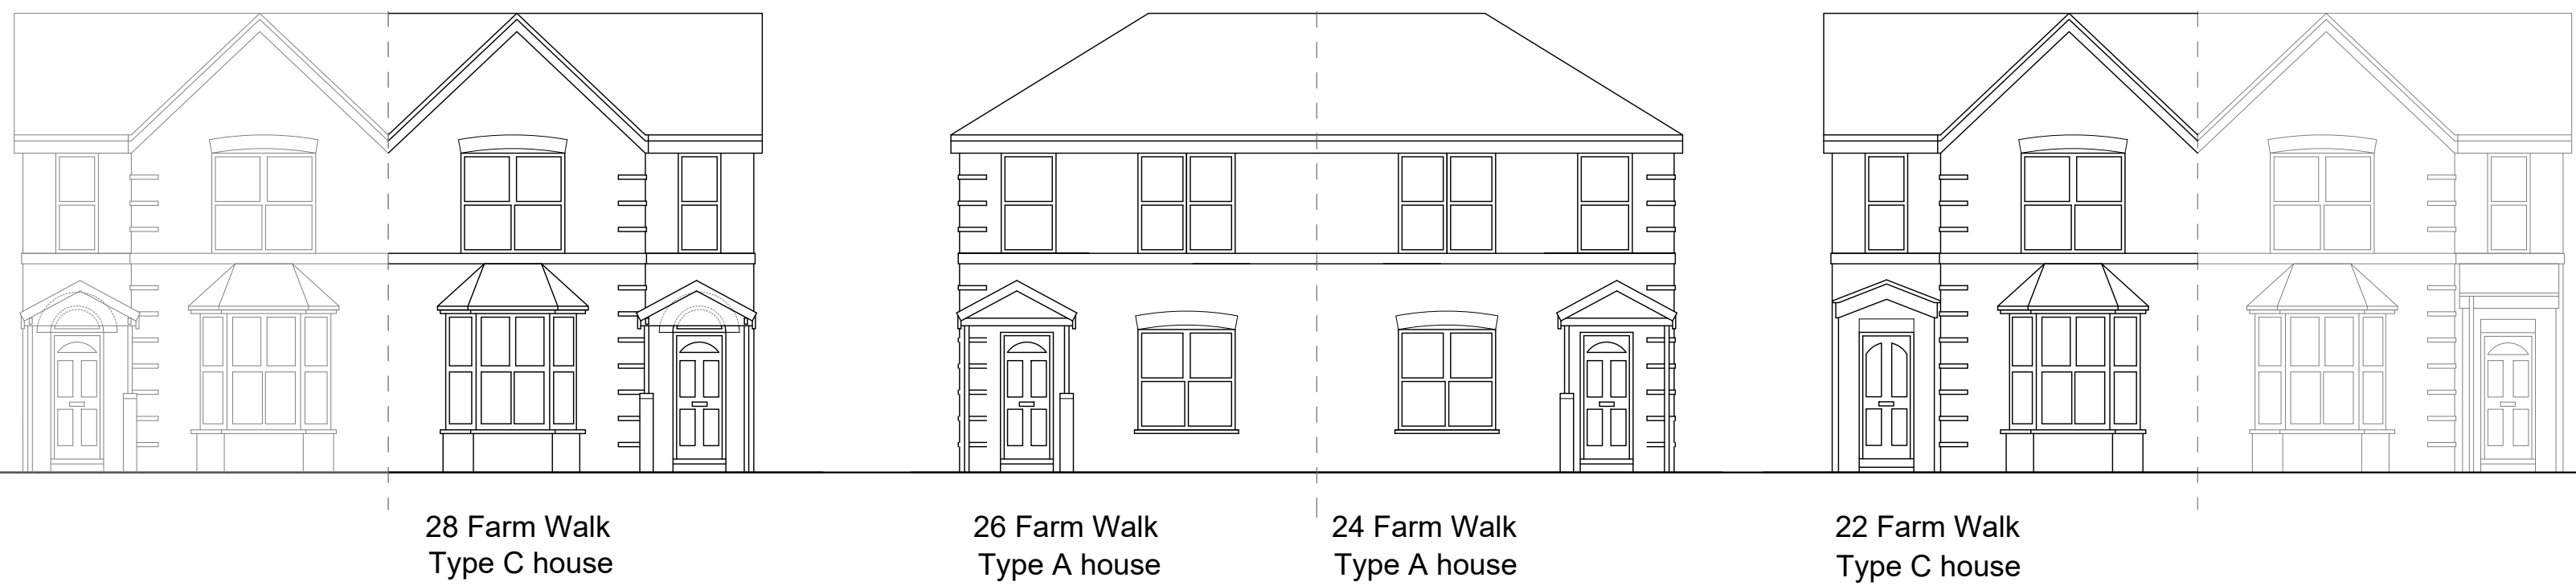

PROPOSED ELEVATIONS - 22, 24, 26, 28 FARM WALK



General Notes

01: Dimensions must not be scaled from this drawing. If in doubt, please ask.
02: All dimensions are in millimetres unless noted otherwise.
03: All dimensions should be verified on site before proceeding with the work.
04: TADW Architects shall be notified in writing of any discrepancies.
05: © TADW Limited (UK) 2015

Legend

02 Location Plan

19 Scale 1:1500 @ A1

P2	House type refs added	10.11.23	MH	BB
P1	Issued for comment	6.11.23	MH	BB
Issue	Description	Date	Drawn	Checked

Drawing Status

P - Planning | T - Tender | C - Construction | R - As Record

For Approval

tadw

architects

Six St. Petersgate Stockport Cheshire SK1 1HD
Ph 0161 477 6158 Fx 0161 480 8342 mail@tadw.co.uk www.tadw.co.uk

Client

Rochdale Boroughwide Housing

Job

Clover Hall Crescent Estate
Porch Renewal Works

Title

Farm Walk
Existing and Proposed 2 of 2

Scale

1:100 @ A1

Note - Prints from PDF files may not be to scale, check accuracy against scale

Job Number

231336

Drawing Number

19

Issue

P2