

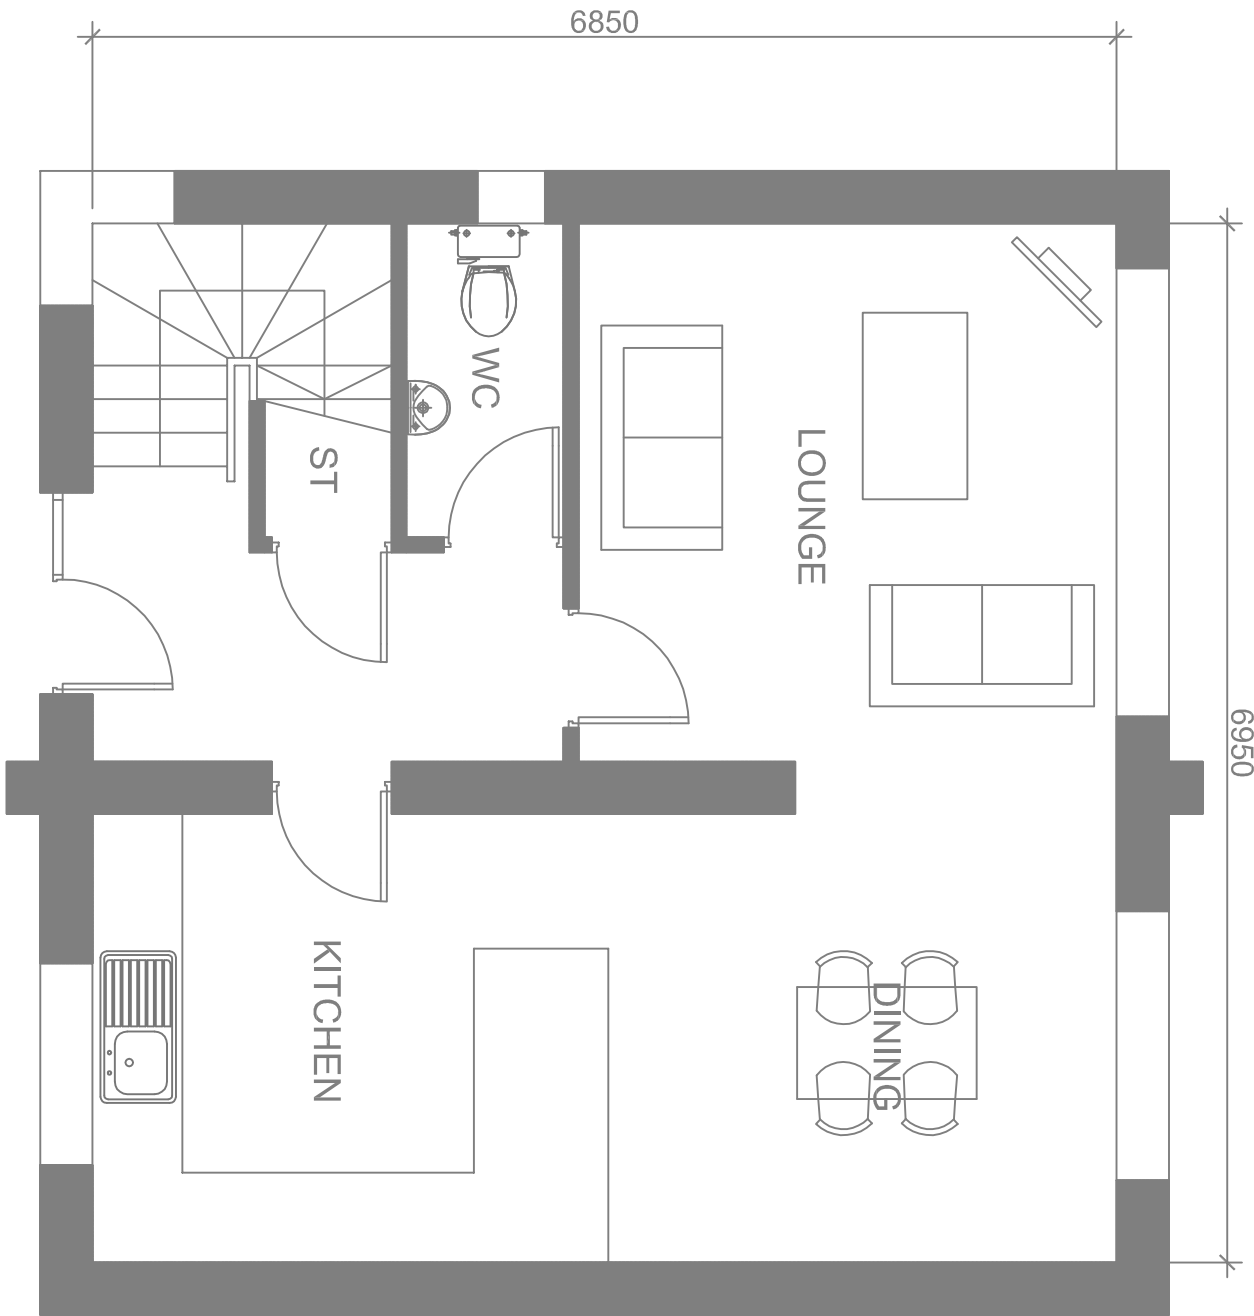
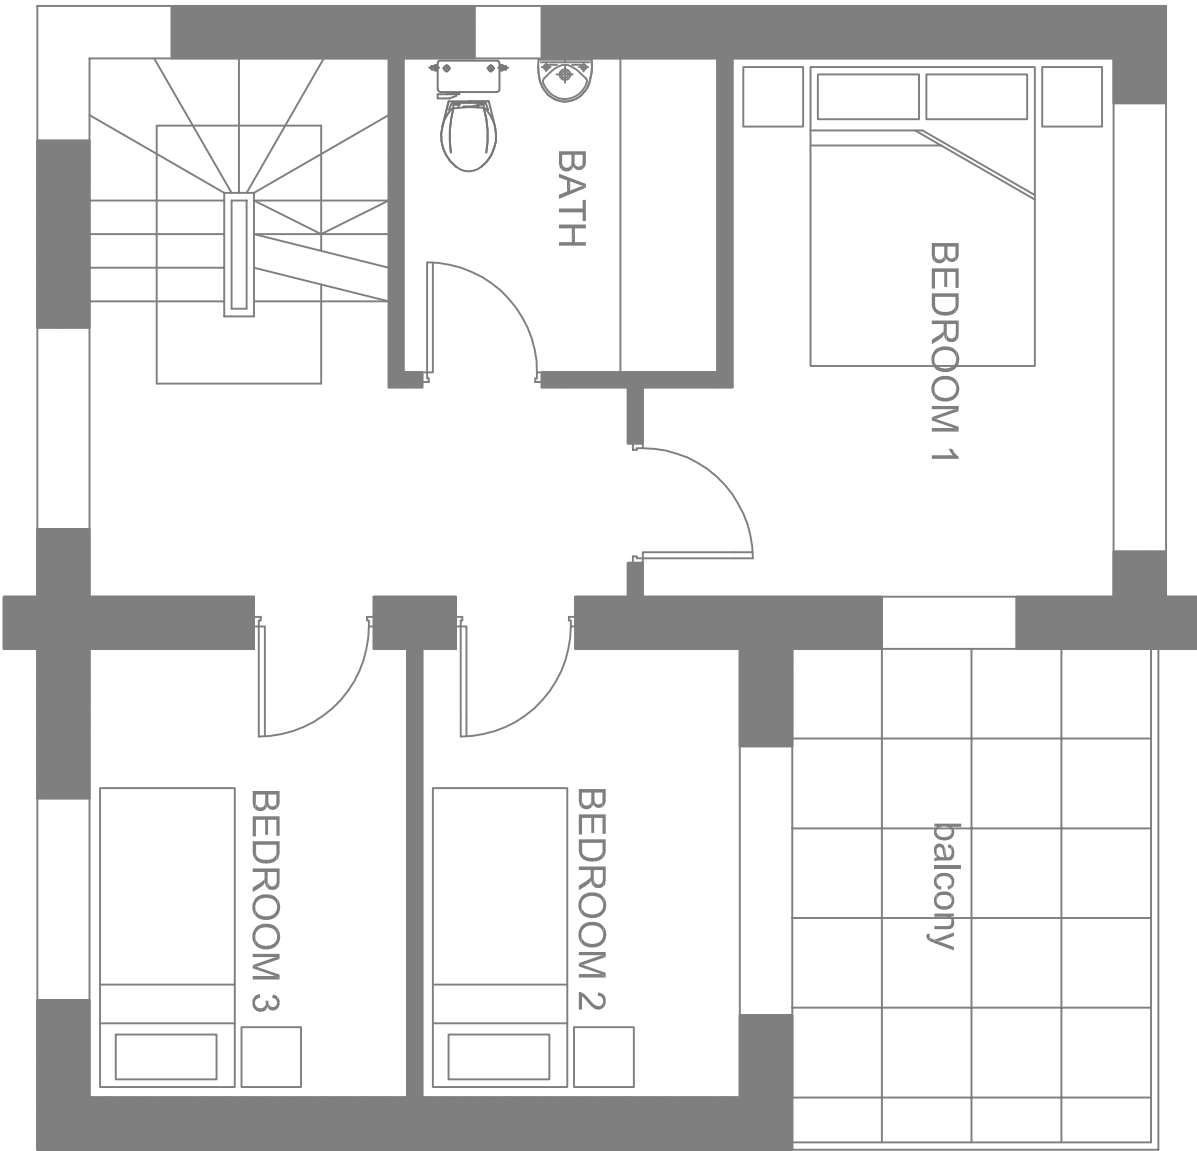
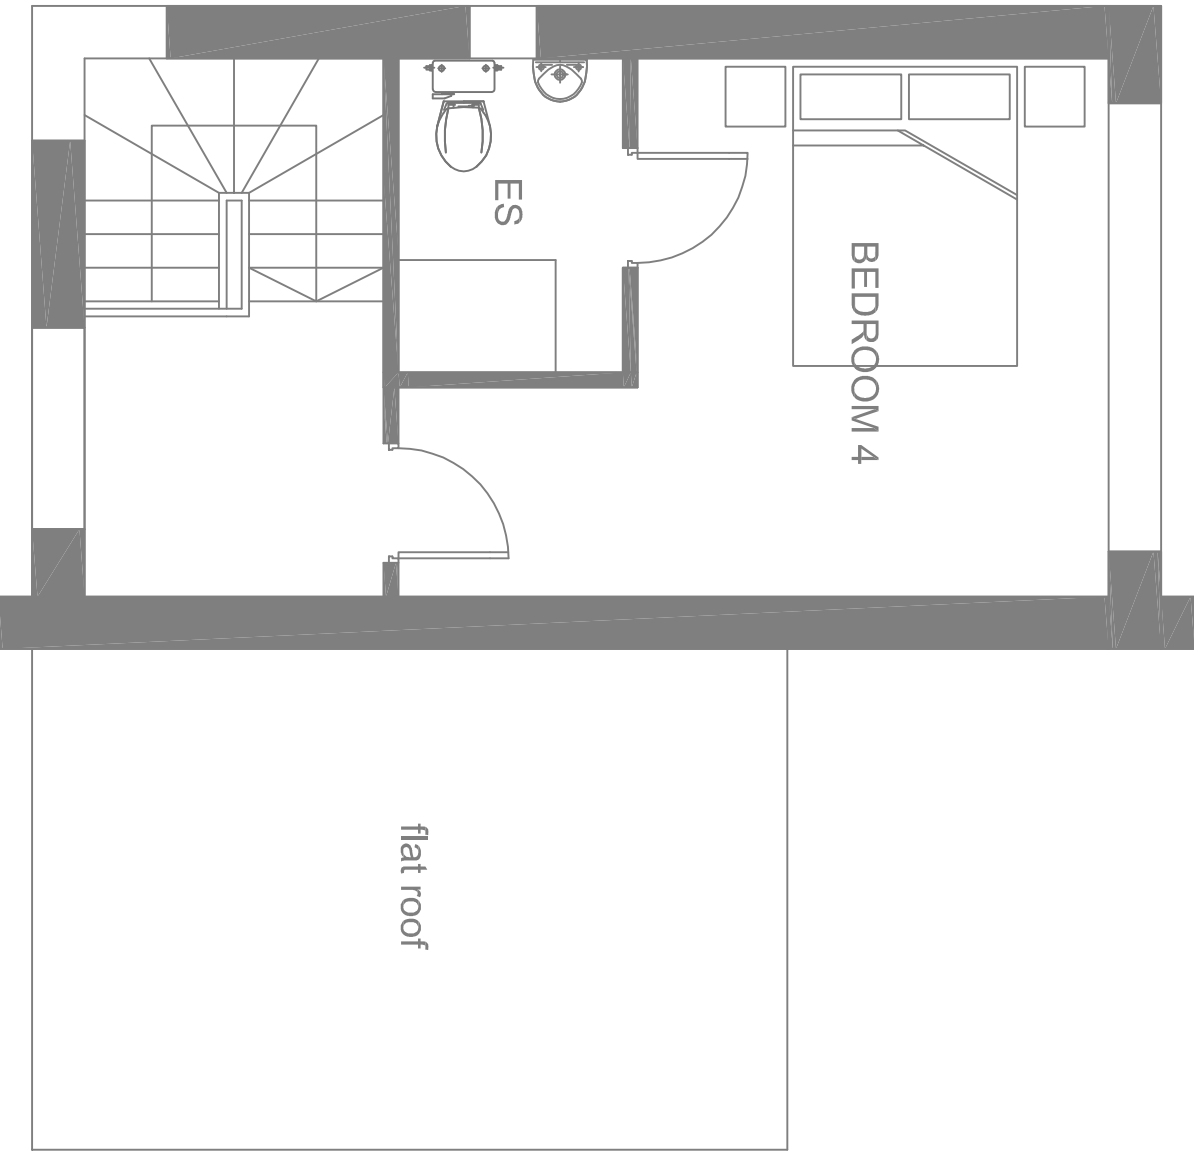
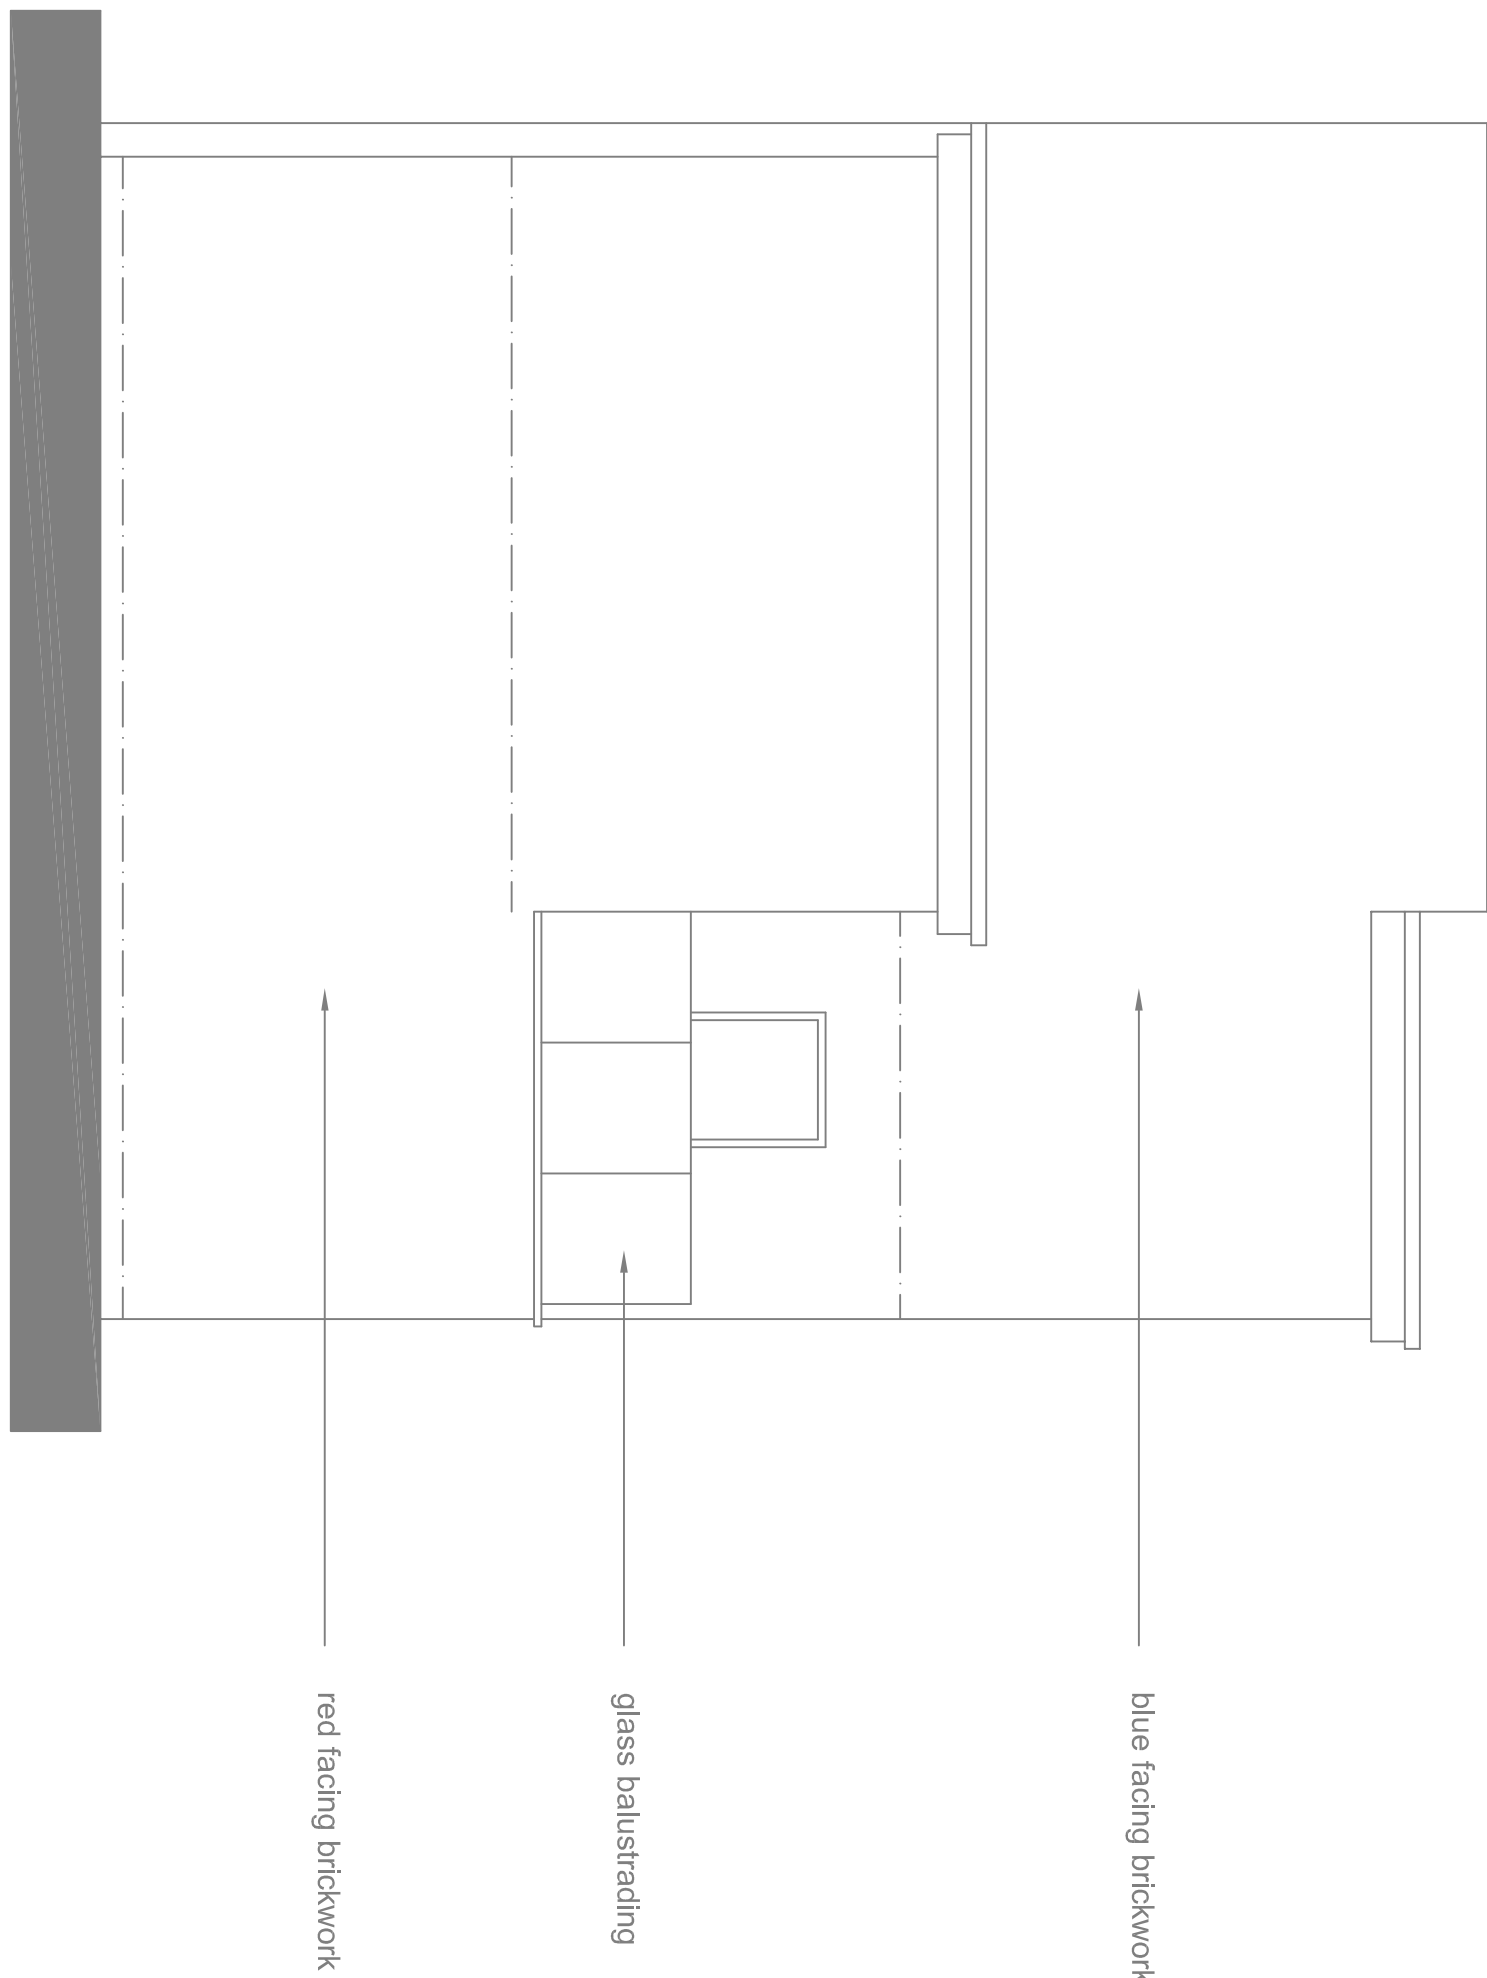


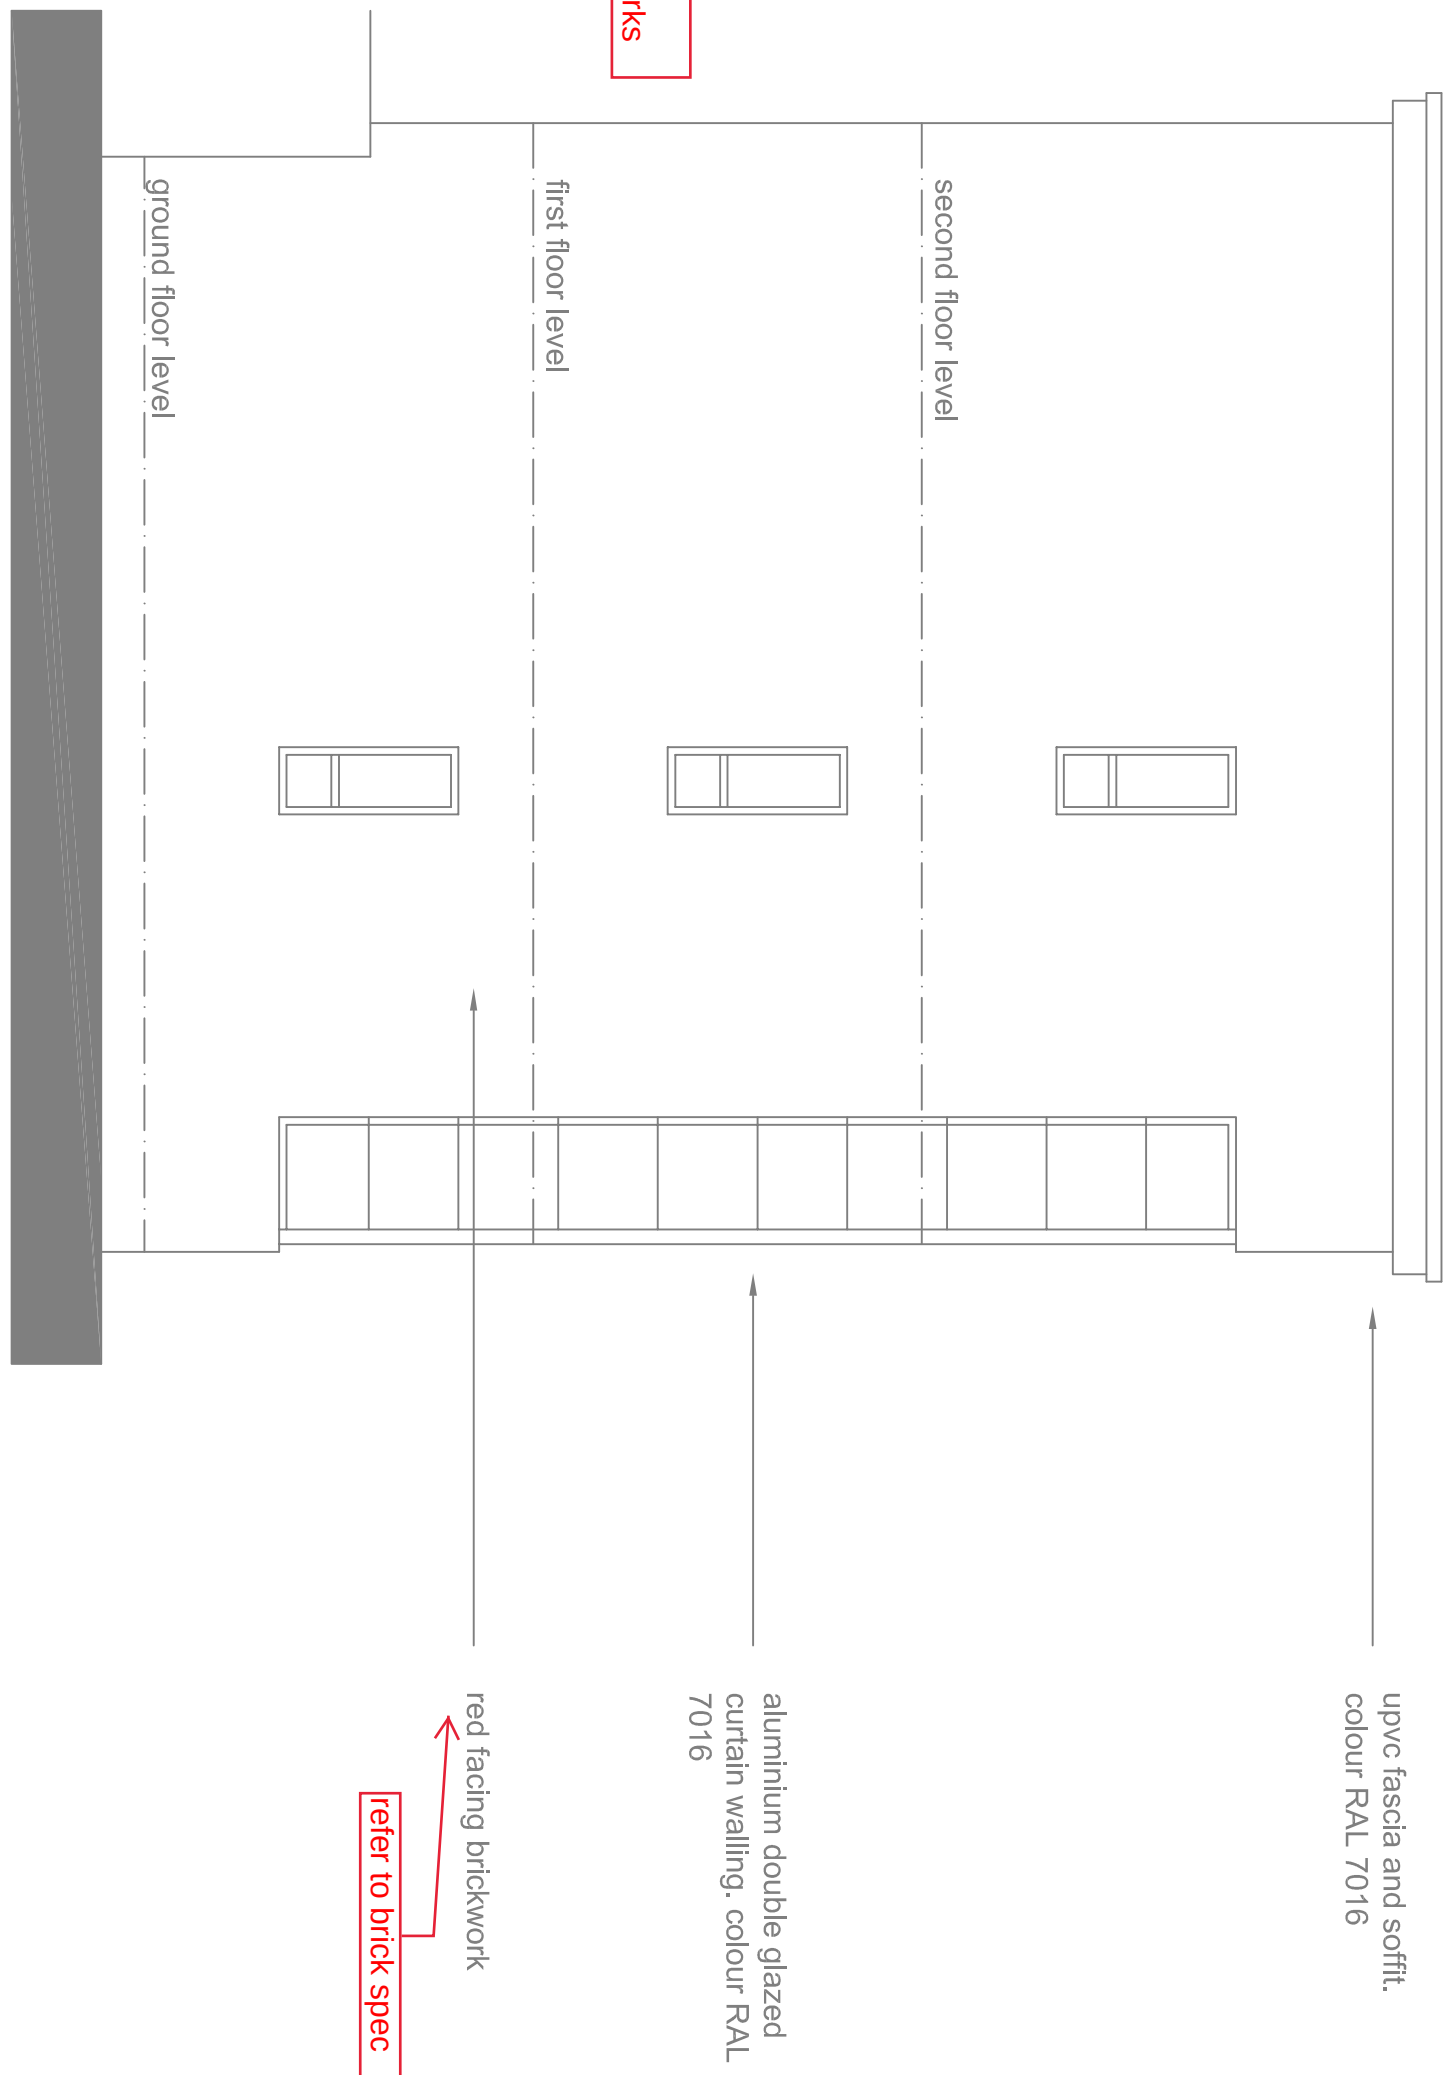

PROPOSED PLANS AND ELEVATIONS
Rochdale Lane, Heywood

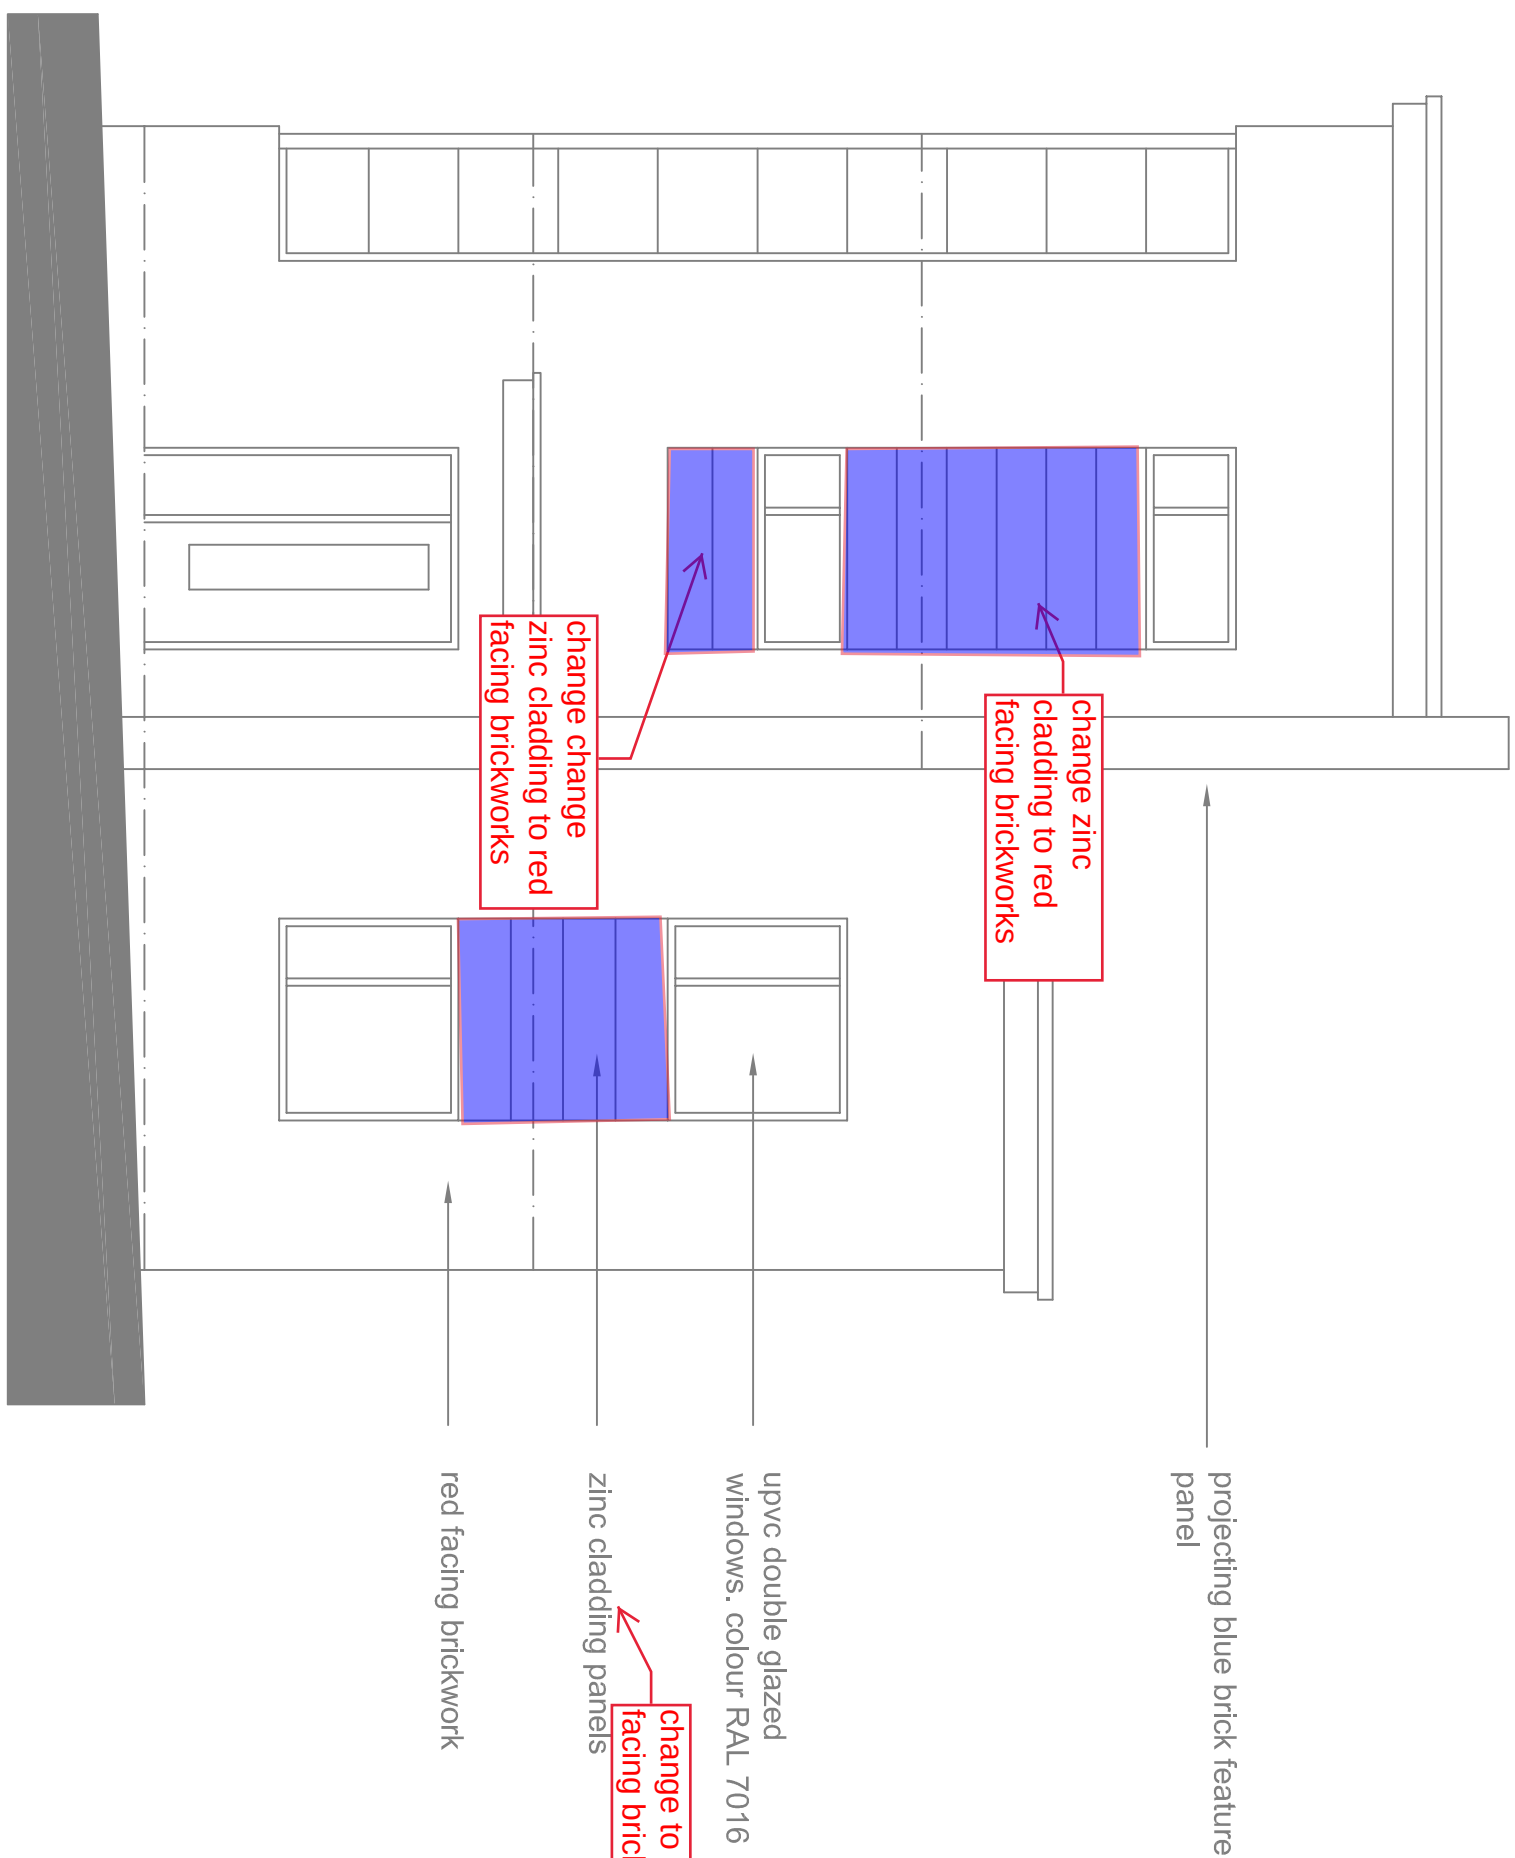

Client		MR. KALEEM AHMED	
Project		PROPOSED DWELLING HOUSE at ROCHDALE LANE, HEYWOOD	
Drawing Title		PROPOSED PLANS AND ELEVATIONS	
Scale			
1:50@A1 / 1:100@A3		DO NOT SCALE	
Drawing Number	1557/01	Revision	
One Architectural design group limited		1, mainland rise mainland, noddle OL11 4RH tel: 07583 887961	