

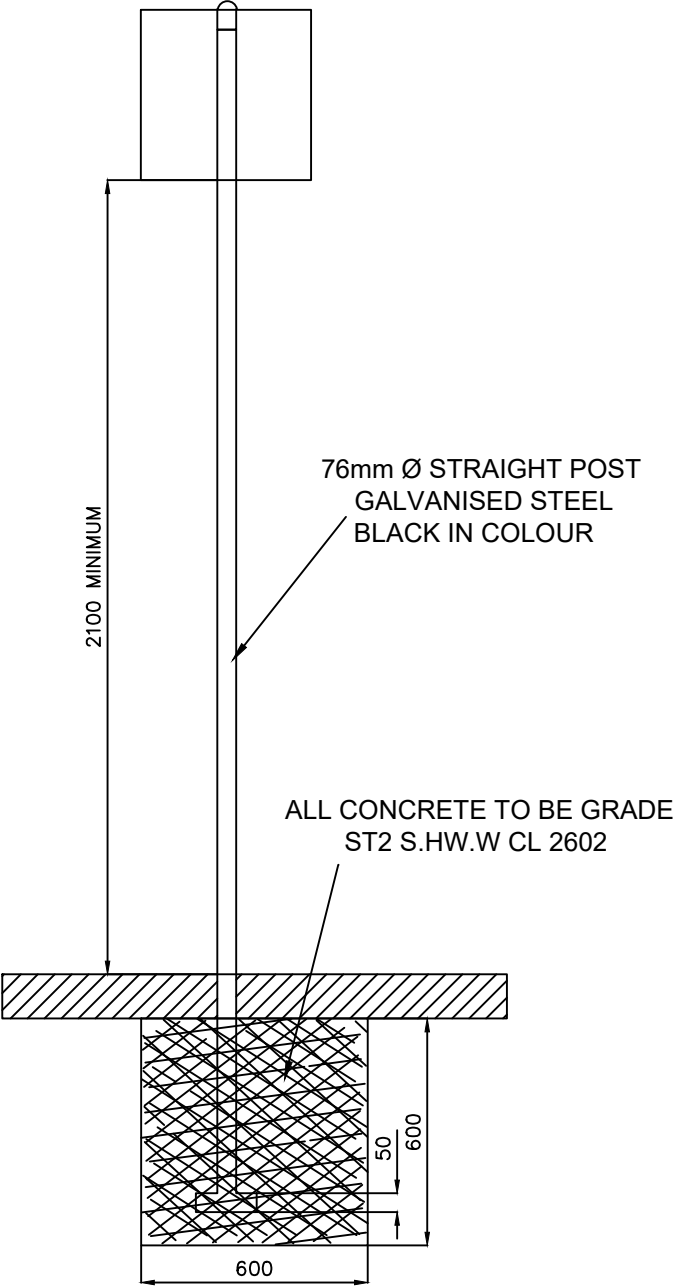
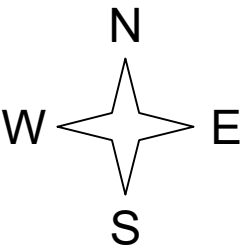


SINGLE POLE FOUNDATION
DETAILS

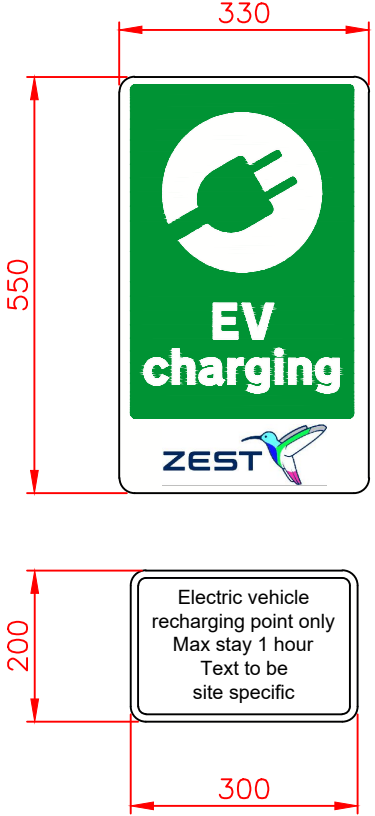

REFLECTORISED
SIGN BASE DETAIL

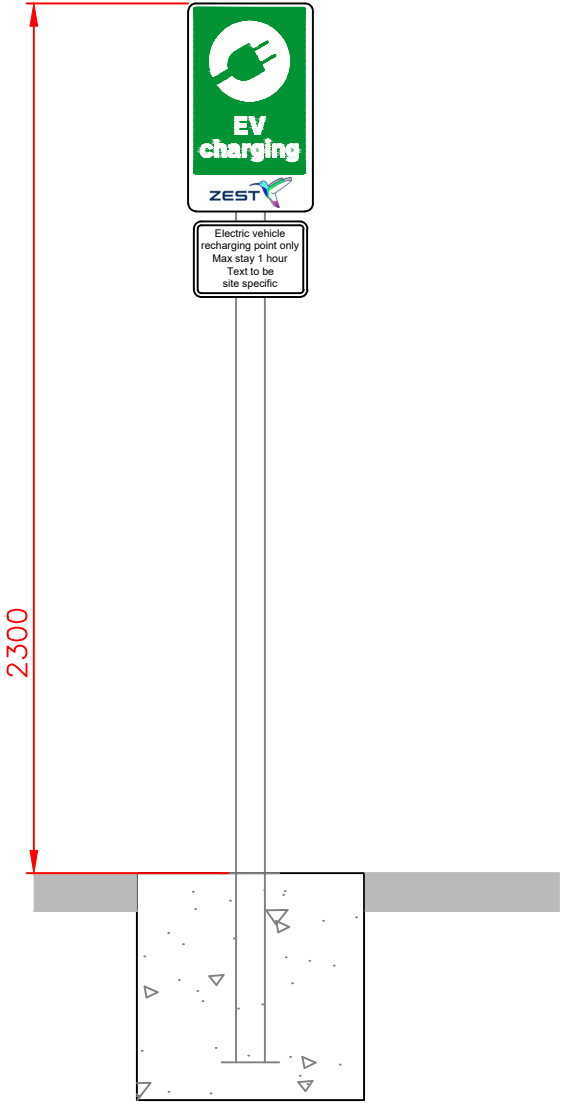

REV	DATE	BY	DESCRIPTION	CHK	APD
B	29/02/24	MM	Changed the sign		
A	30/01/24	MM	Issued For Approval		



ZEST

Zest Eco Ltd, Bond House, The Bourse,
Boar Lane, Leeds, LS1 5EN
web-Zest.uk.com email-operations@zest.uk.com

CLIENT —					
DESIGN ZEST					
SCALE 1:20	DATE JAN'24	DRAWN MM	CHECKED —	APPROVED —	SHT A3
DRAWING No. ZEST-0000-11-01					

PROJECT —
TITLE SIGNAGE