




DO NOT SCALE EXCEPT FOR PLANNING APPLICATION PURPOSES. USE FIGURED DIMENSIONS.
ANY DISCREPANCIES ARE TO BE REPORTED TO THIS OFFICE PRIOR TO THE CONTINUANCE
OF WORKS.
THIS DRAWING IS THE COPYRIGHT OF MALCOLM B J PERCY, BUILDING DESIGN & PLANNING CONSULTANCY, &
MUST NOT BE REPRODUCED IN ANY FORMAT WITHOUT THE PRIOR WRITTEN AGREEMENT OF THIS OFFICE.

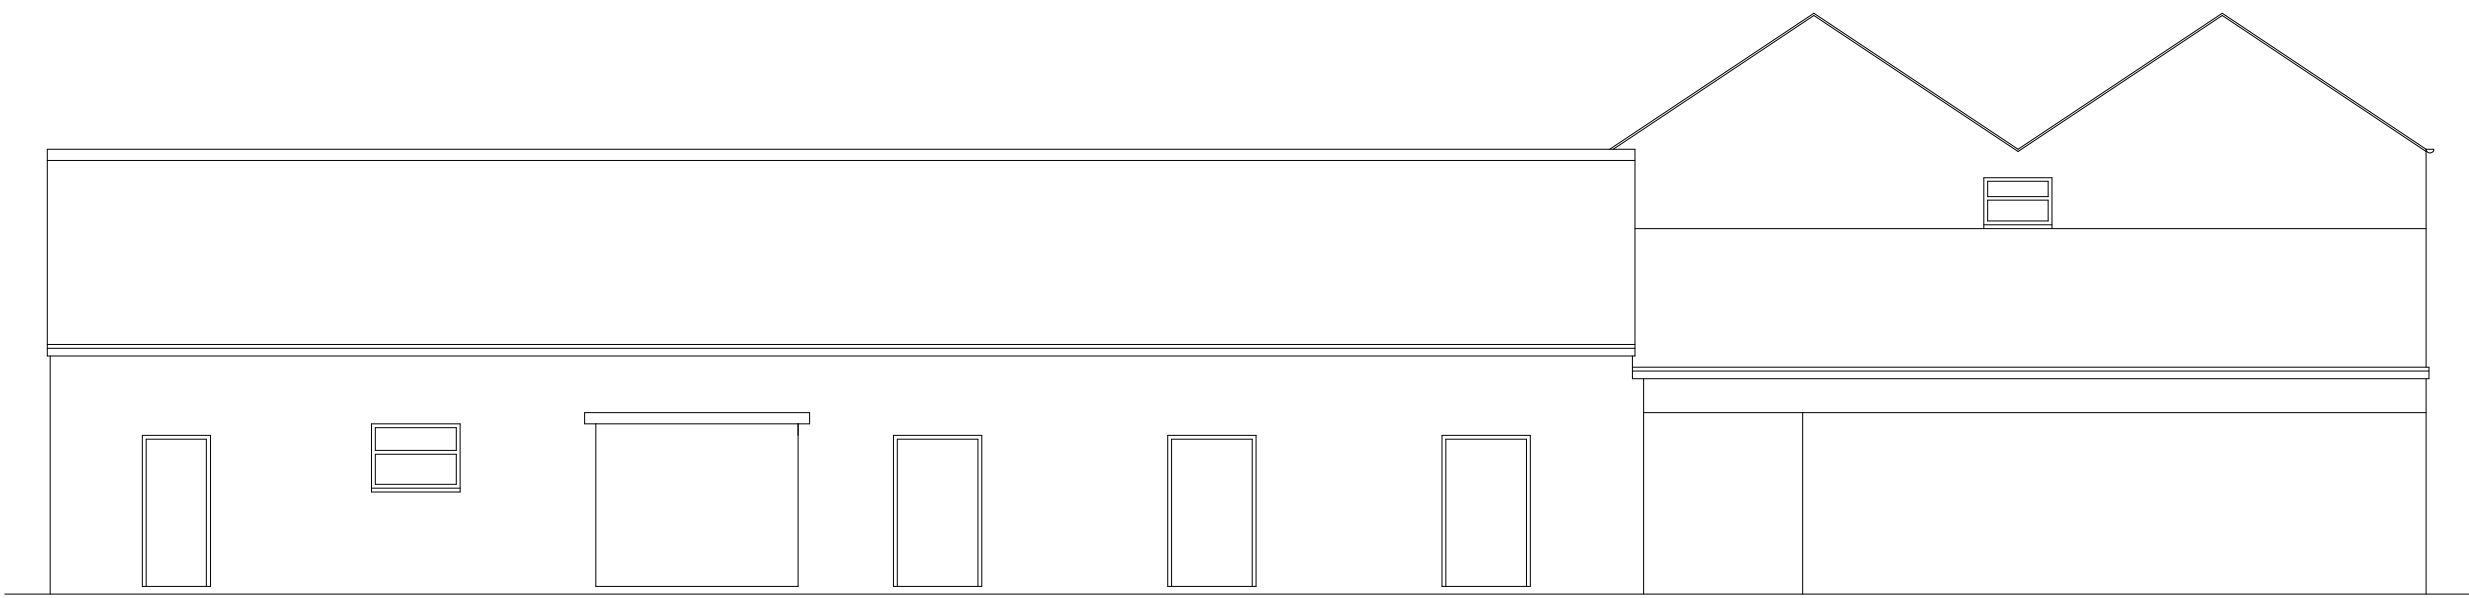


FRONT EXISTING

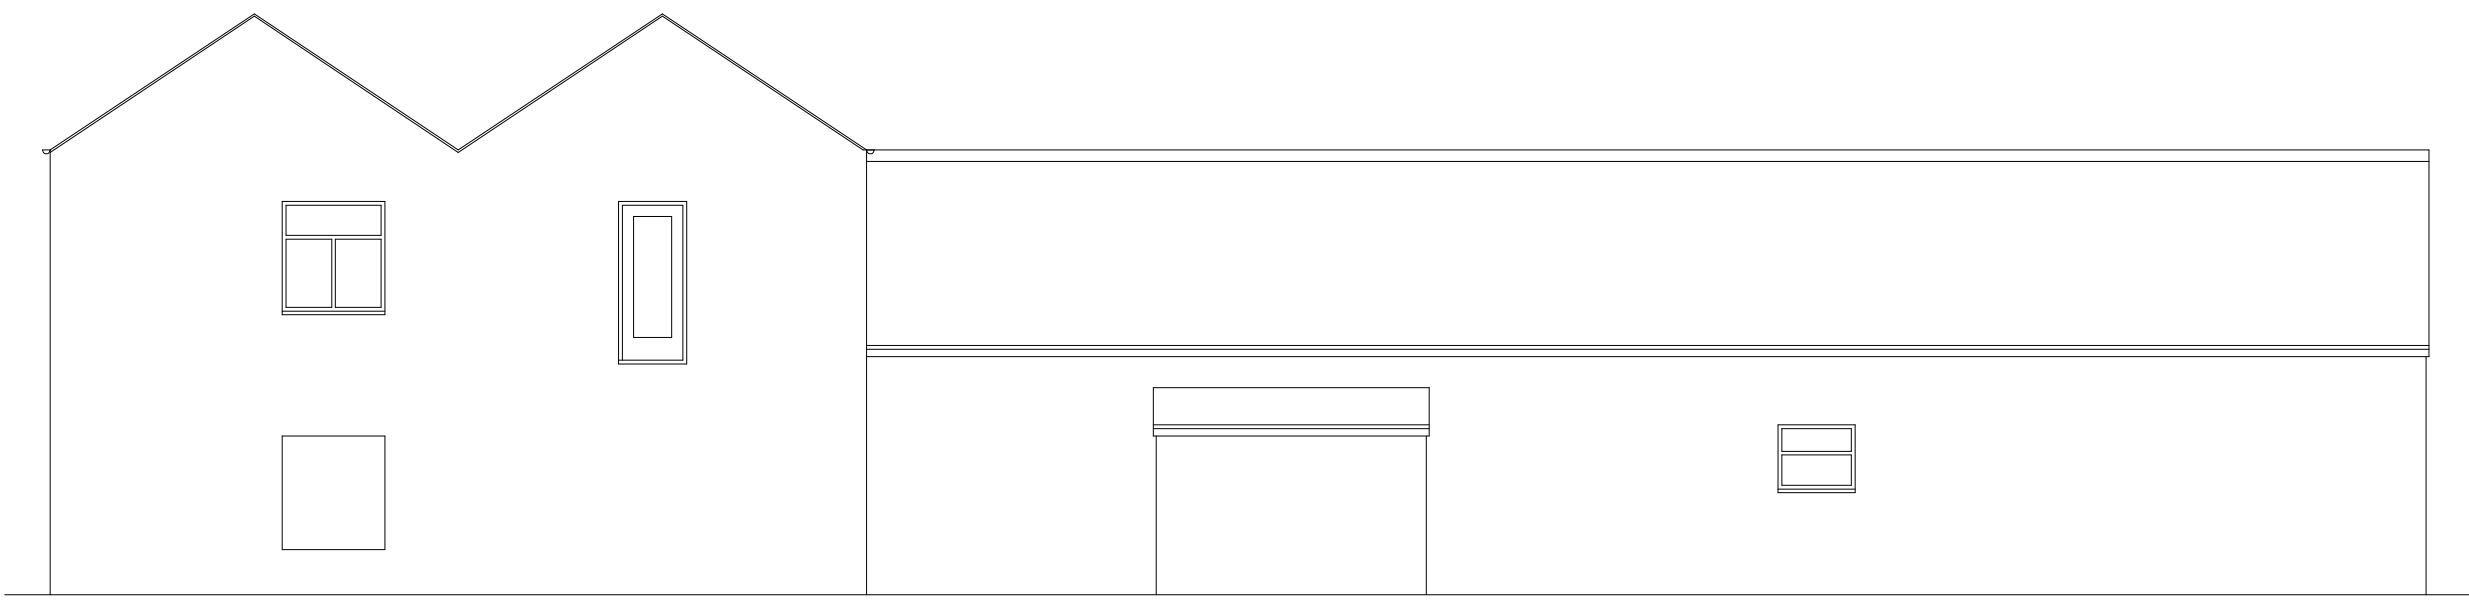


REAR EXISTING

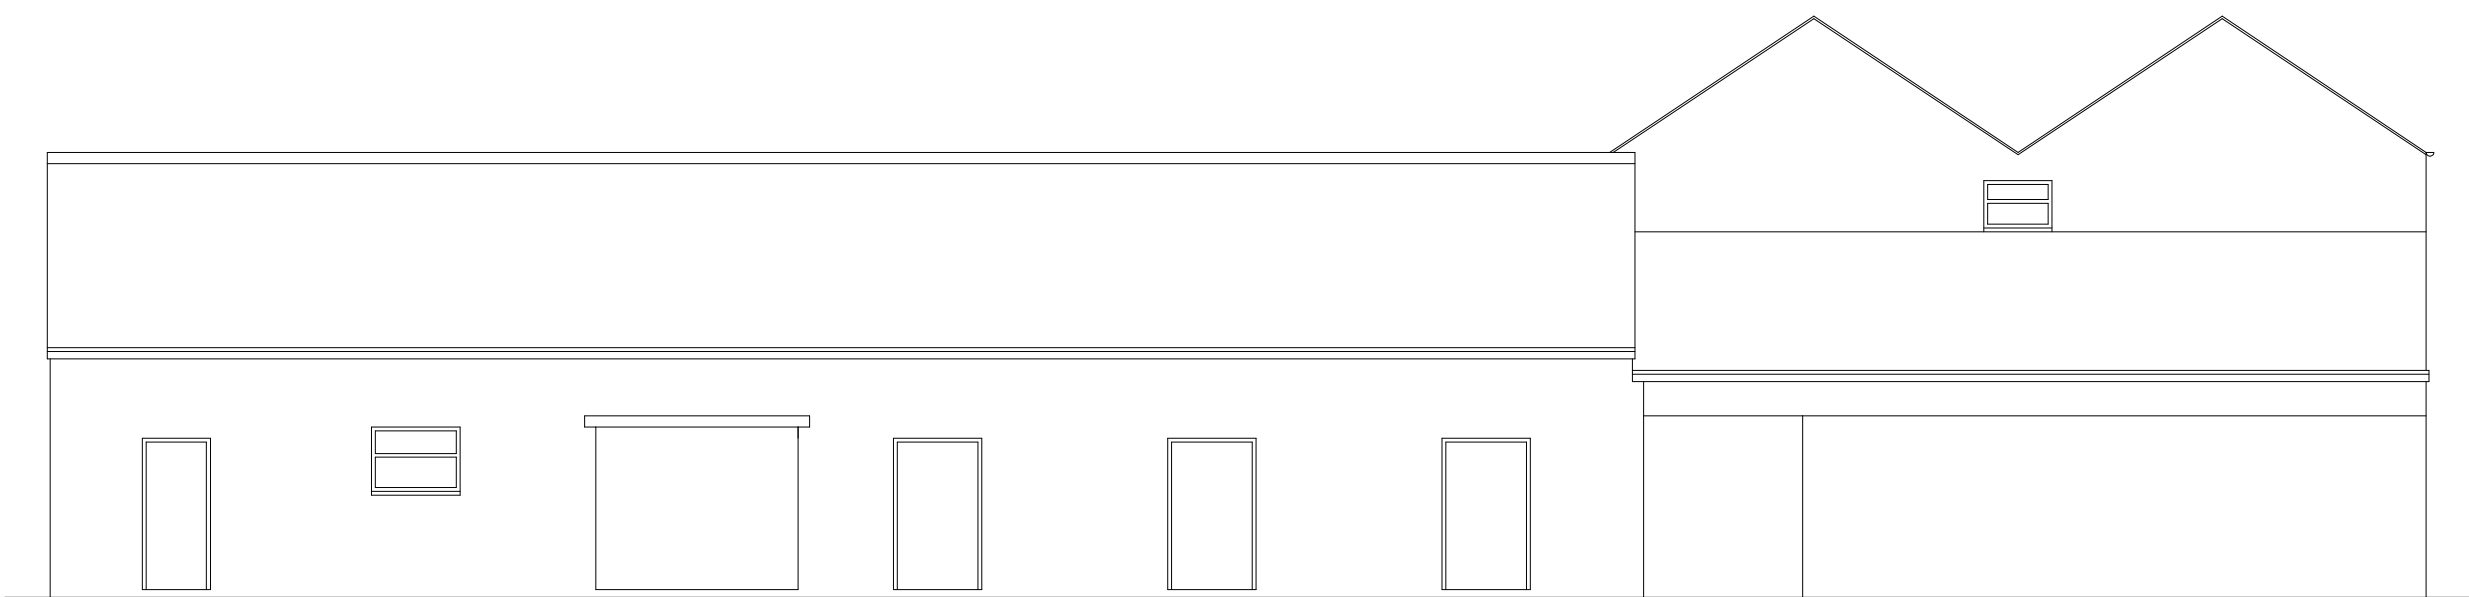


FRONT PROPOSED

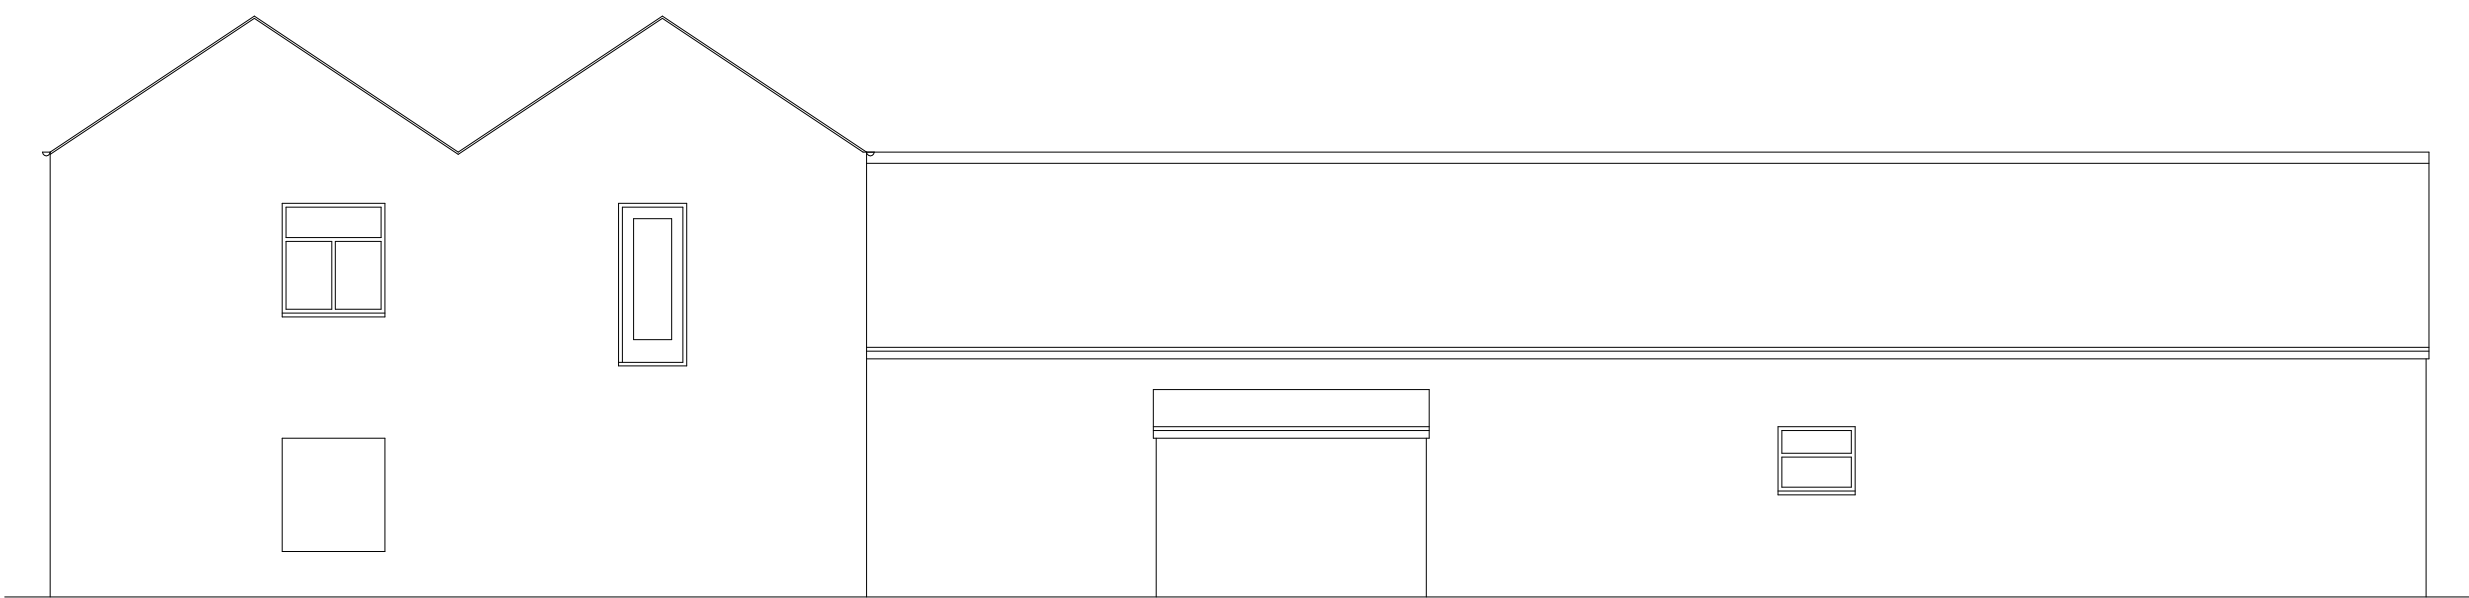


REAR PROPOSED

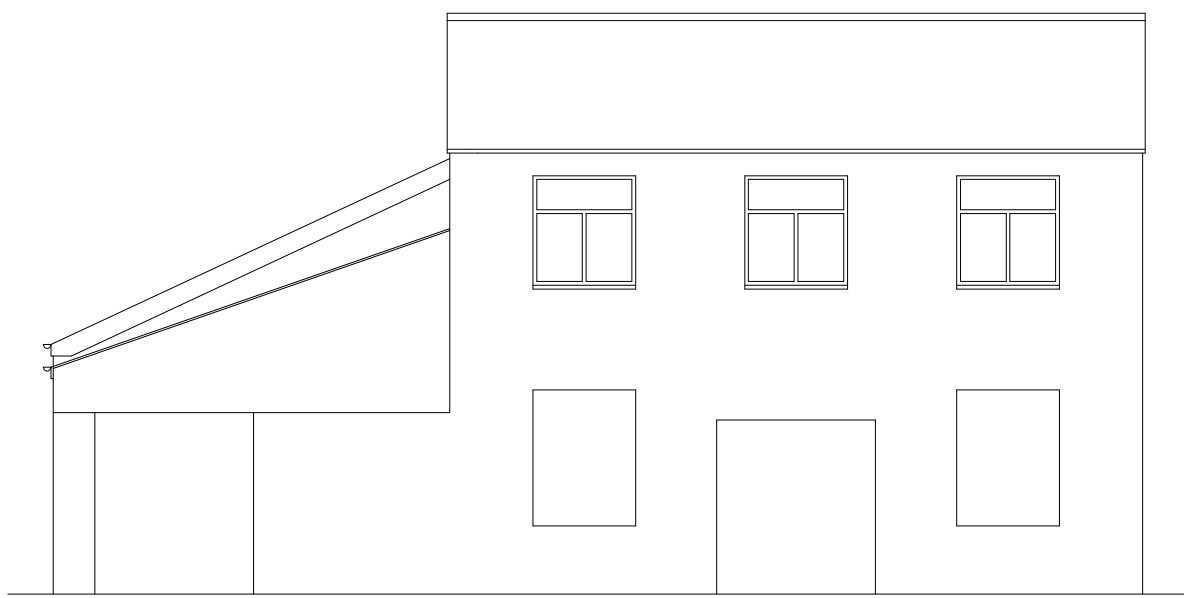


SIDE EXISTING

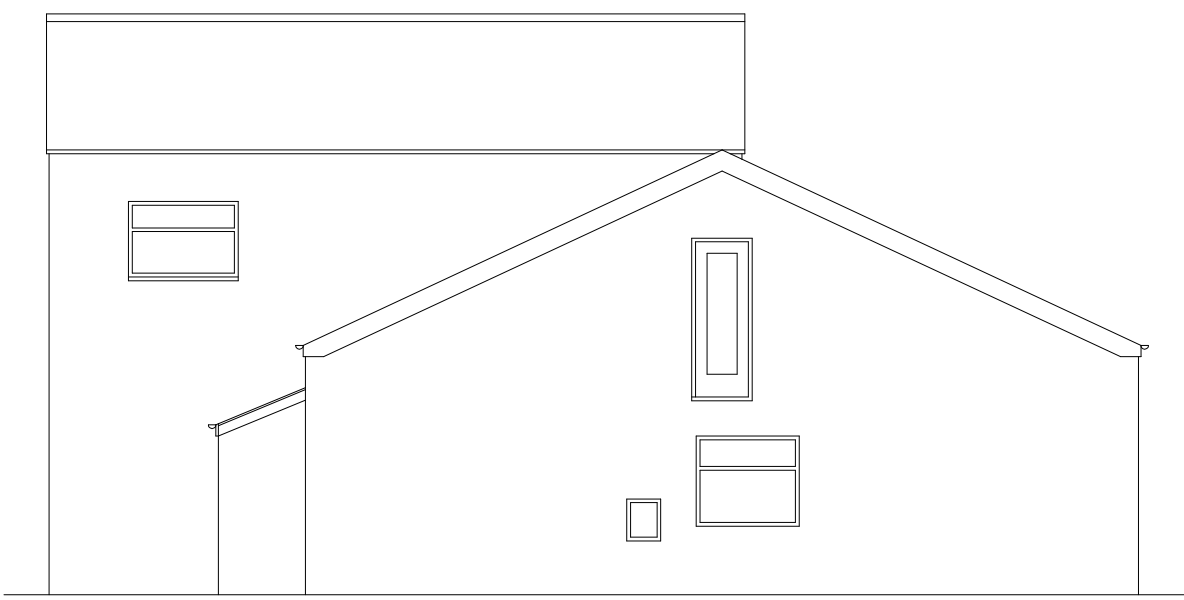


SIDE EXISTING

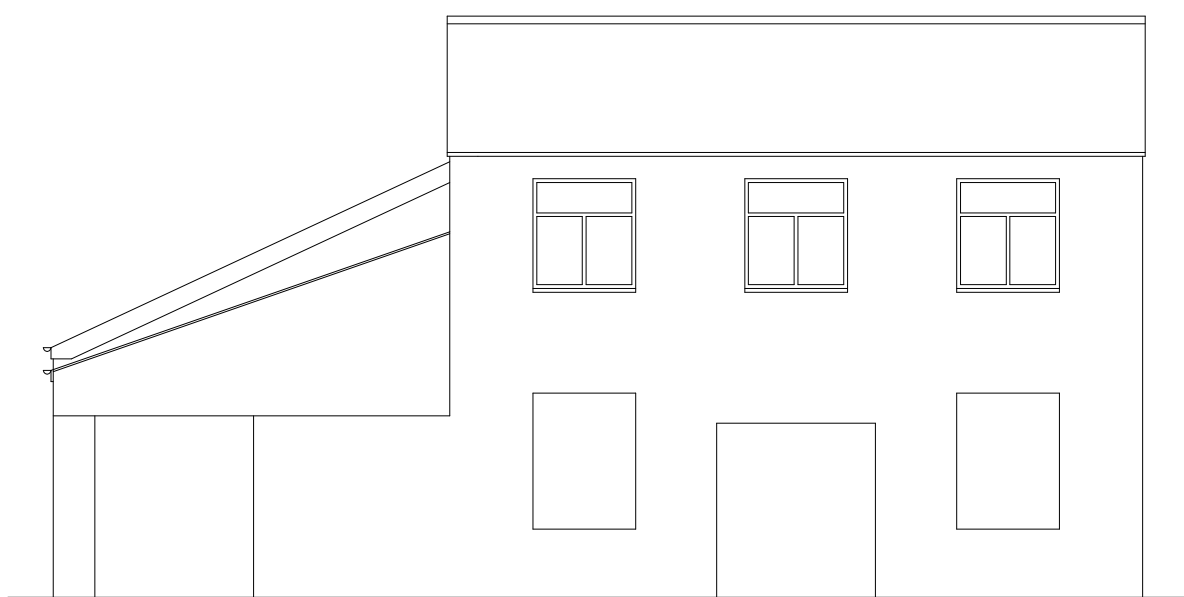

SIDE PROPOSED

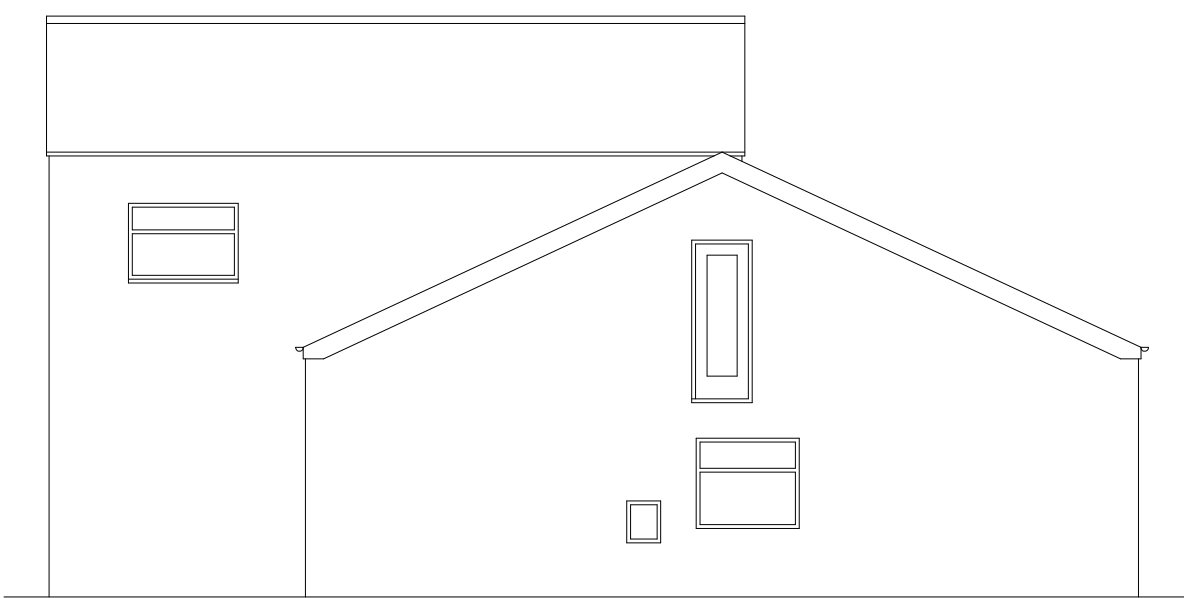

SIDE PROPOSED

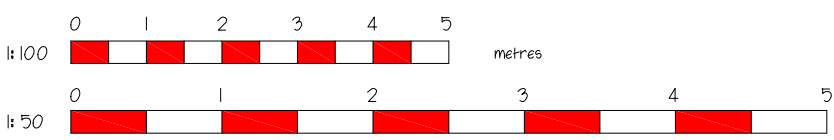

Malcolm B. J. Percy, 5, Newark Place, Henhull, Nantwich, Cheshire, CW5 6XY. E-mail : malcolmpercy@hotmail.com Mobile : 07802 663325 BUILDING DESIGN AND PLANNING Consultancy				
PROJECTCHANGE OF USE OF PREMISES TO CLASS E, 7A SUMMER STREET, ROCHDALE, OL16 1SY.				
CLIENTEASTPLANT LTD.				
TITLEEXISTING & PROPOSED ELEVATIONS.				
DATE August 2024	SCALE 1:100 @ A1	DRAWN BY mbjp	DRAWING NO. 1558.11	REVISION