


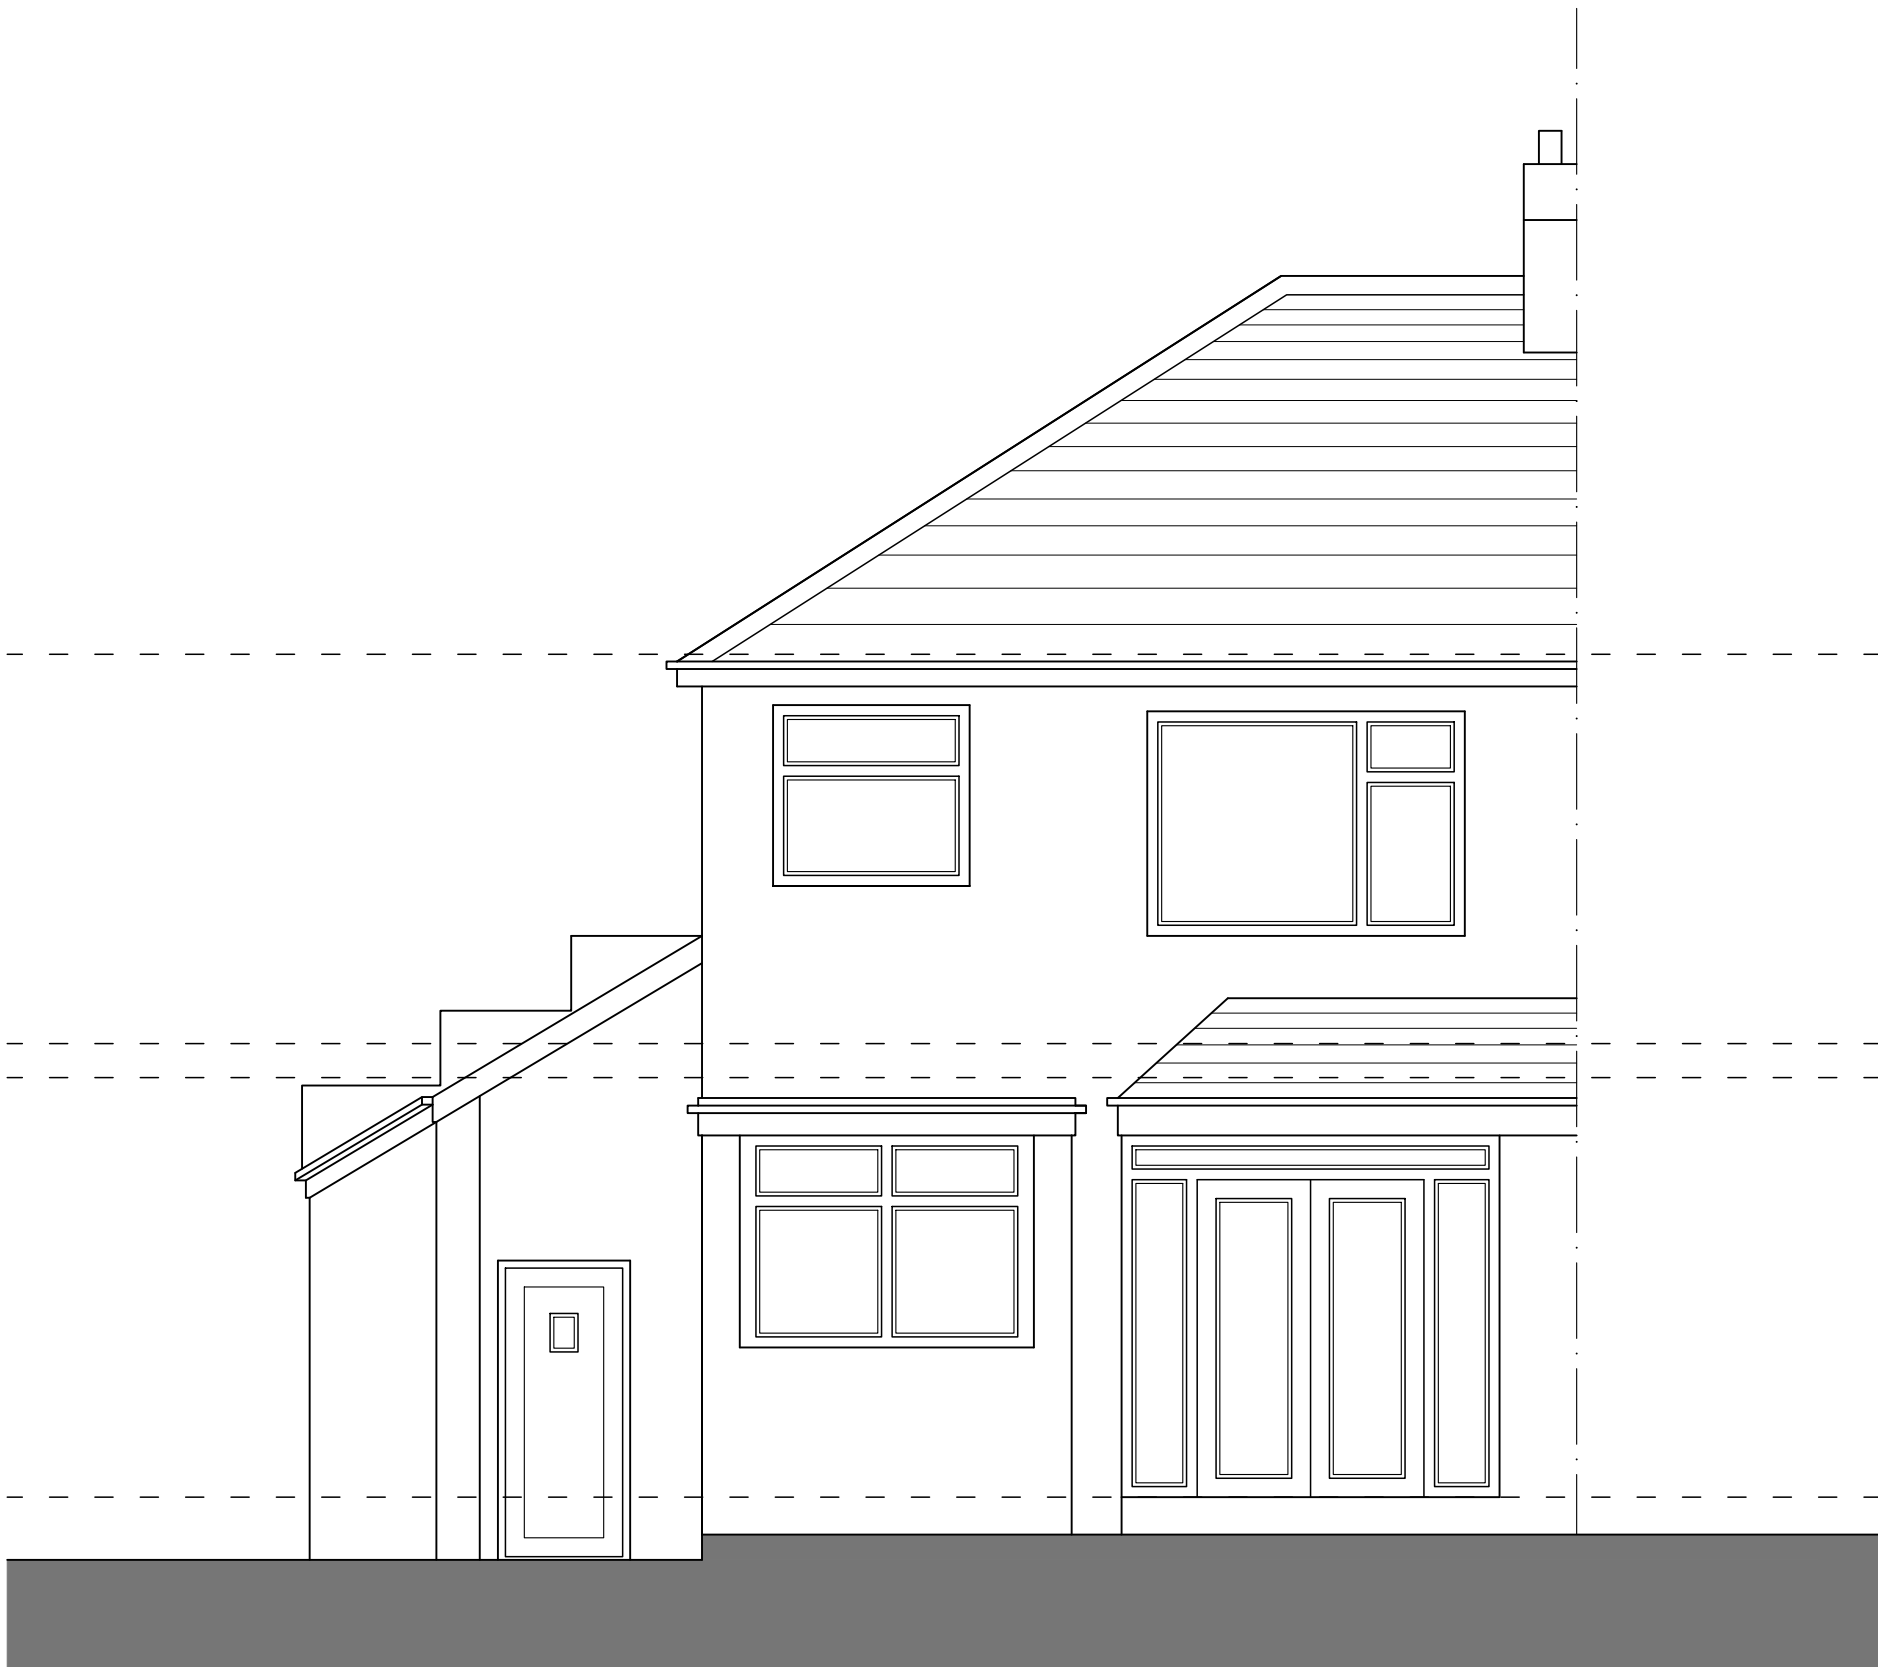


ELEVATION 01




ELEVATION 03



ELEVATION 02

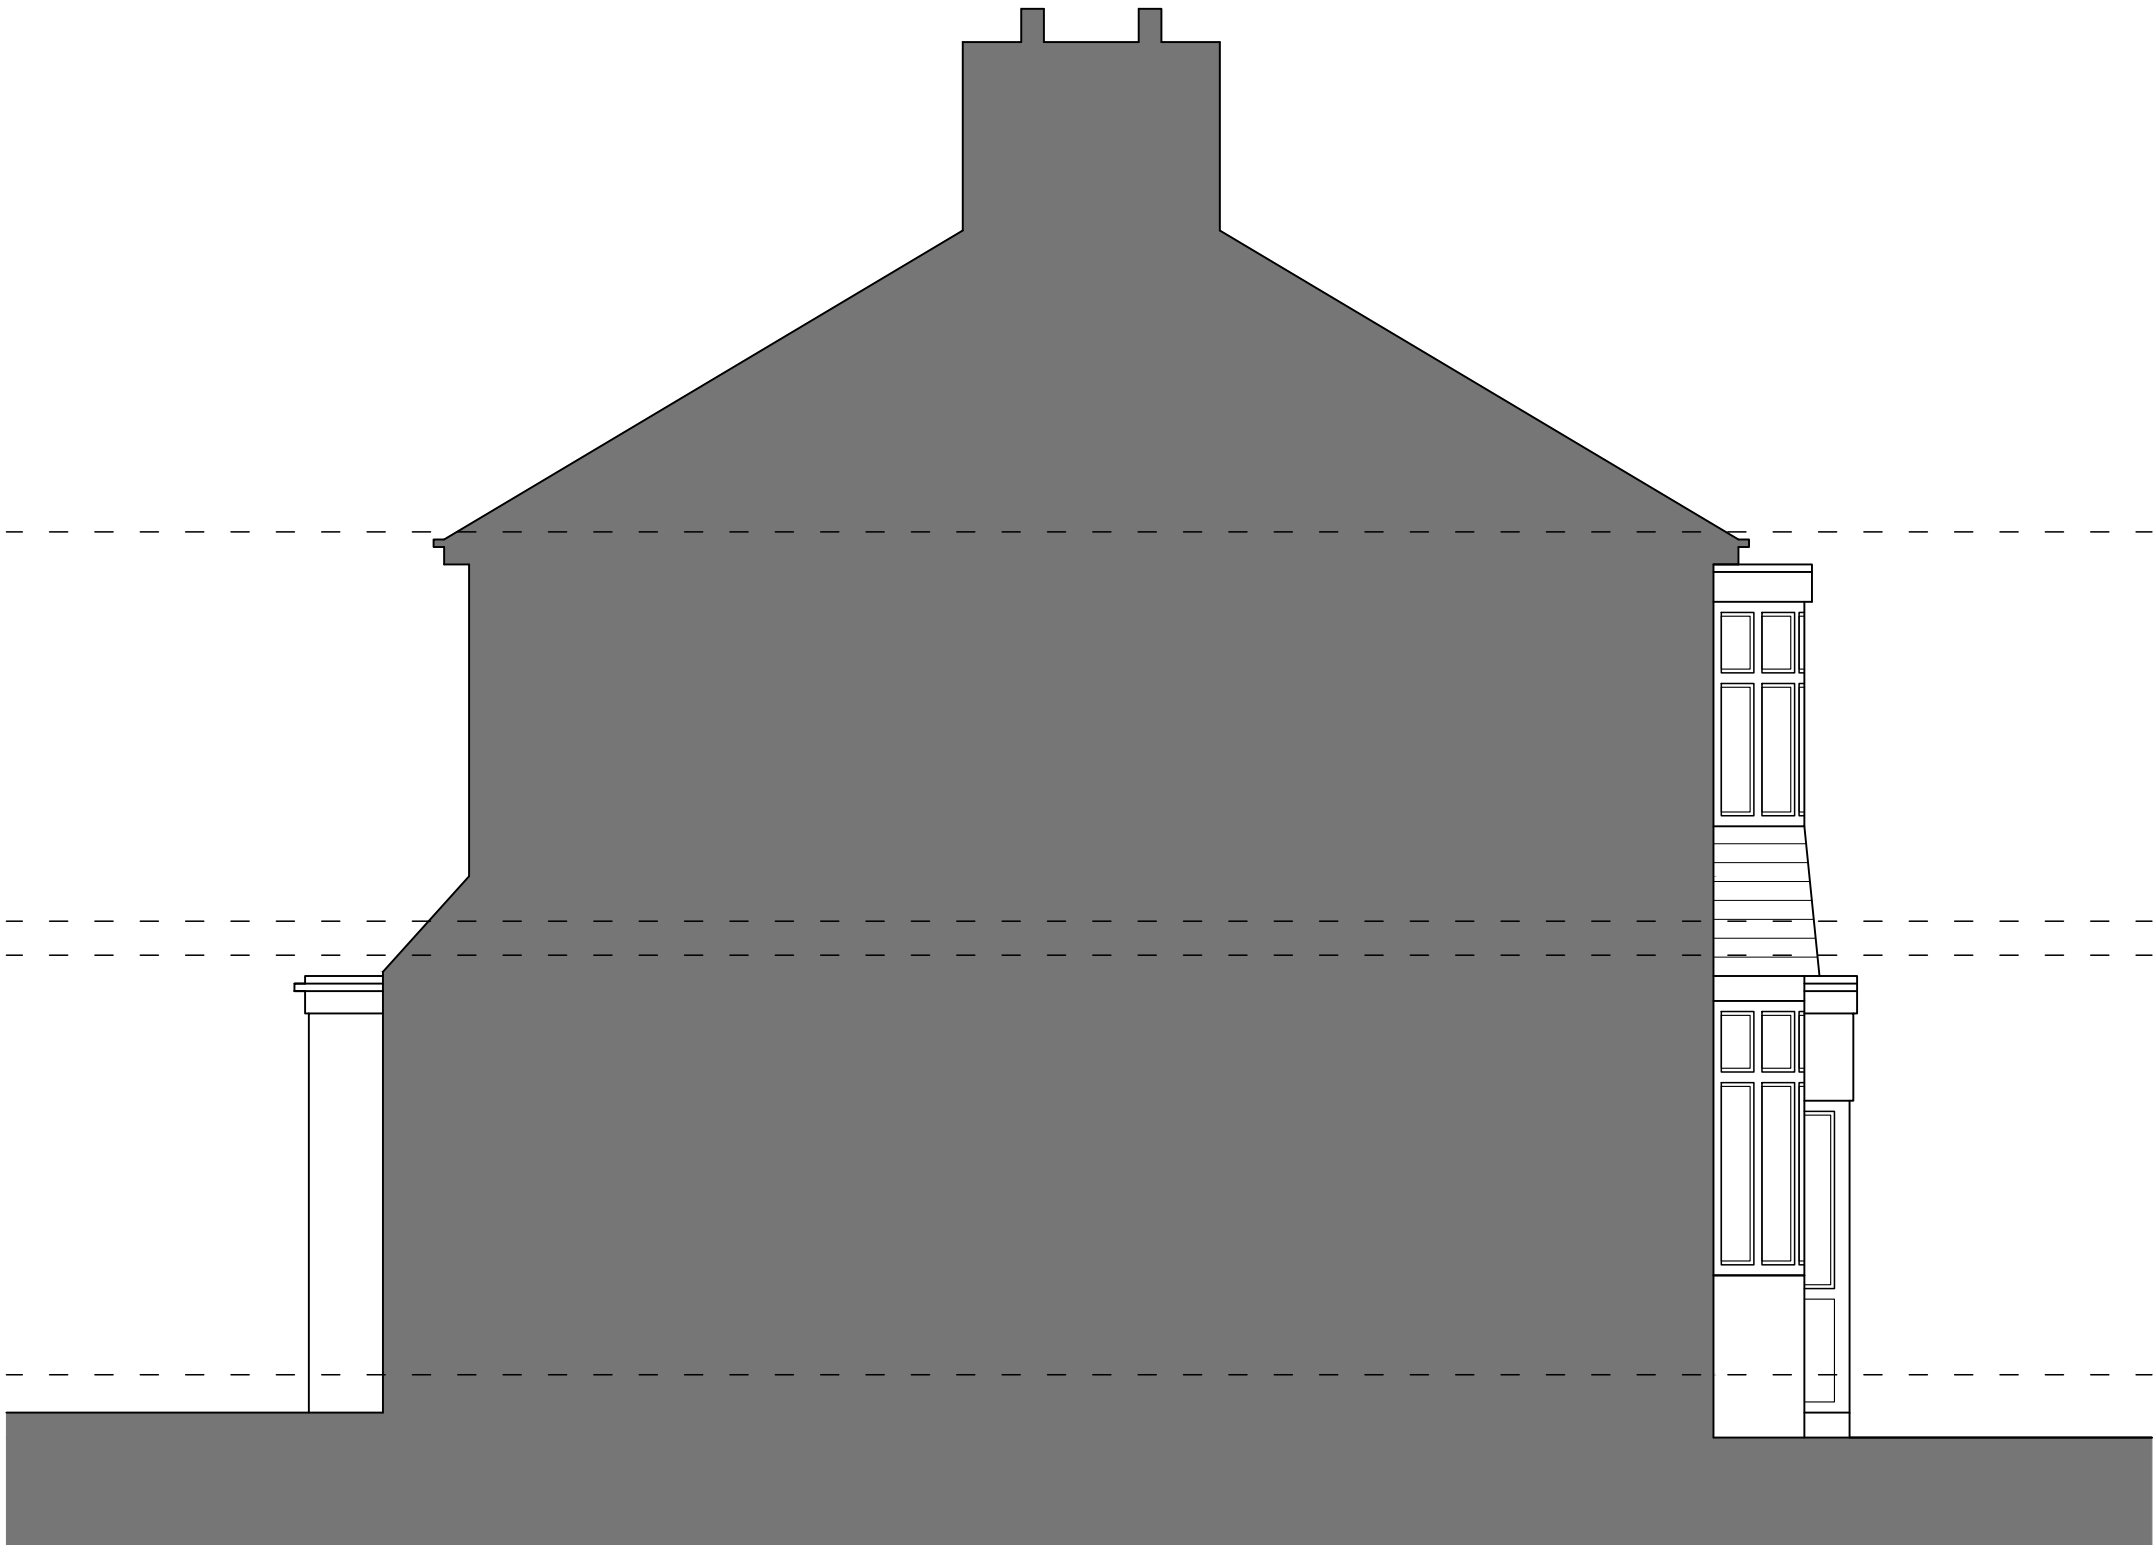

ELEVATION 04

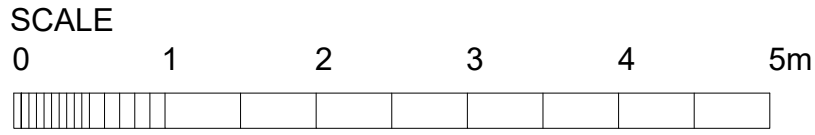

Rev	Date	In1	Description



Vision
architectural consultancy

Vision Architecture & Design
T: 0161 456 3389
M: 0782 555 6071
E: dean@vision-architecture.co.uk
W: www.vision-architecture.co.uk

PROJECT			
No26 HALL DRIVE, M24 1NE			
TITLE			
EXISTING ELEVATIONS			
DRAWING STATUS			
☐ FEASIBILITY	☐ PLANNING	☐ CONTRACT	
☐ TENDER	☐ BUILDING CONTROL	☒ AS BUILT	
SCALE	CONTRACT	DRWG No.	REV
1:50 @ A1 1:100 @ A3	VA2204	(00).002	A