


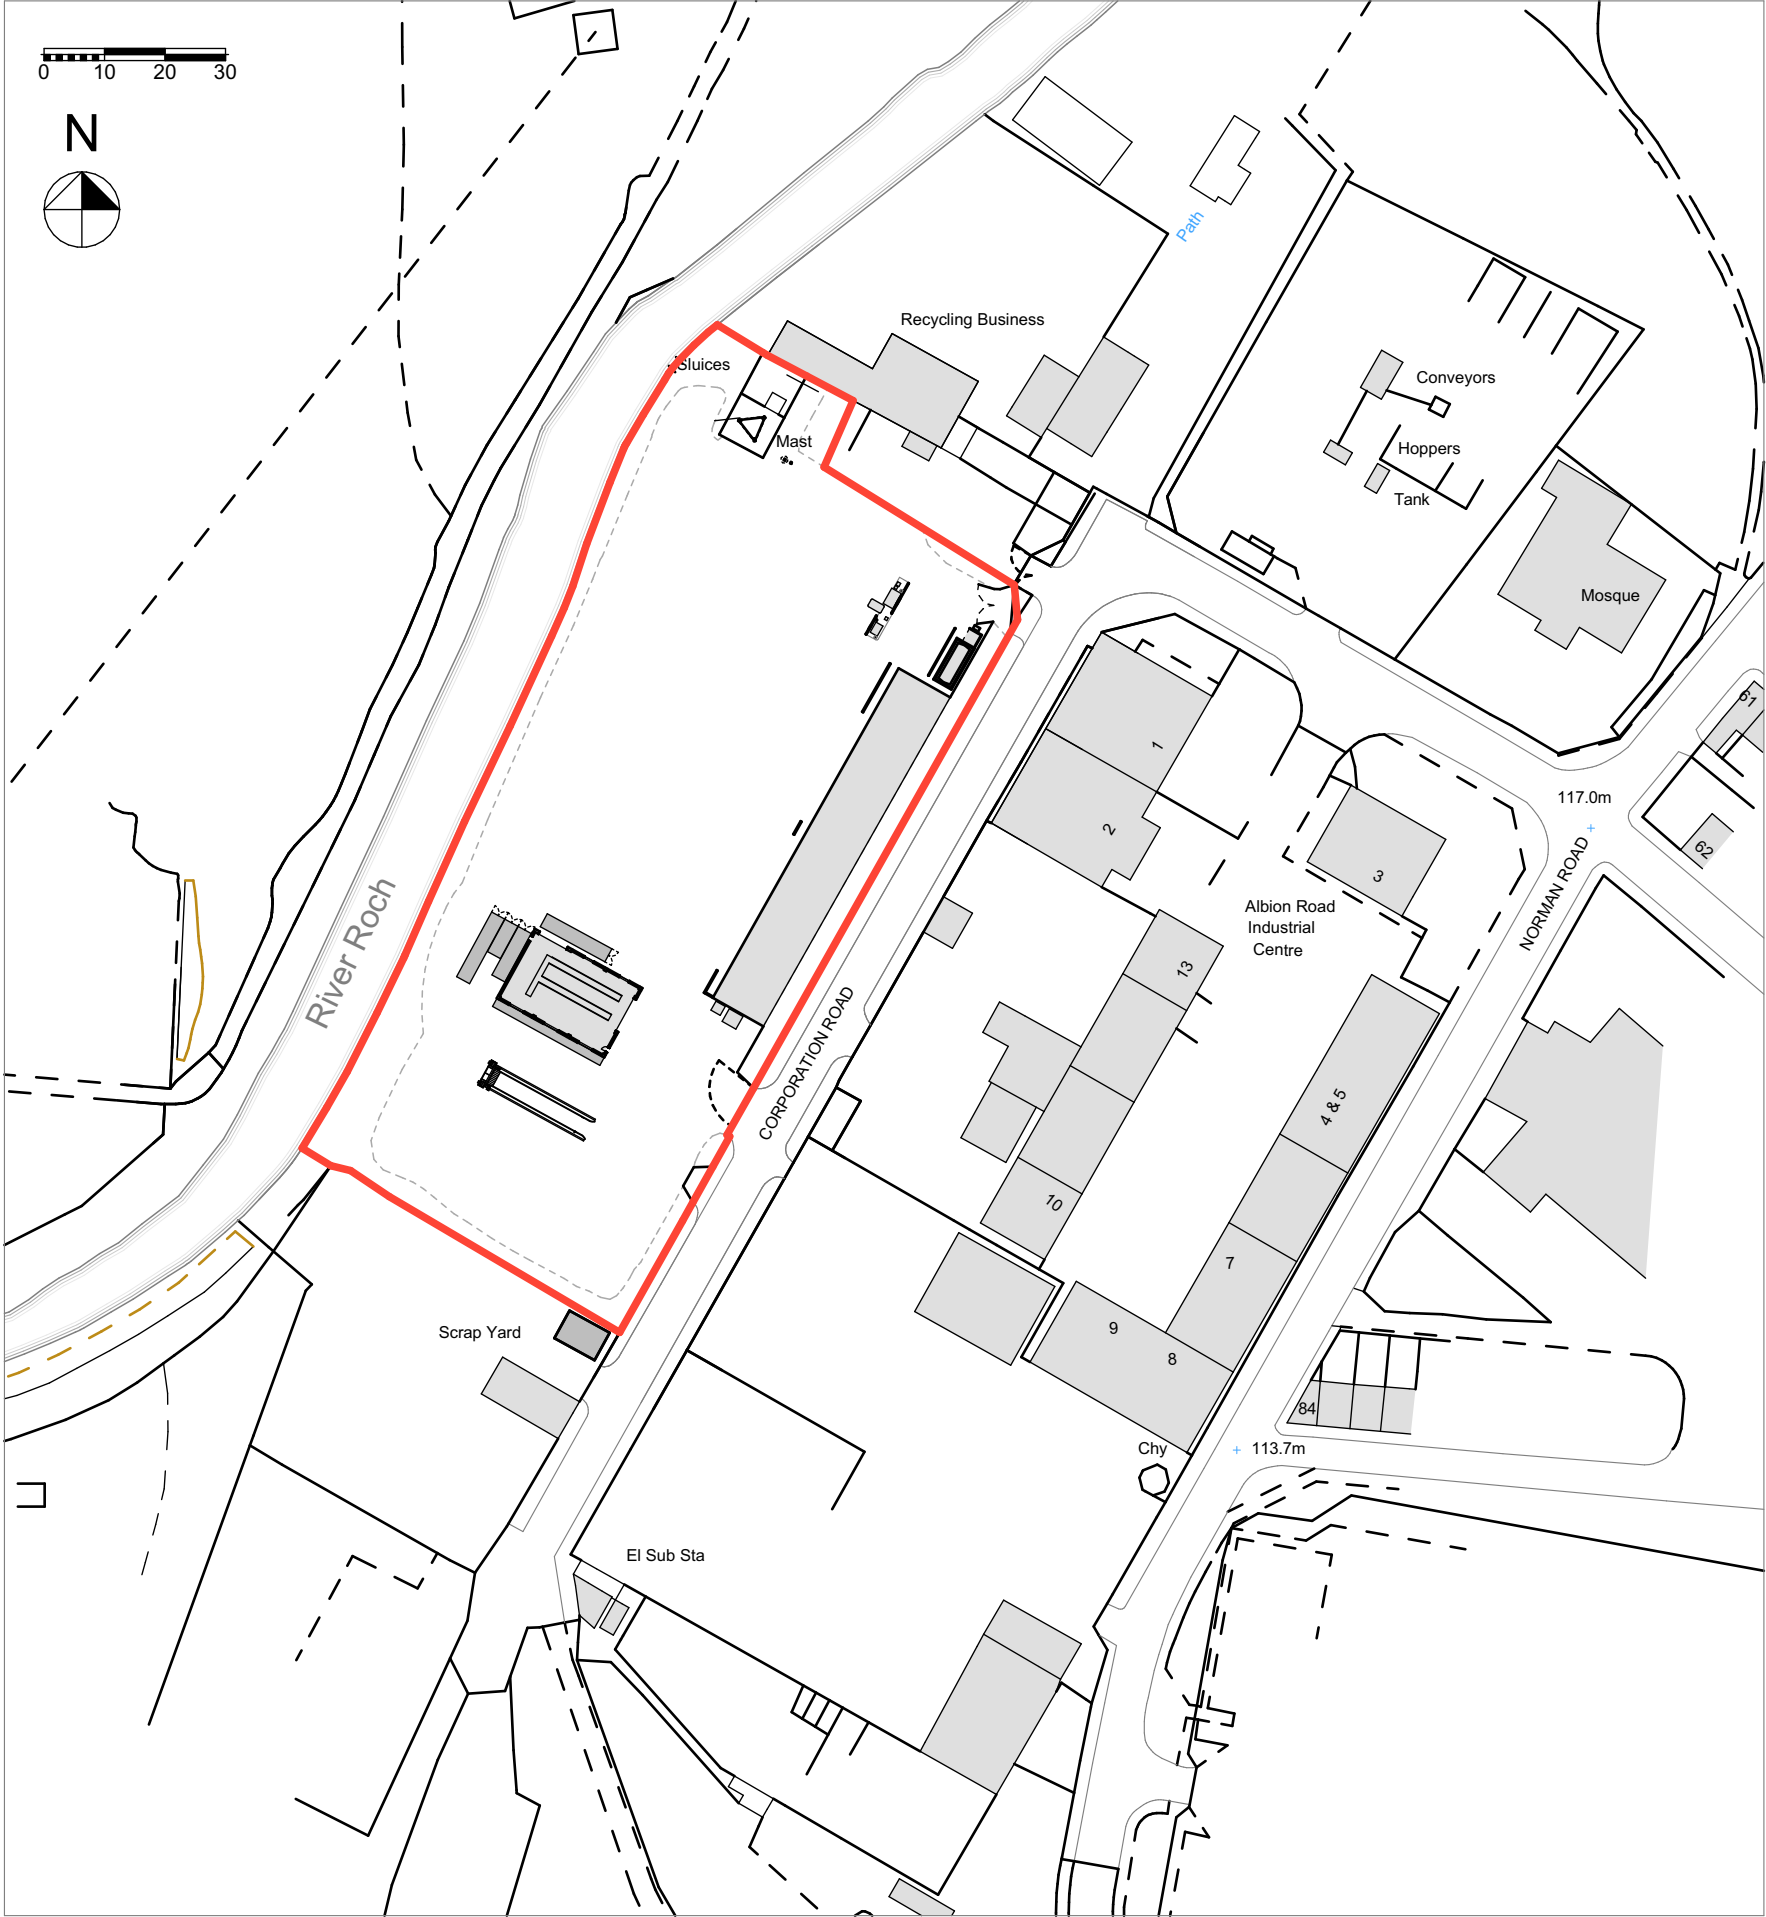

Location Plan
Scale 1:1250

Key

Indicates area covered by this application.

Rev. A	Red line boundary amended.	31.10.23
Revision	Description	Date
Client		
First Bus		
Project Title		
Rochdale Depot Additional Workshop Existing Rosso Depot, 4 Corporation Road, Rochdale OL11 4EU		
Drawing Title		
Location Plan		
JANUS Architecture		
Gateway Studio, Unit 3A, Link 606 Business Park, Staithgate Lane, Bradford, BD6 1YA +44 (0) 1274 424 884 www.janusarchitecture.co.uk		
Drawing Status	Scales	Size
PLANNING	1:1250	A3
Date	OCT '23	
Drawing Number	Revision	
1258 - 025	A	