


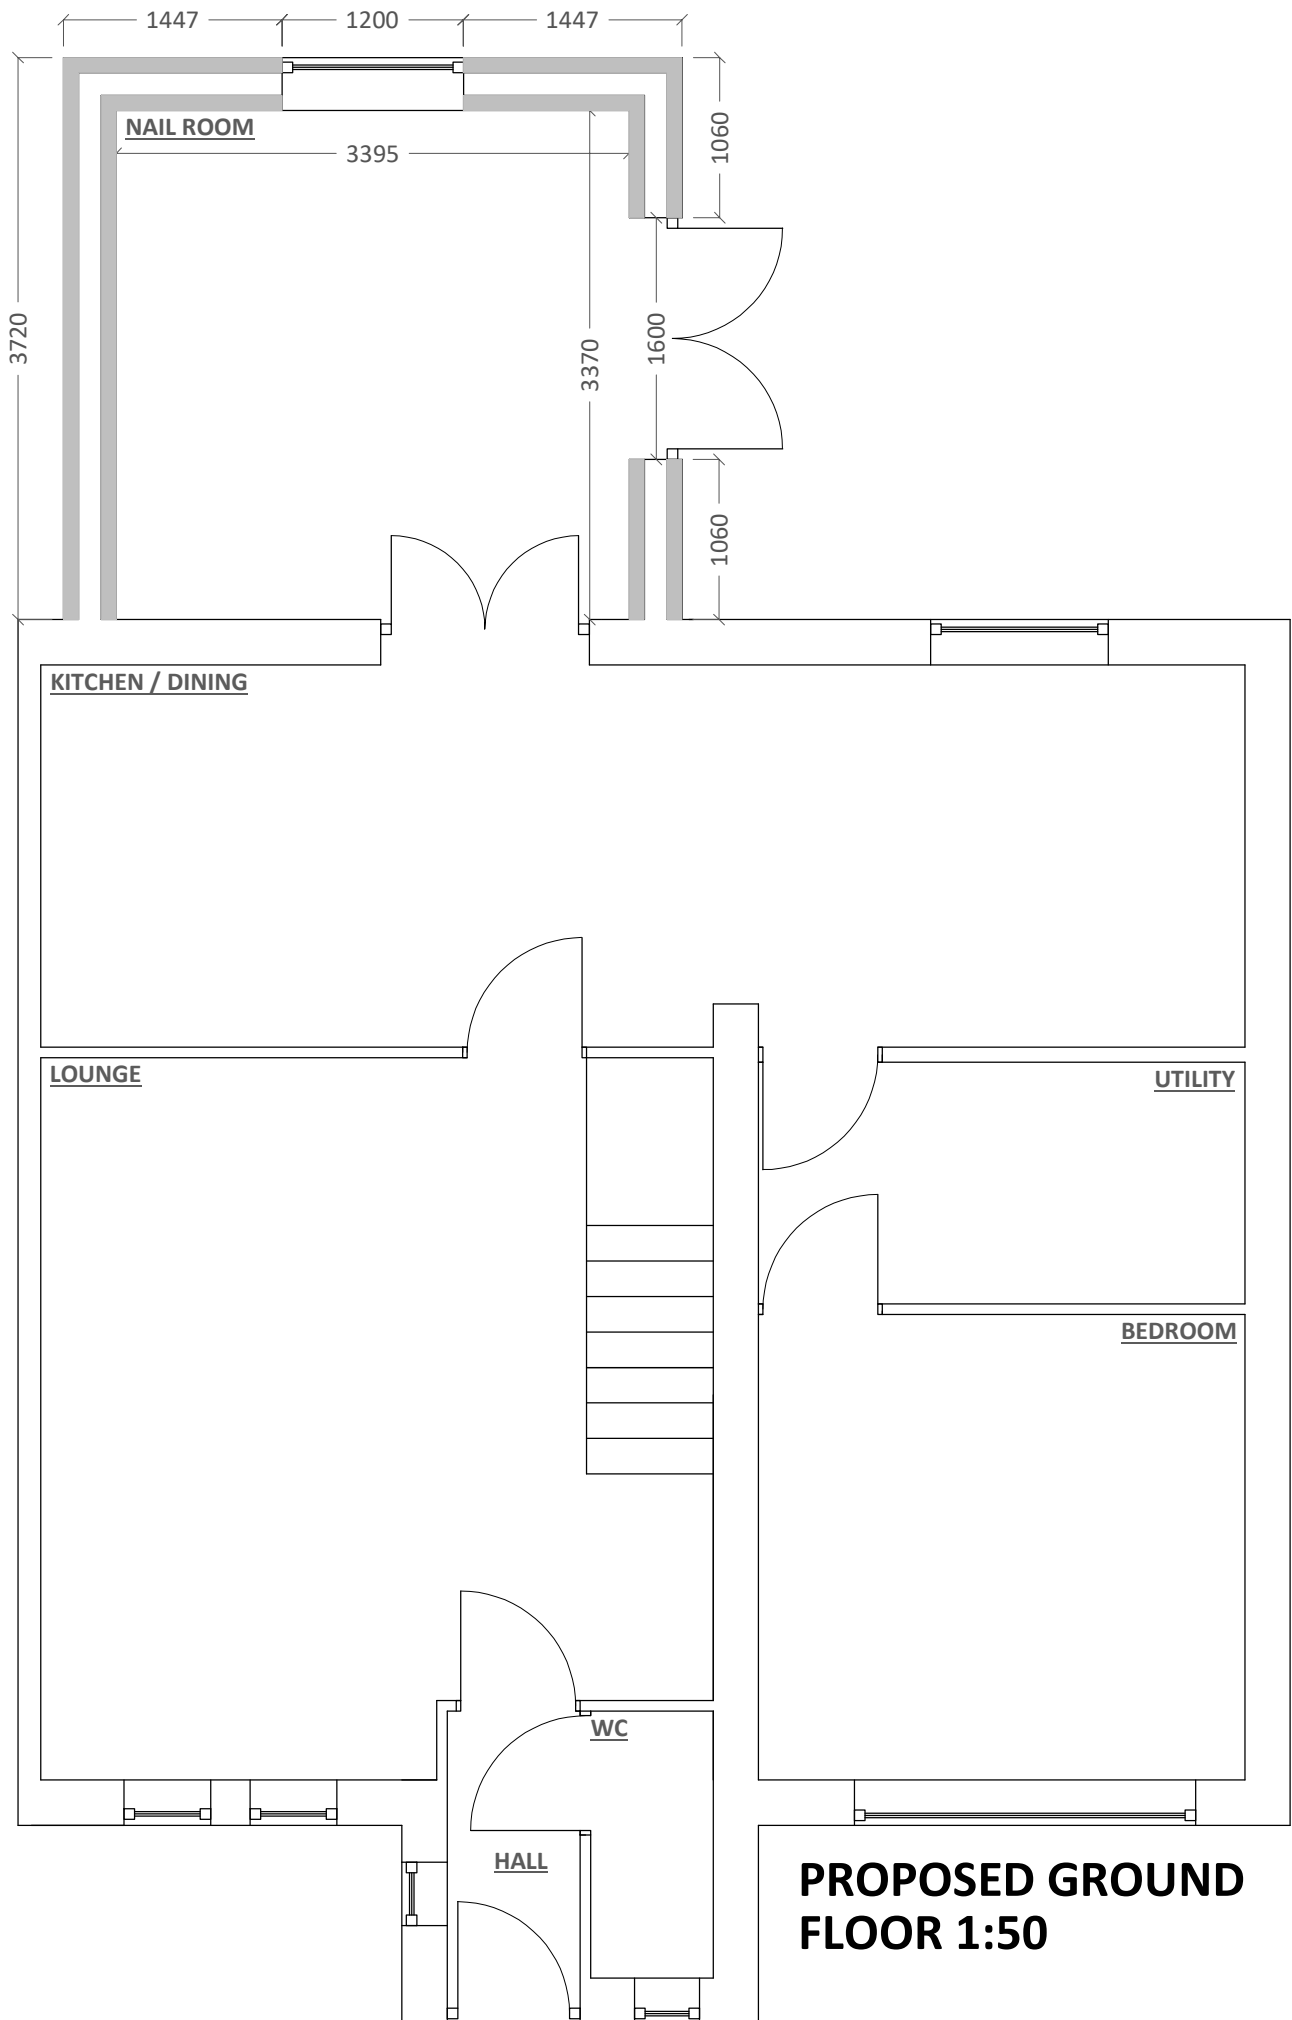

**PROPOSED GROUND
FLOOR 1:50**