


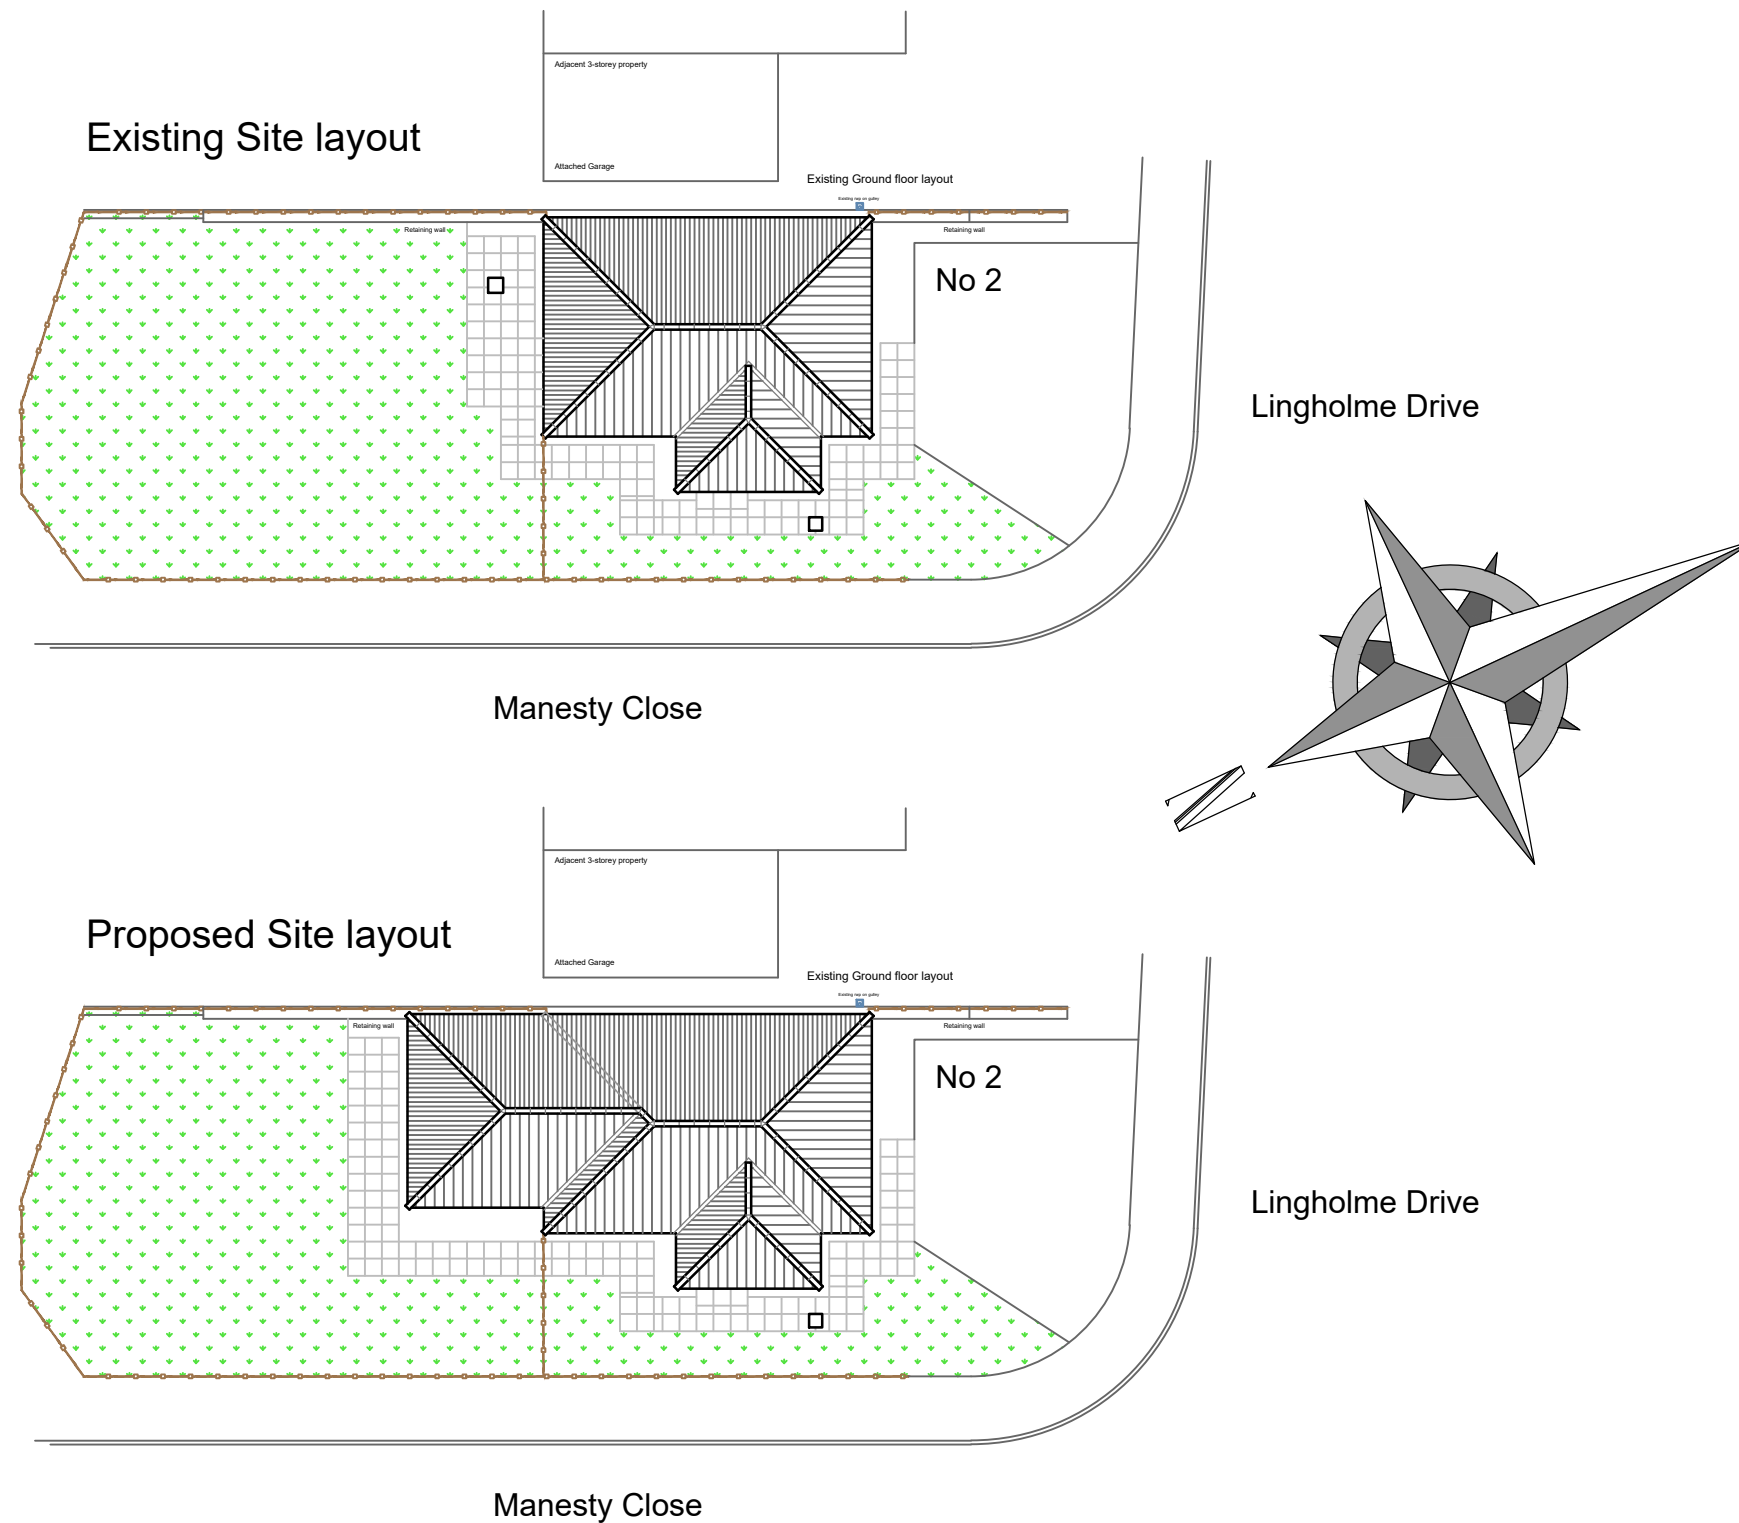

B- Extension set-back now 675mm AB 22:05:24  
A- Extension reduced in depth and set-back 900mm  
from Front face of existing Dwelling AB 22:05:24

Status  
[Submitted for L.A Planning approval](#)

Project  
Proposed Two storey 'Side'  
Extension to provide additional  
living accommodation + both  
Internal and External Alterations,  
2 Manesty Close, Middleton,  
Manchester, M24 4SA

Title  
Existing & Proposed Site layout

Client  
Mr W. Mirihanage

| Date  | Scale    |
|-------|----------|
| 02:24 | 1:200@A3 |

| Job no | Drawing no | Revision |
|--------|------------|----------|
| 24-007 | PL-13      | B        |



AB Architecture Ltd  
Andrew Barber - Director

31 Radcliffe Road, Winsford  
Cheshire, CW7 1RE  
07739 795785  
www.abarch.co.uk  
andy@abarch.co.uk