




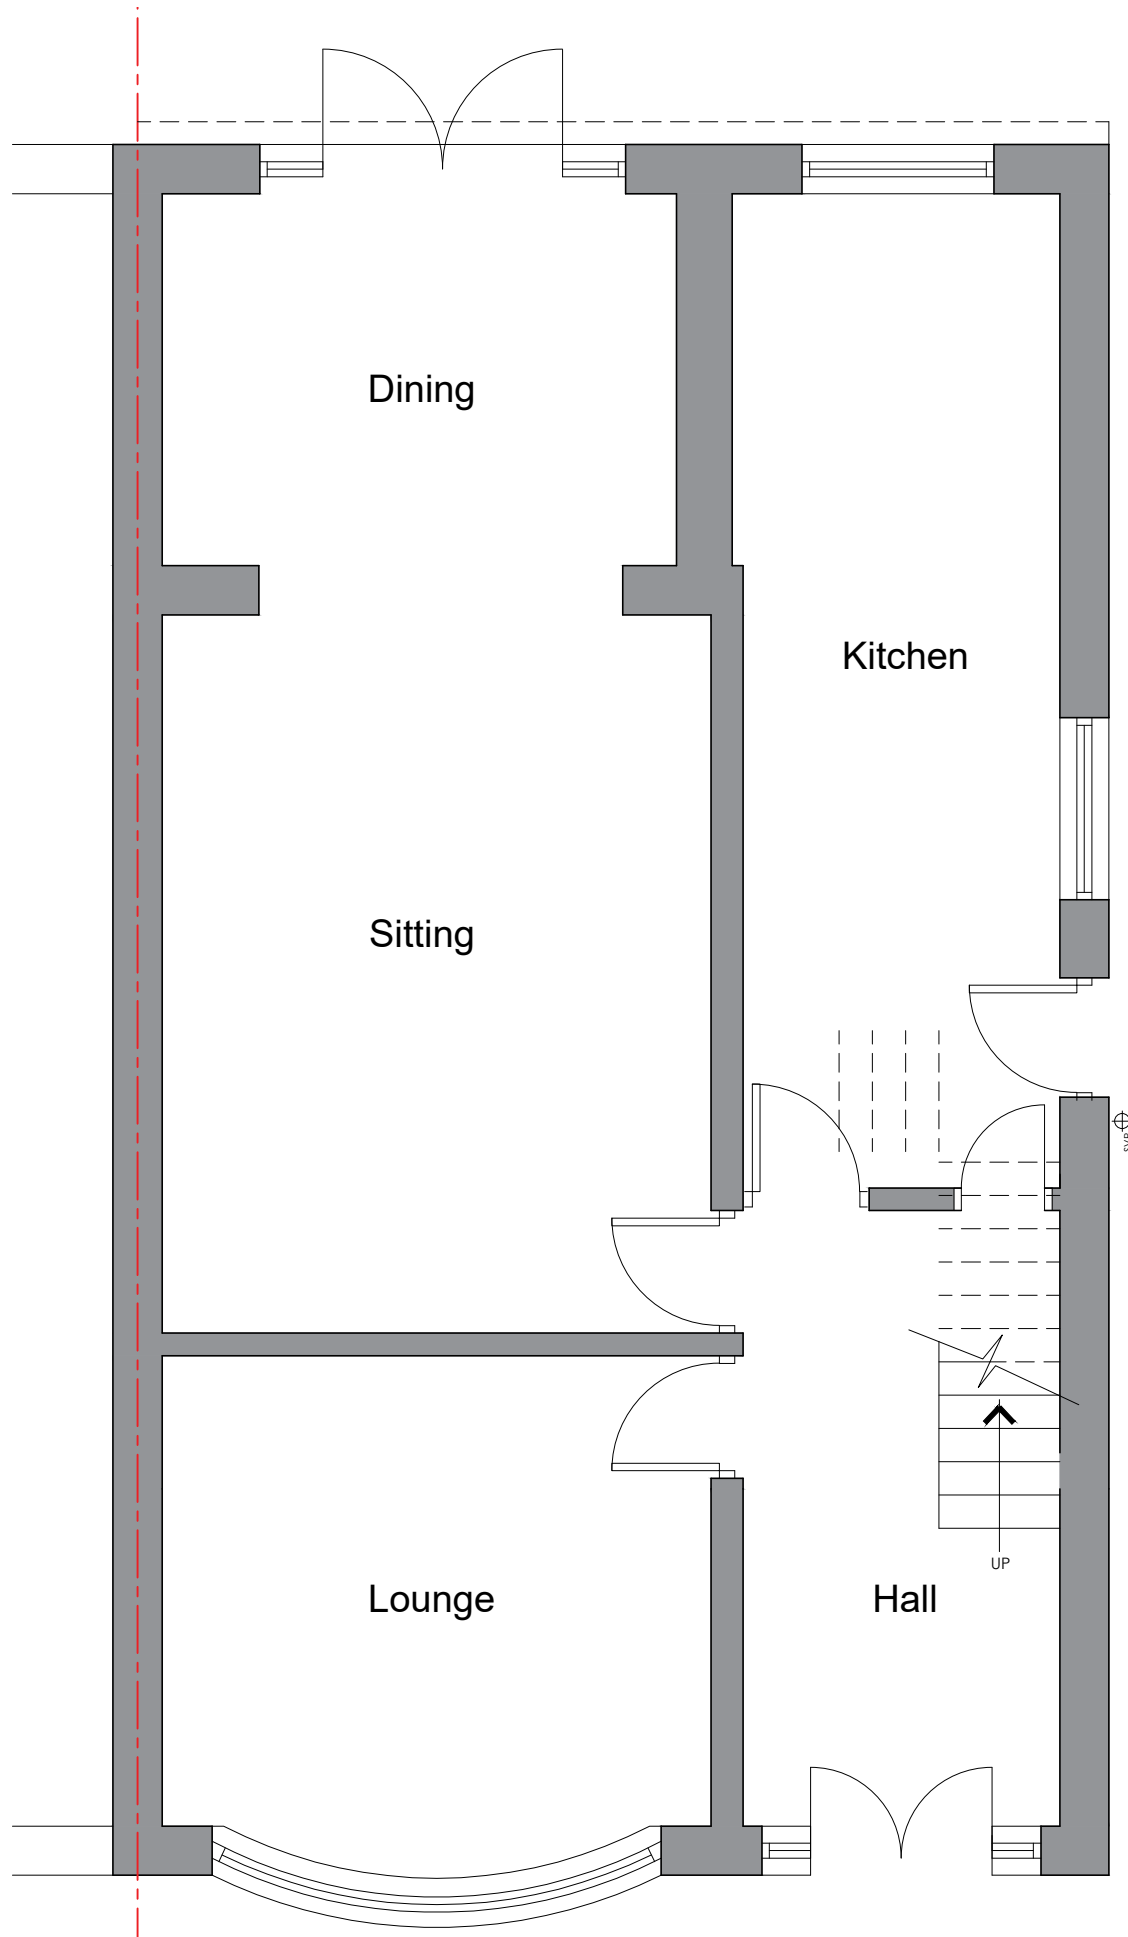


Pre-Existing Ground Floor

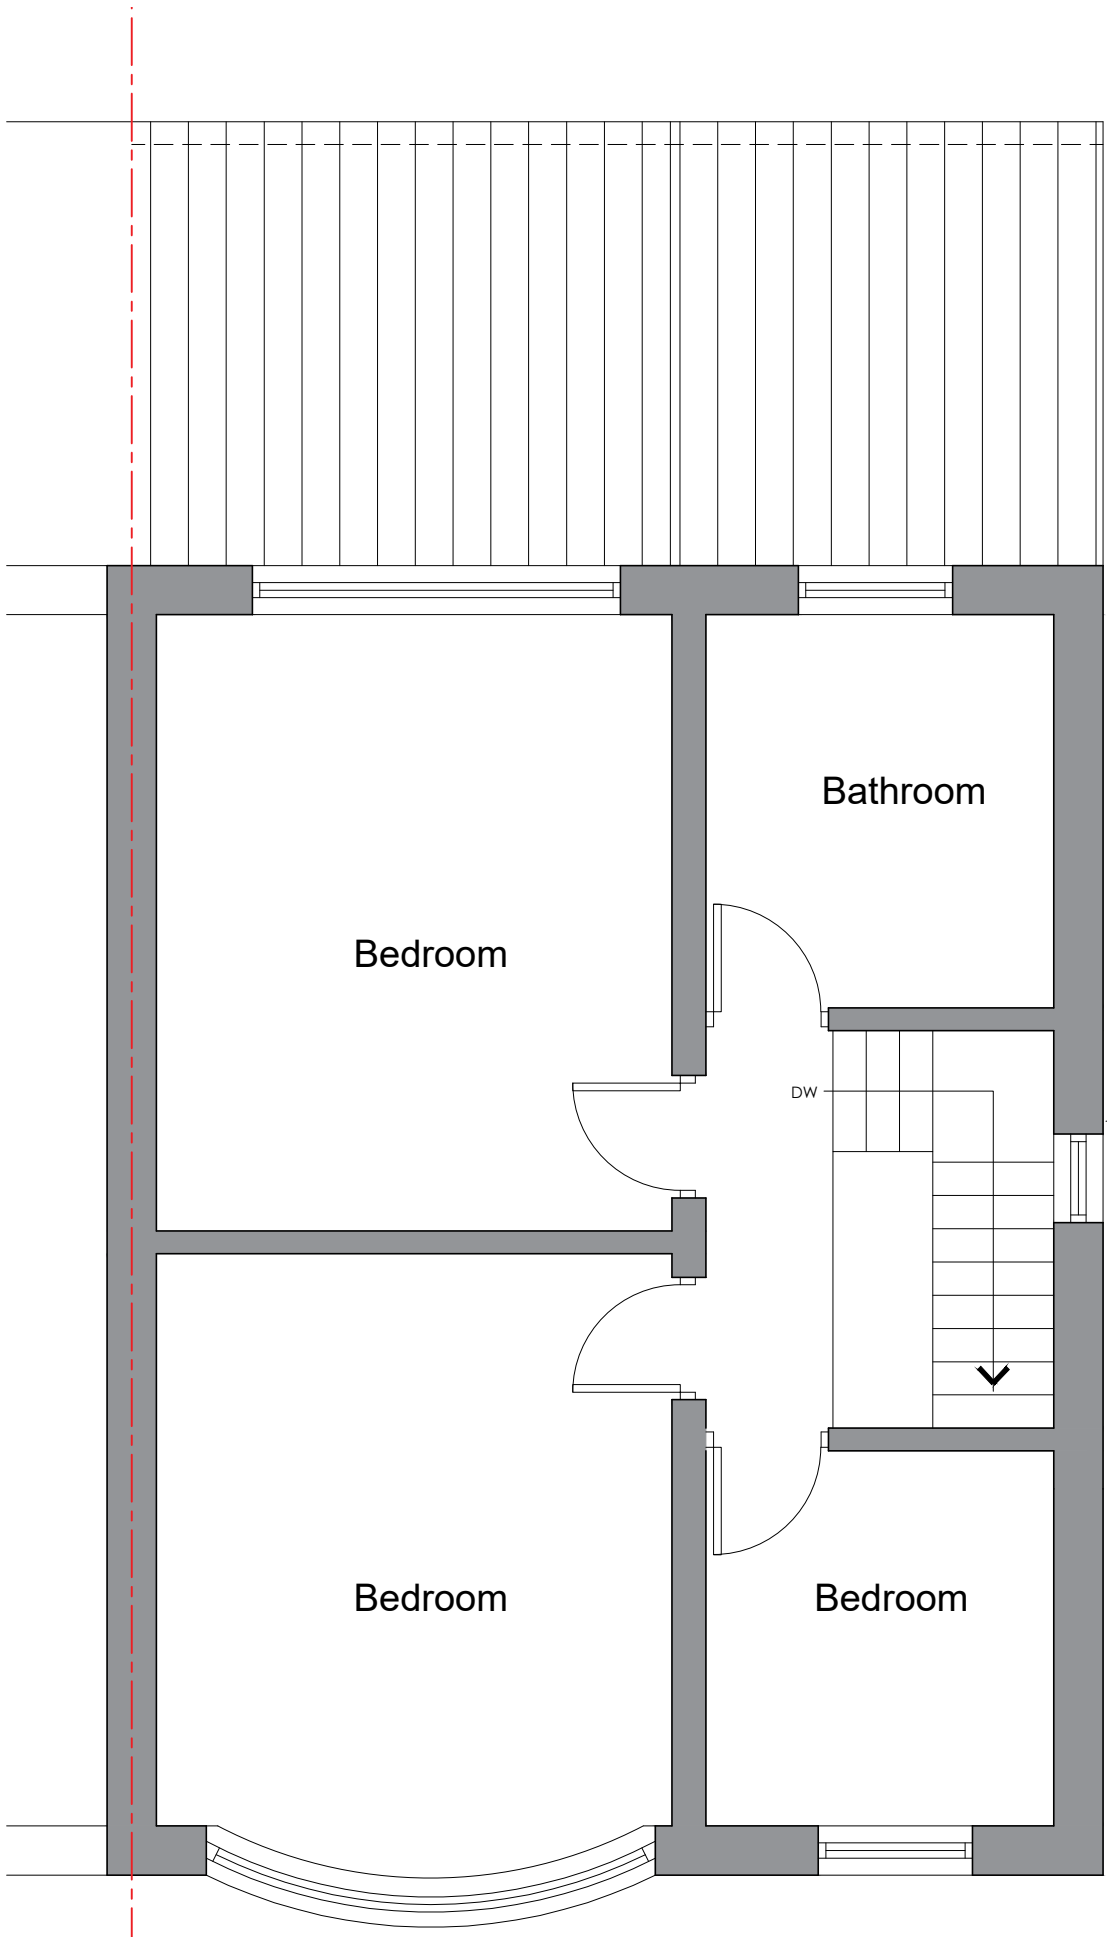


Pre-Existing First Floor

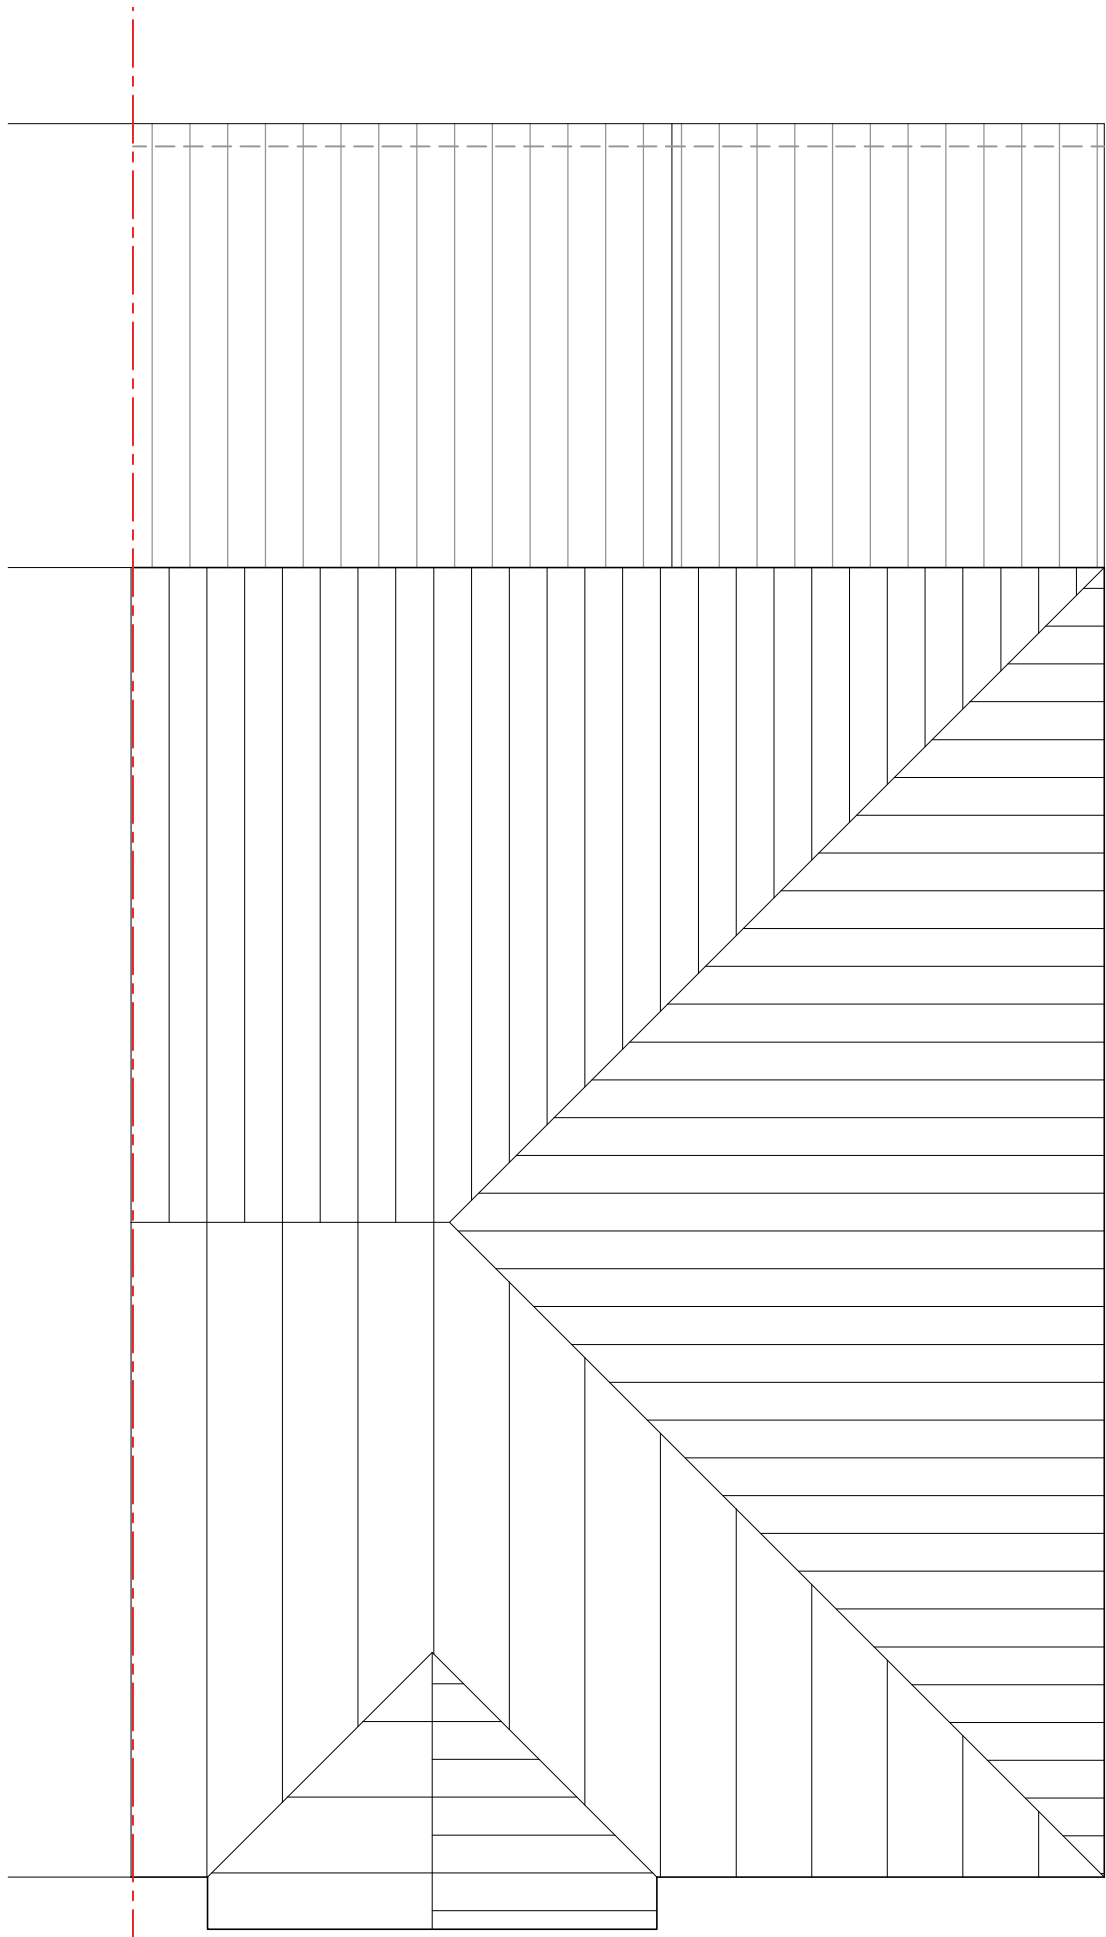


Pre-Existing Roof

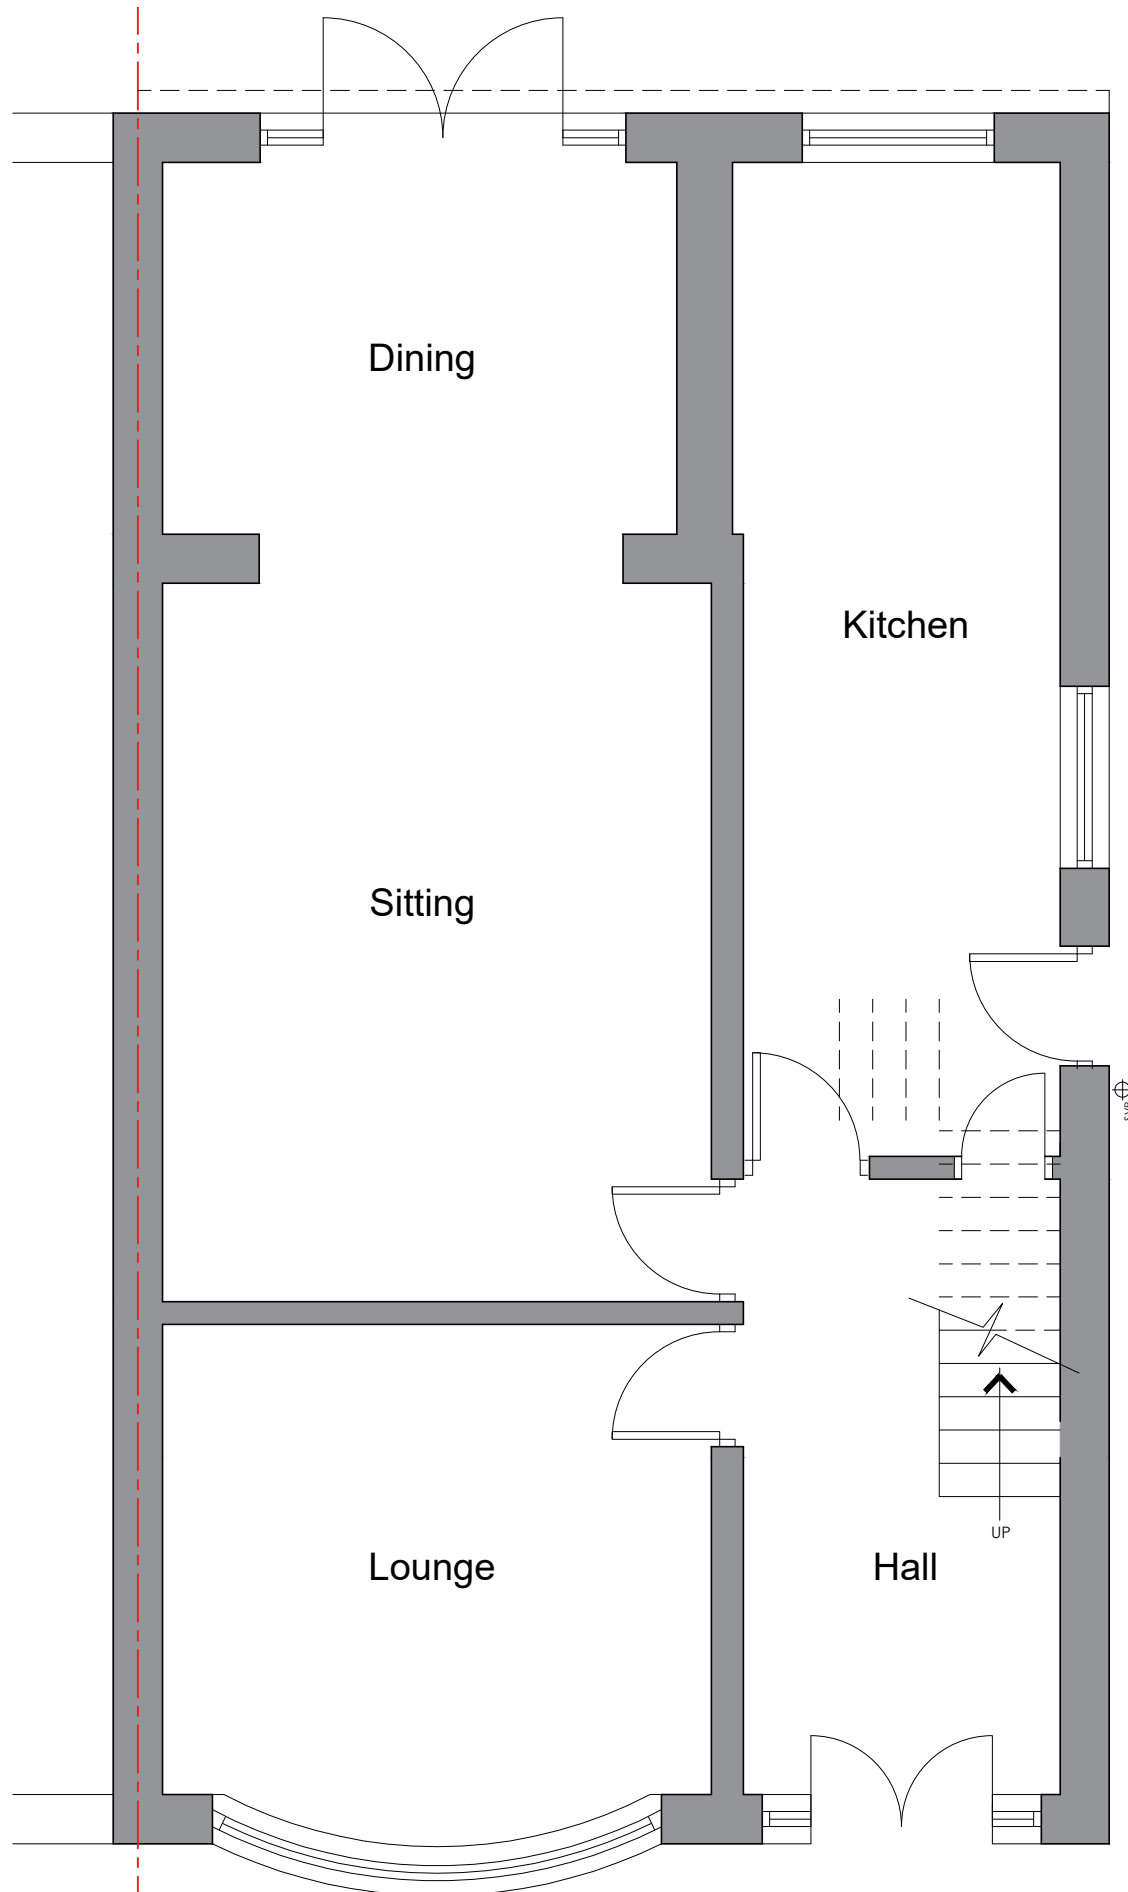

Proposed Ground Floor

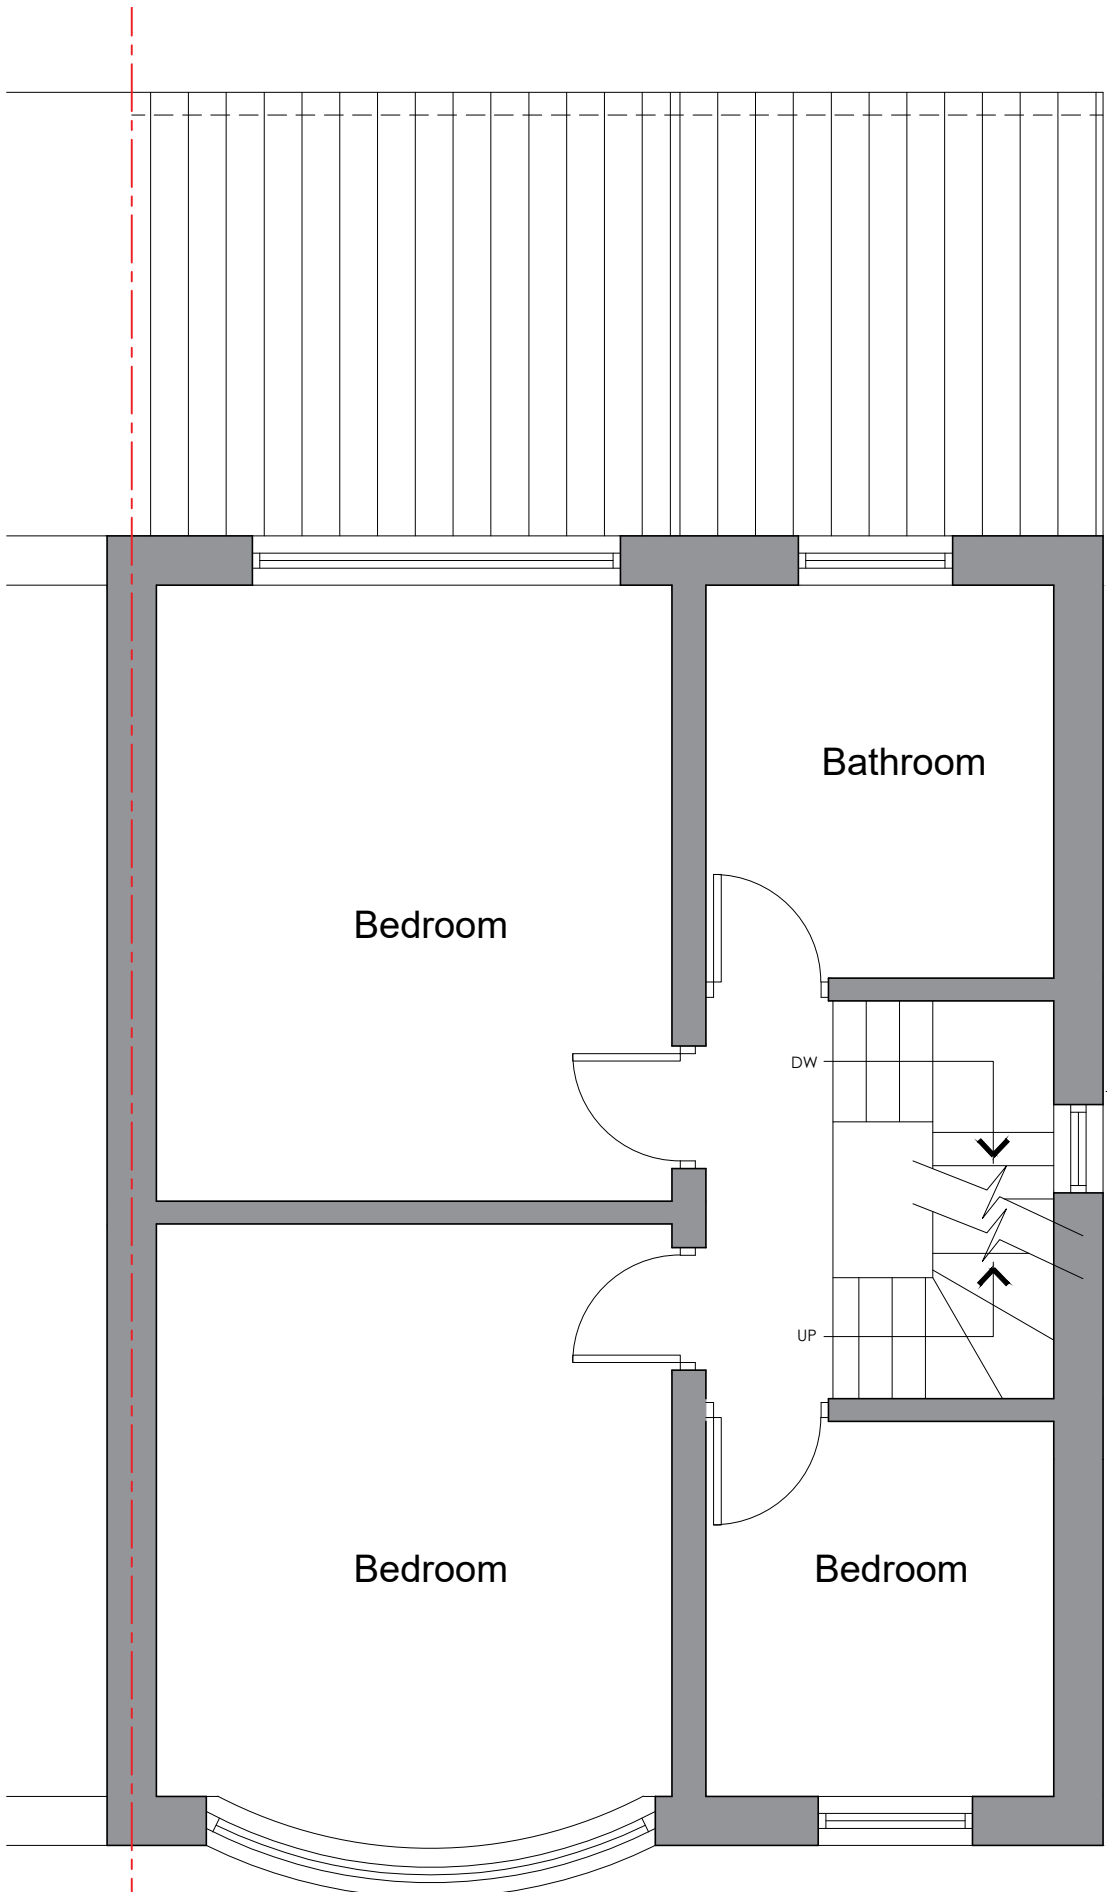


Proposed First Floor

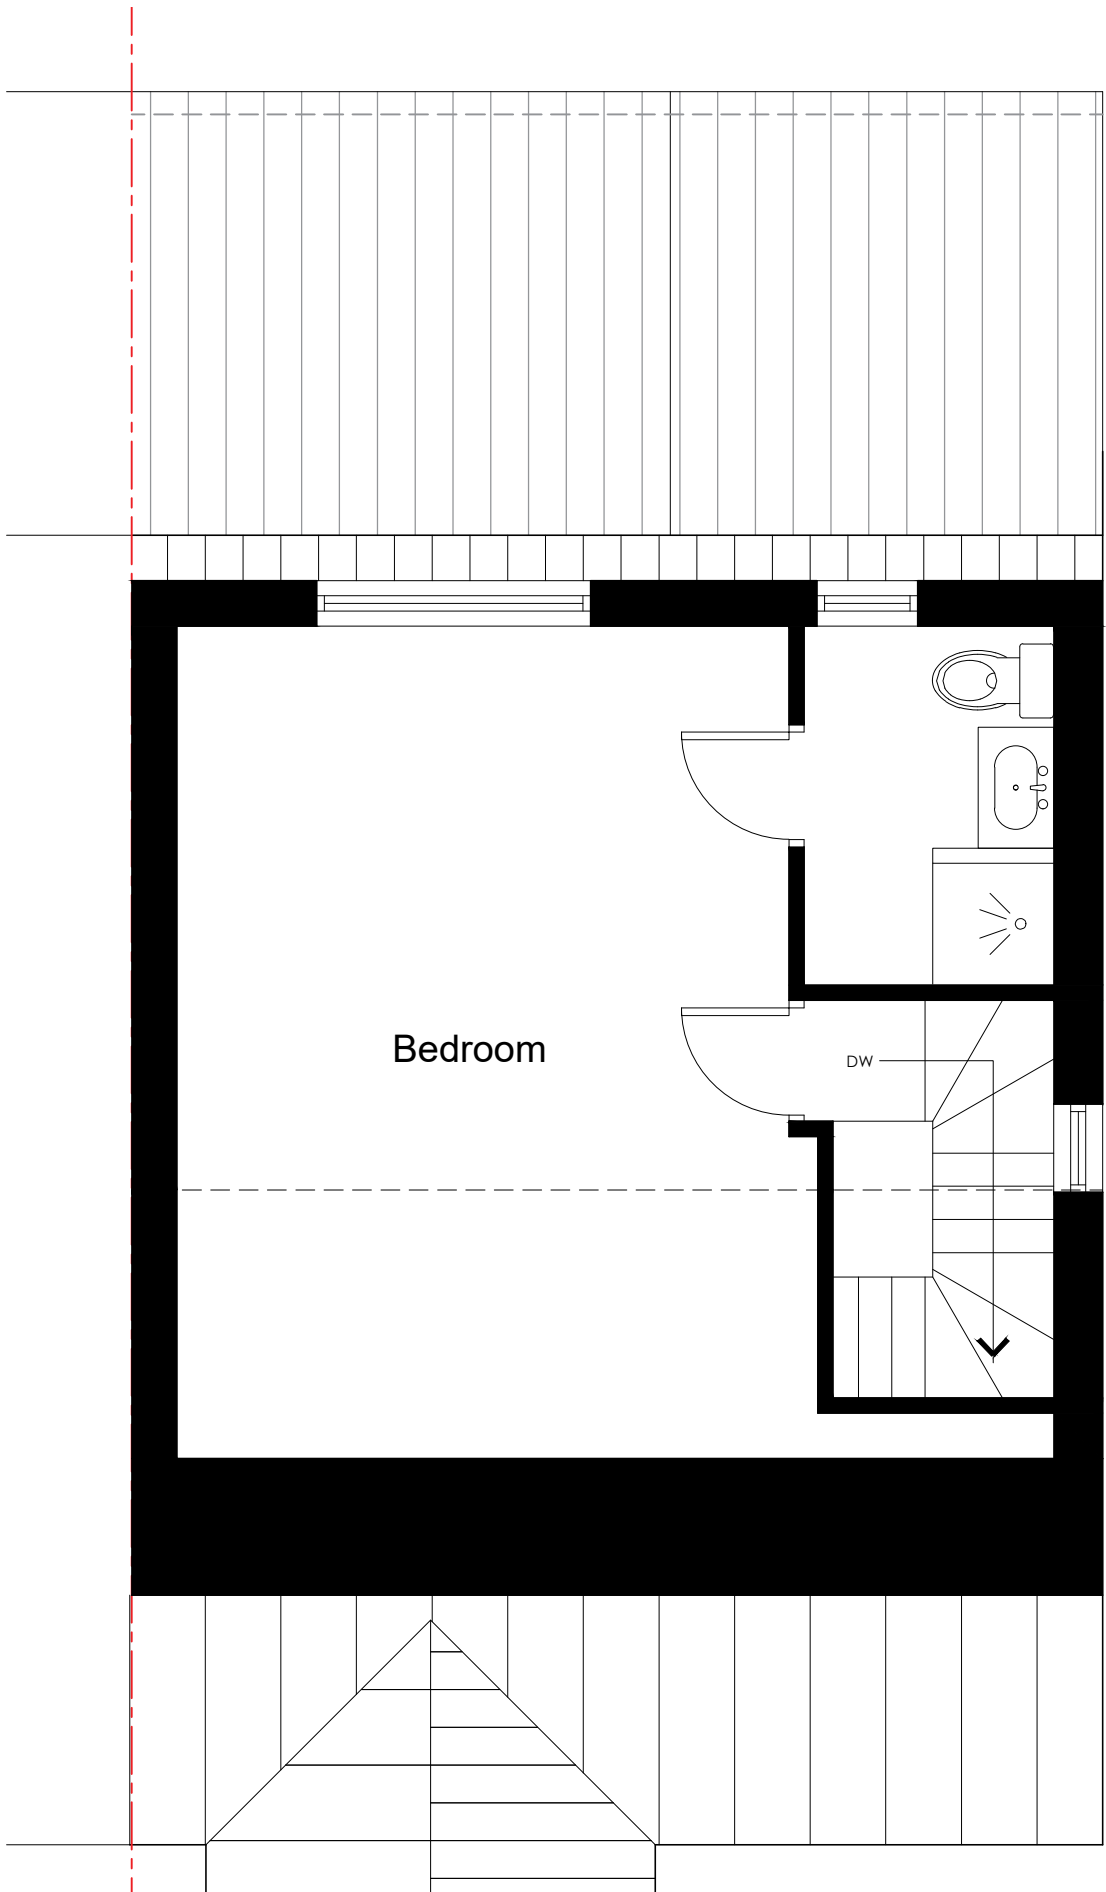

Proposed Roof

NOTES
The copyright of this specification and the associated drawings is held and no reproduction is allowed without prior permission. These drawings must be checked and measurements taken on site prior to work commencing. All dimensions are in millimetres. DO NOT SCALE.

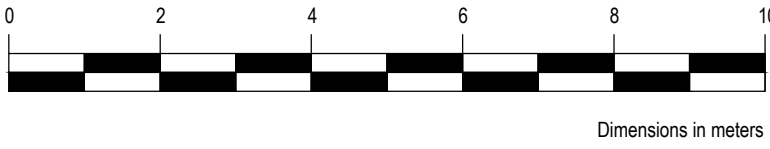

SOLIDVOID ARCHITECTS
16 WOOLFENDEN WAY, WARDLE, ROCHDALE, OL12 9SS
SOLIDVOID@OUTLOOK.COM

APPLICANT: ANTHONY & KERRY DAVIES	
PROJECT: 142 HOLLINS ROAD, MIDDLETON	
DRAWING TITLE: PRE-EXISTING & PROPOSED PLANS	
DATE: SEPT 2022	SCALE: 1:50
DRAWING No: 2168/P22 A	