



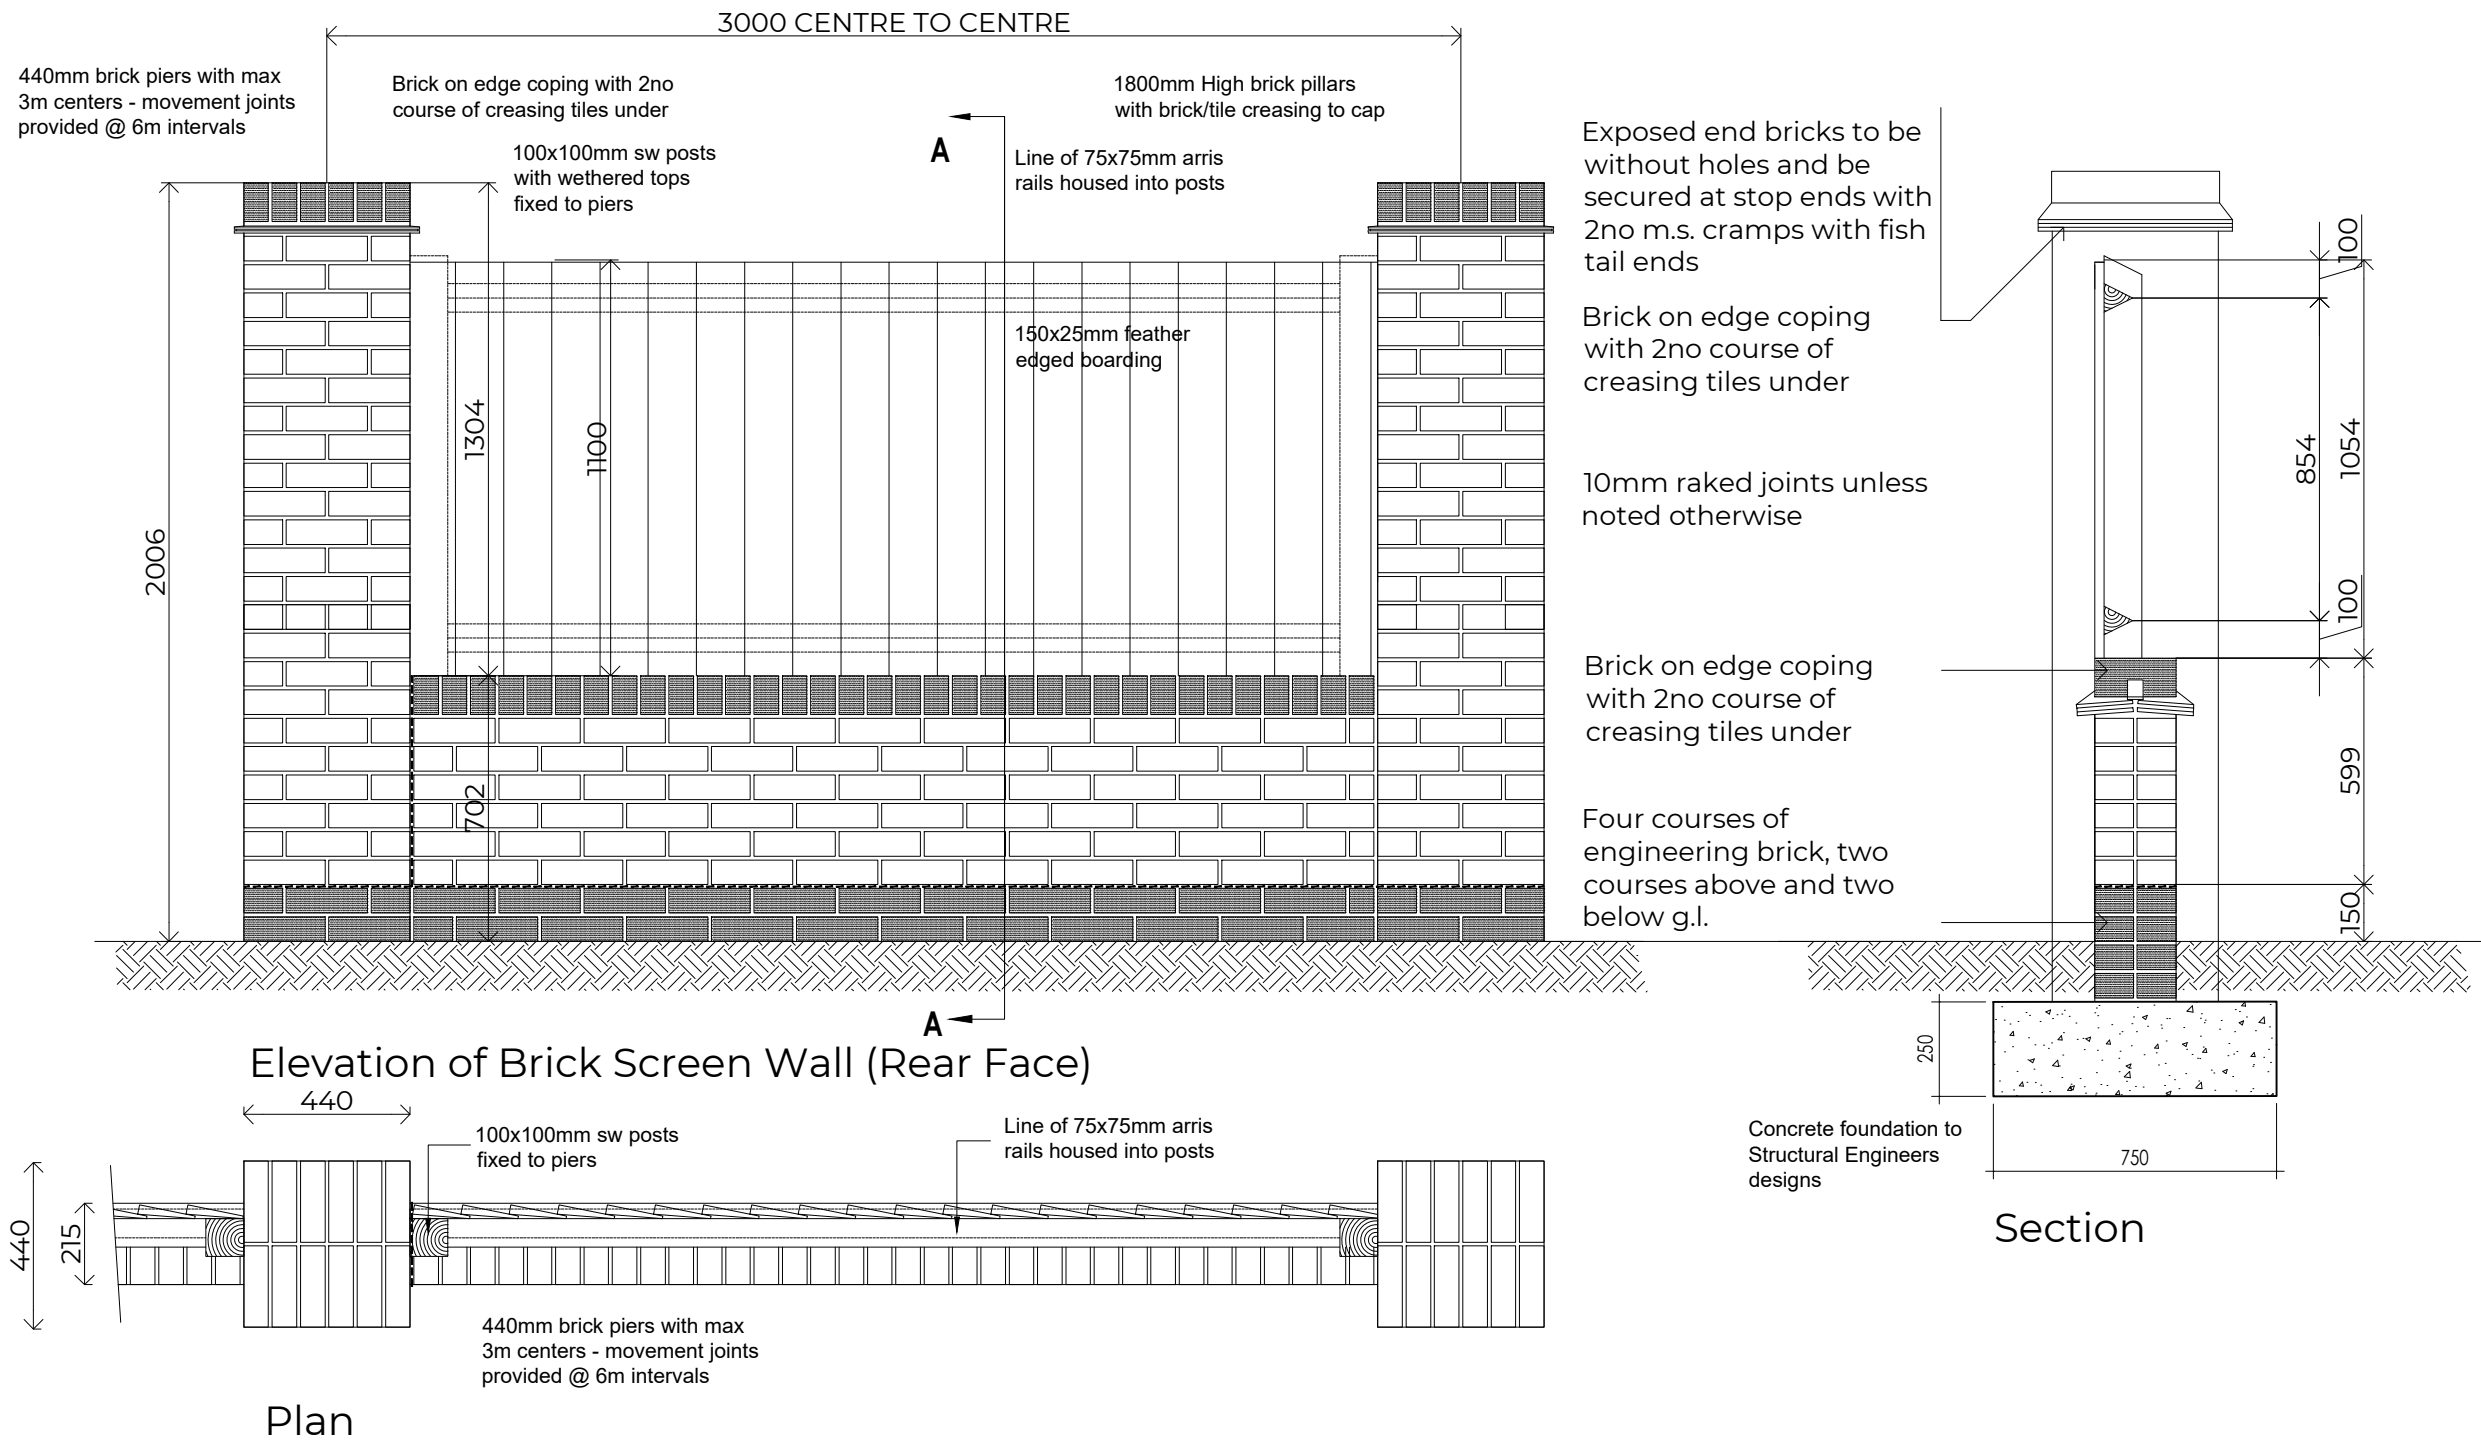

Stonebond Properties (Manchester)Ltd
Registered Office:
Stonebond House
132-136 New London Rd
Chelmsford
Essex, CM2 0RG

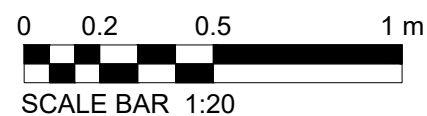

site:	Stonebond Standard Details External Finishes 9100 Boundary Details
title:	Feature Wall / Fence Detail

scale: @A3	1:20	drawn by:	SMc
date:	Mar 2023	checked:	
drawing no:	SBM-SD-9102		
sheet no:	Sheet 1 of 1		revision: