




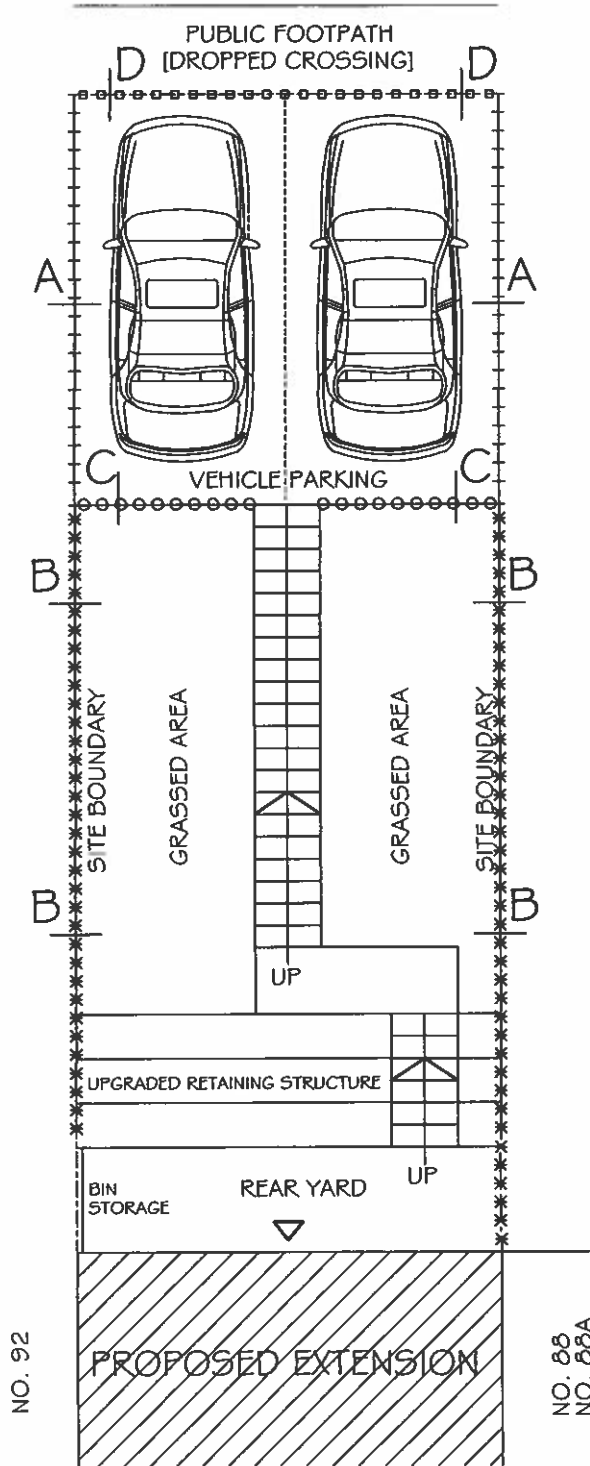

LEGEND:

 


125mm. x 100mm. CONCRETE SLOTTED POSTS WITH
TIMBER INFILL PANELS BOUNDARY FENCE 1800mm. HIGH
[SEE DETAIL A]

 


100mm. x 100mm. TREATED TIMBER POSTS 1200mm. HIGH
WITH TRIPLE WIRE BOUNDARY FENCE [SEE DETAIL B]



600mm. HIGH HOOPED PERIMETER VEHICLE BARRIER
76mm. diameter [SEE DETAIL C]

 

1800mm. HIGH SLIDING METAL GATES
TO SITE BOUNDARY [SEE DETAIL D]

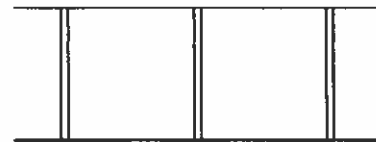

DETAIL A [1:100]



DETAIL B [1:100]




DETAIL C [1:100]



DETAIL D [1:100]

PROPOSED SITE PLAN [REAR AREA ONLY]
INDICATING BOUNDARY TREATMENT
1:100

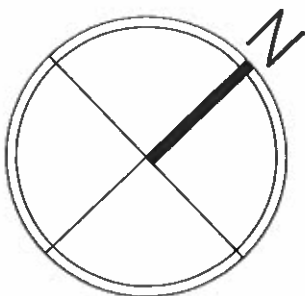

PROPOSED SINGLE-STOREY EXTENSION AT REAR,
REMOVAL OF EXISTING DETACHED STORE AND
CREATION OF TWO PARKING SPACES:
90 NEW ROAD, DEARNLEY, LITTLEBOROUGH
ROCHDALE, LANCASHIRE, OL15 8NL

27 February 2023