
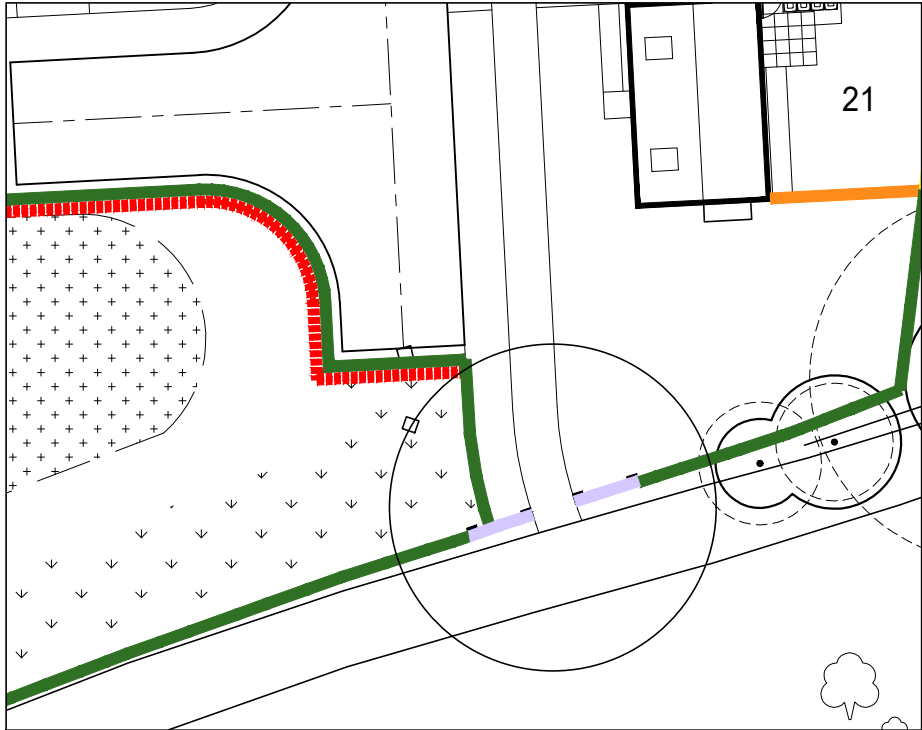


Southern Entrance Detail

- 1.1m high reconstituted stone wall and piers and
- 1.2m high post and four rail fence.

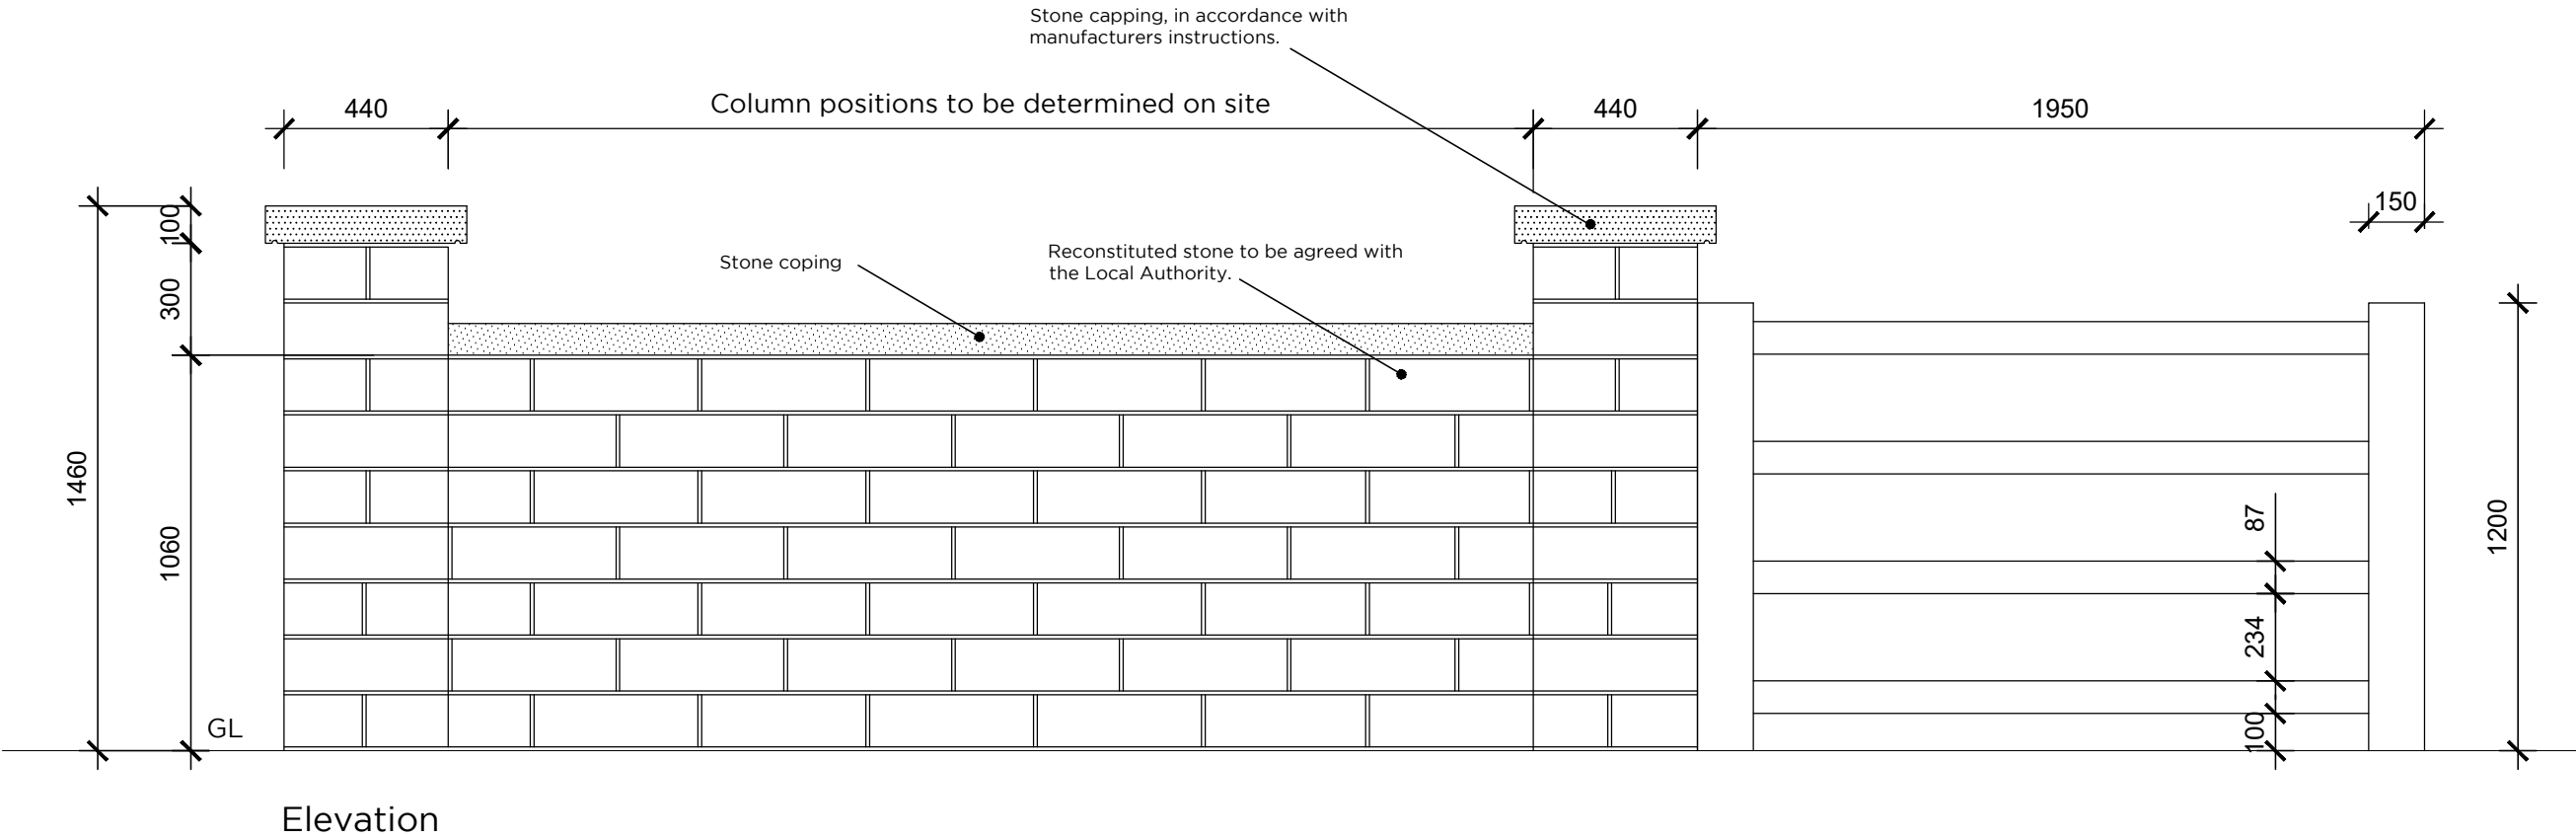

- The **Copyright** of this drawing belongs to MPSSL Planning & Design Ltd. and shall not be used or reproduced in any form without its express permission.
- Only scale for 'Town and Country Planning Act 1990' services. For construction purposes, work to figured dimensions only. All dimensions to be checked with MPSSL and on site prior to the execution of any work.
- For the avoidance of doubt all dimensions are measured to wall structure and not the finishes unless otherwise stated.
- Where any discrepancy is found to exist within or between drawings and/or documents it should be reported to the architect immediately.
- MPSSL Planning & Design Ltd. shall not be liable for any use of drawings and documents for any purpose other than for which the same were prepared by or on behalf of MPSSL Planning & Design Ltd.

Rev	Date	Revision	Initial
-----	------	----------	---------

+ Client



+ Drawing Title

BOUNDARY TREATMENT -
ENTRANCE DETAIL

+ Project

Proposed Residential Development,
New Street, Littleborough

Job No	Drg No	Drawn	Rev
19060	11	SLR	--
Scale	Date	Stage	
1:20 @A3	July 2022	FOR PLANNING	

mpsl planning & design ltd
4 Ball Green
Cobra Court, Trafford Park,
Manchester. M32 0QT

t: 0161 772 1999
e: info@mpslsdesign.co.uk
www.mpsl design.co.uk

