


PLANNING

Do not scale from this drawing

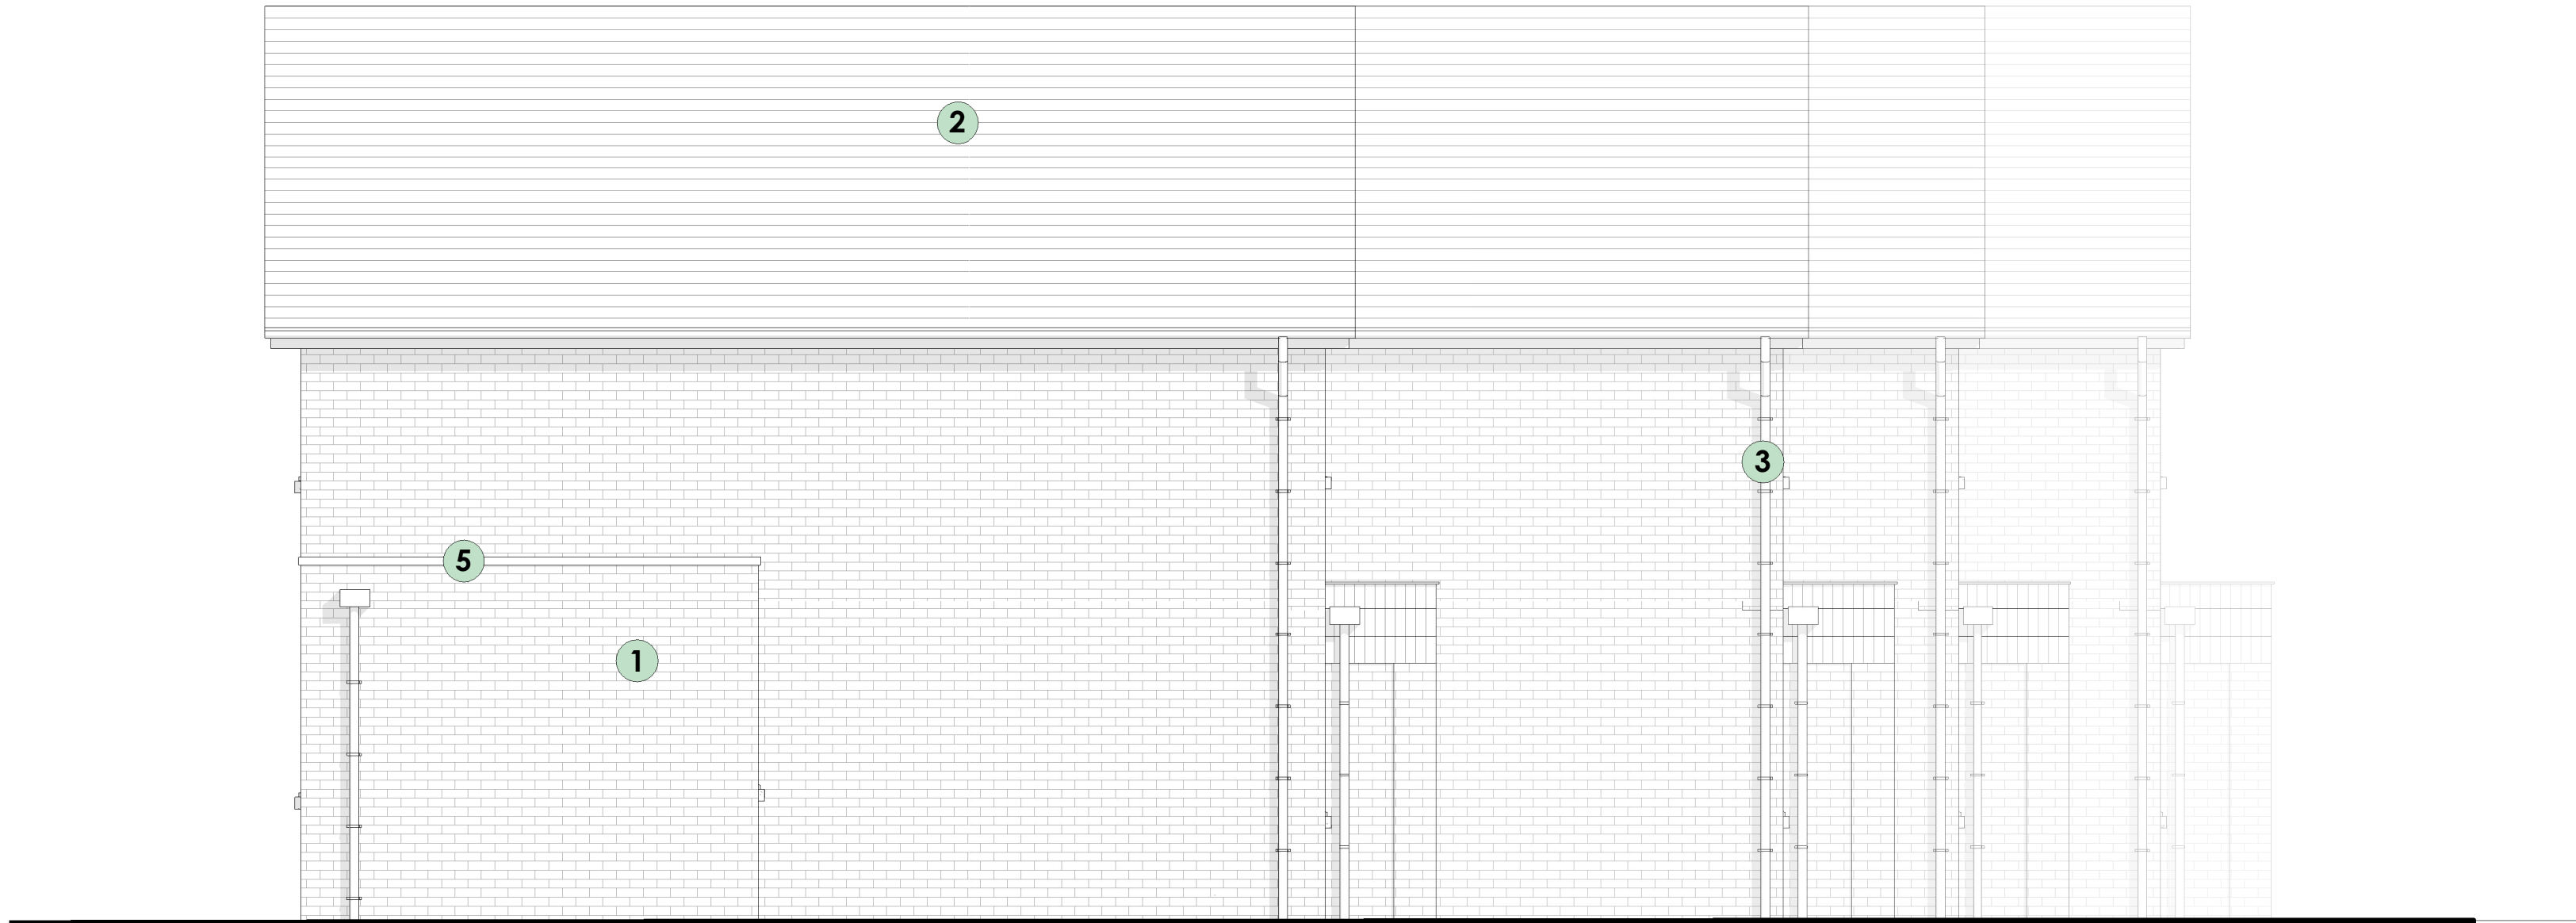

Plots 5-8 - Side (Left) Elevation

1 : 50



Plots 5-8 - Side (Right) Elevation

1 : 50

1



Hartford Red Multi Brick

- External walls

2



Marley Edgemere Roof Tiles

- External Roof

3



UPVC Windows and rainwater goods

- Anthracite Grey (RAL 7016) (smooth)


4



Eaves and Steel coping trim

- External Roofs


5

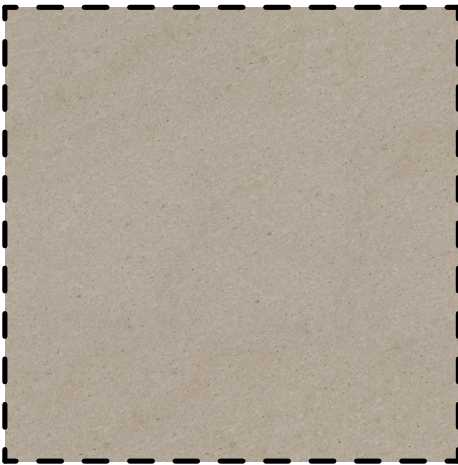

Stone cill and capping

- External Elevations

6

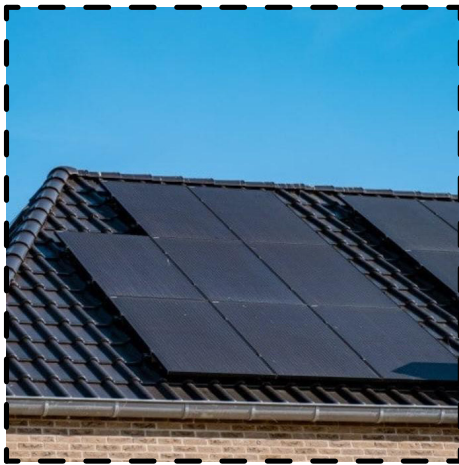

Solar Panels

- External Roofs

Project
Middleton

Job Number

2693

Revisions

Rev	Description	Date	By	Check
D	Planner comments	08.04.25		
C	Planner comments	24.03.25		
B	Solar Panels added	10.03.25		
A	Revised Elevations	28.02.25		



RIBA Chartered Architects

studio@whiteboxarchitecture.com
www.whiteboxarchitecture.com

Knutsford, Cheshire 01565 754 500

Heswall, Wirral 0151 342 0591

Plots 5-8 Elevations - Page 2

As indicated@A1

Date	Drawn	Checked
10/24/23	JW	IS
Drawing number	Revision	

206

D