


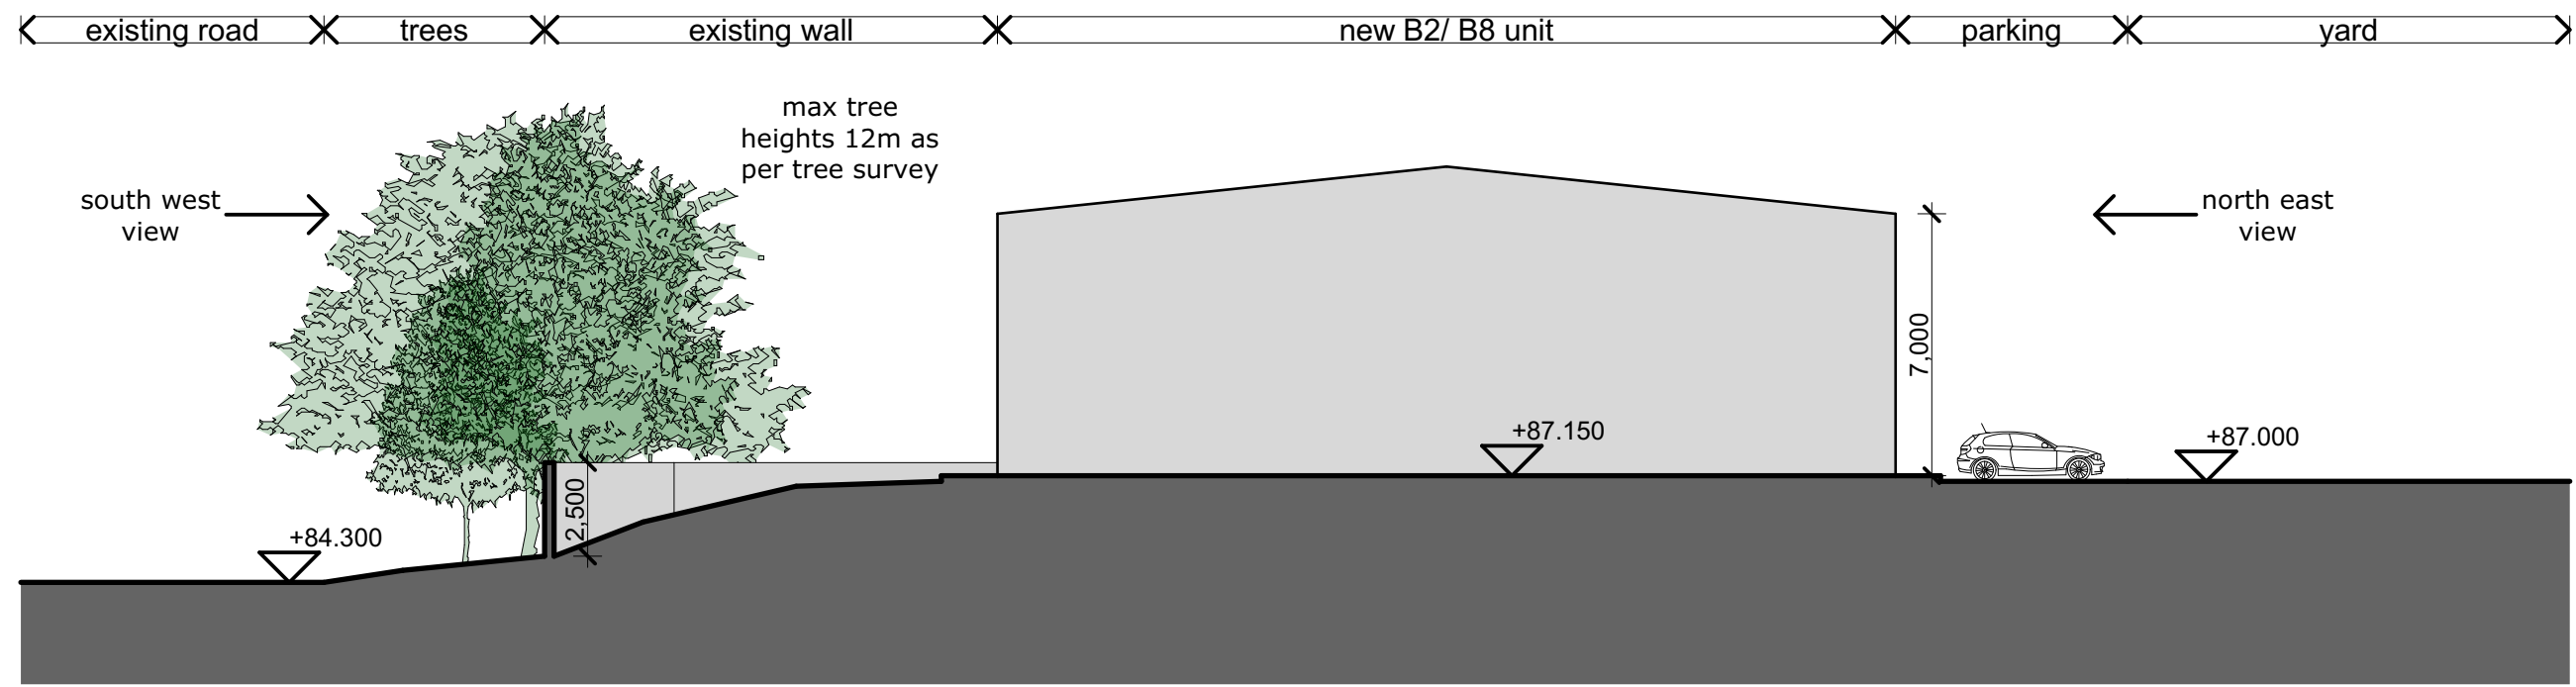




site section A-A 1:200



site section B-B 1:200



site layout 1:500

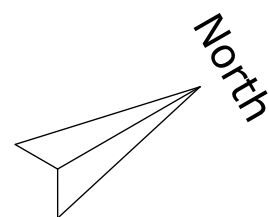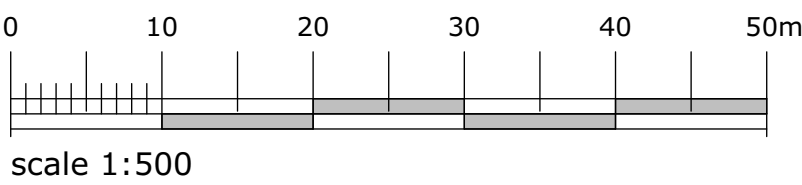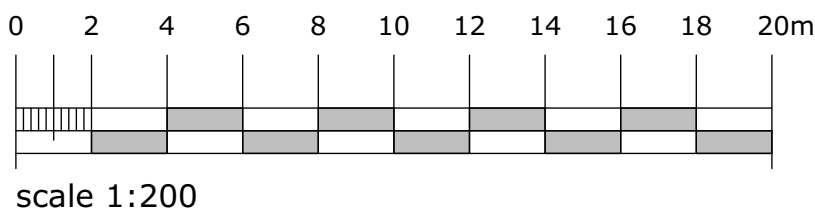

campbelldriverpartnership
architects

client: MSM

project: new facility

Hanson Close Middleton

sheet: proposed site sections

drawing no: 22.135_01_007_A

scale: 1:200, 1:500 @ A1

date: 12.10.22

drawn: lg

capricorn park
blackwater road
blackburn bb1 5qr
t: 01254 297700
e: design@cdpartnership.co.uk