


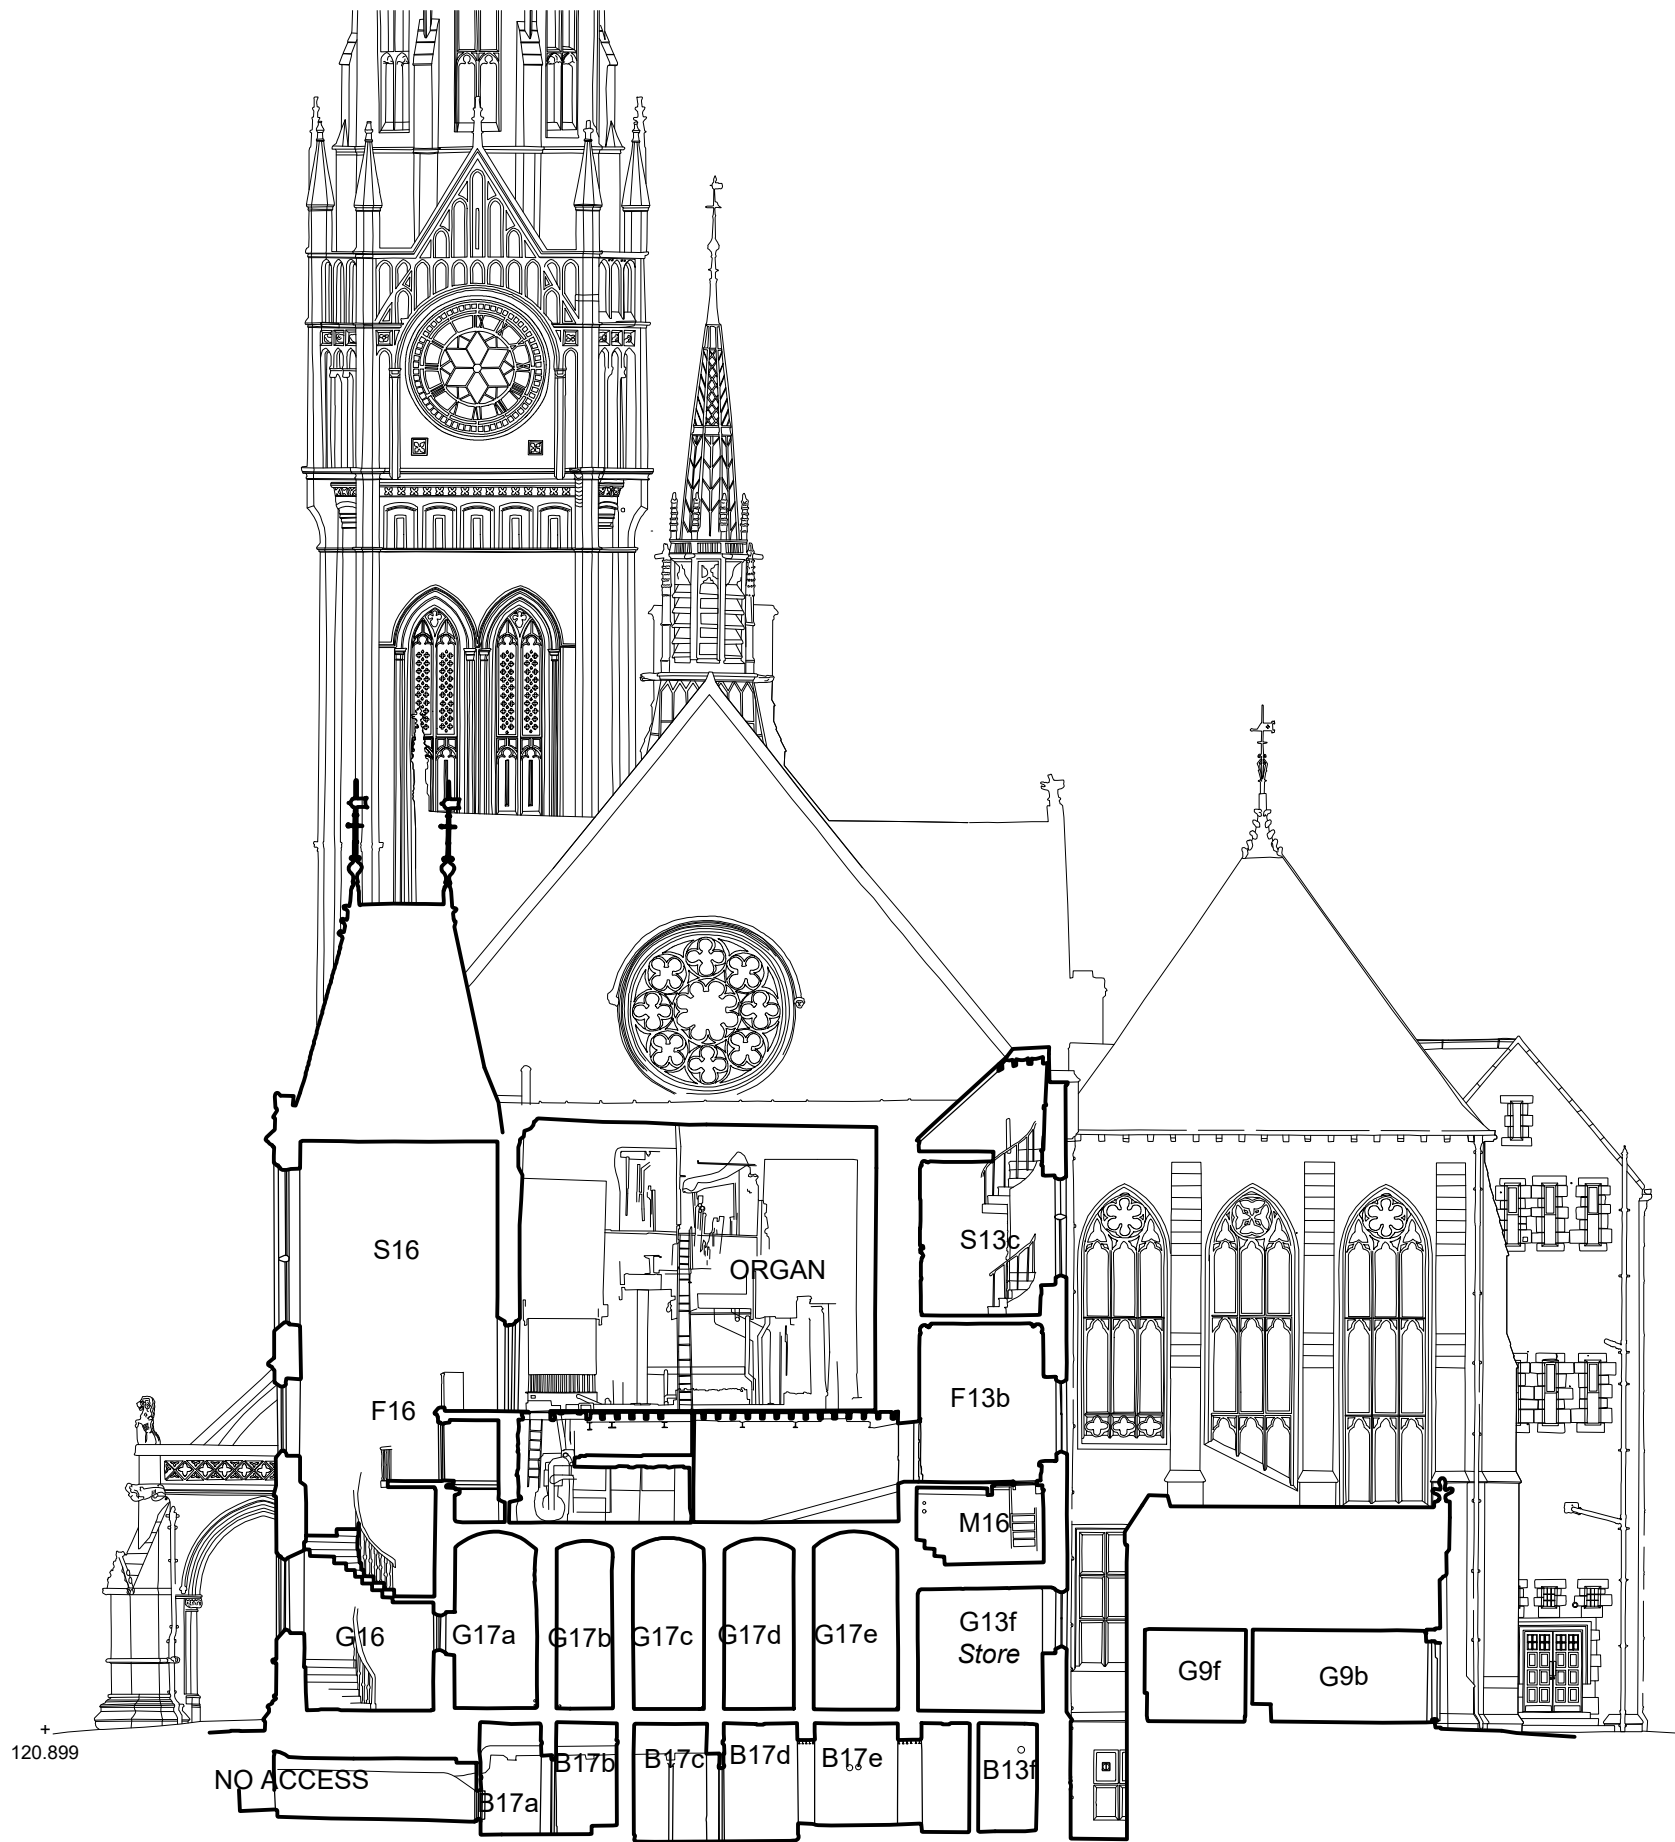

NOTES

The existing building measured survey has been undertaken by Salford Archaeology and all reference to this information is referenced directly from the associated drawings.

Notes

- Any dwg format drawing is to be read in conjunction with and at the scale of the accompanying pdf.
- Where colours other than black or grey are used, the drawing must be plotted in colour.
- For status 'C' (Construction) drawings all dimensions are to be checked on site by the contractor, scaling is for Local Authority purposes only.
- Unless otherwise indicated, all dimensions are in millimeters.
- All information on this drawing is to be read in conjunction with the relevant Donald Insall Associates specification and trade contractors' drawings and information by specialists.
- In the event of any discrepancy, please contact us immediately.
- This drawing may contain survey information by others and is to be used solely for the purposes for which it was issued.
- These are uncontrolled documents issued for information purposes only. If you have any queries regarding the drawings, please contact DIA immediately.
- Please note DIA cannot be held responsible for any errors arising from changes made to an uncontrolled dwg file.

Status codes

S0 Work in Progress	D1 Suitable for Costing
S1 Suitable for Co-ordination	D2 Suitable for Tender
S2 Suitable for Information	D3 Suitable for Contractor Design
S3 Suitable for Review & Comment	D4 Suitable for Manufacture/Procurement
S4 Suitable for Stage Approval	

A1,A2,A3, An etc. Approved and accepted as stage complete
B1,B2,B3, Bn etc. Partially signed off: with minor comments from the Client

CR Construction Record

P02	13-02-23	CZS	ARF	For costing
P01	11-01-23	CZS	ARF	Initial issue
Rev	Date	Dwn	Auth	Revision

Donald Insall Associates
Chartered Architects and Historic Building Consultants

Rochdale Town Hall
for Rochdale Development Agency

Phase Three
Section_RR_Existing

Bridgegate House, 5 Bridge Place, Chester CH1 1SA
(+44) 01244 350 063
chester@insall-architects.co.uk

Scale A3@	Status	Purpose of Issue
200	D1	For costing

File Name

RTH.06 - DIA - ZZ- ZZ - DR- A - 1108

Project	Originator	Volume	Level	Type	Role	Number	Revision
---------	------------	--------	-------	------	------	--------	----------

P02