



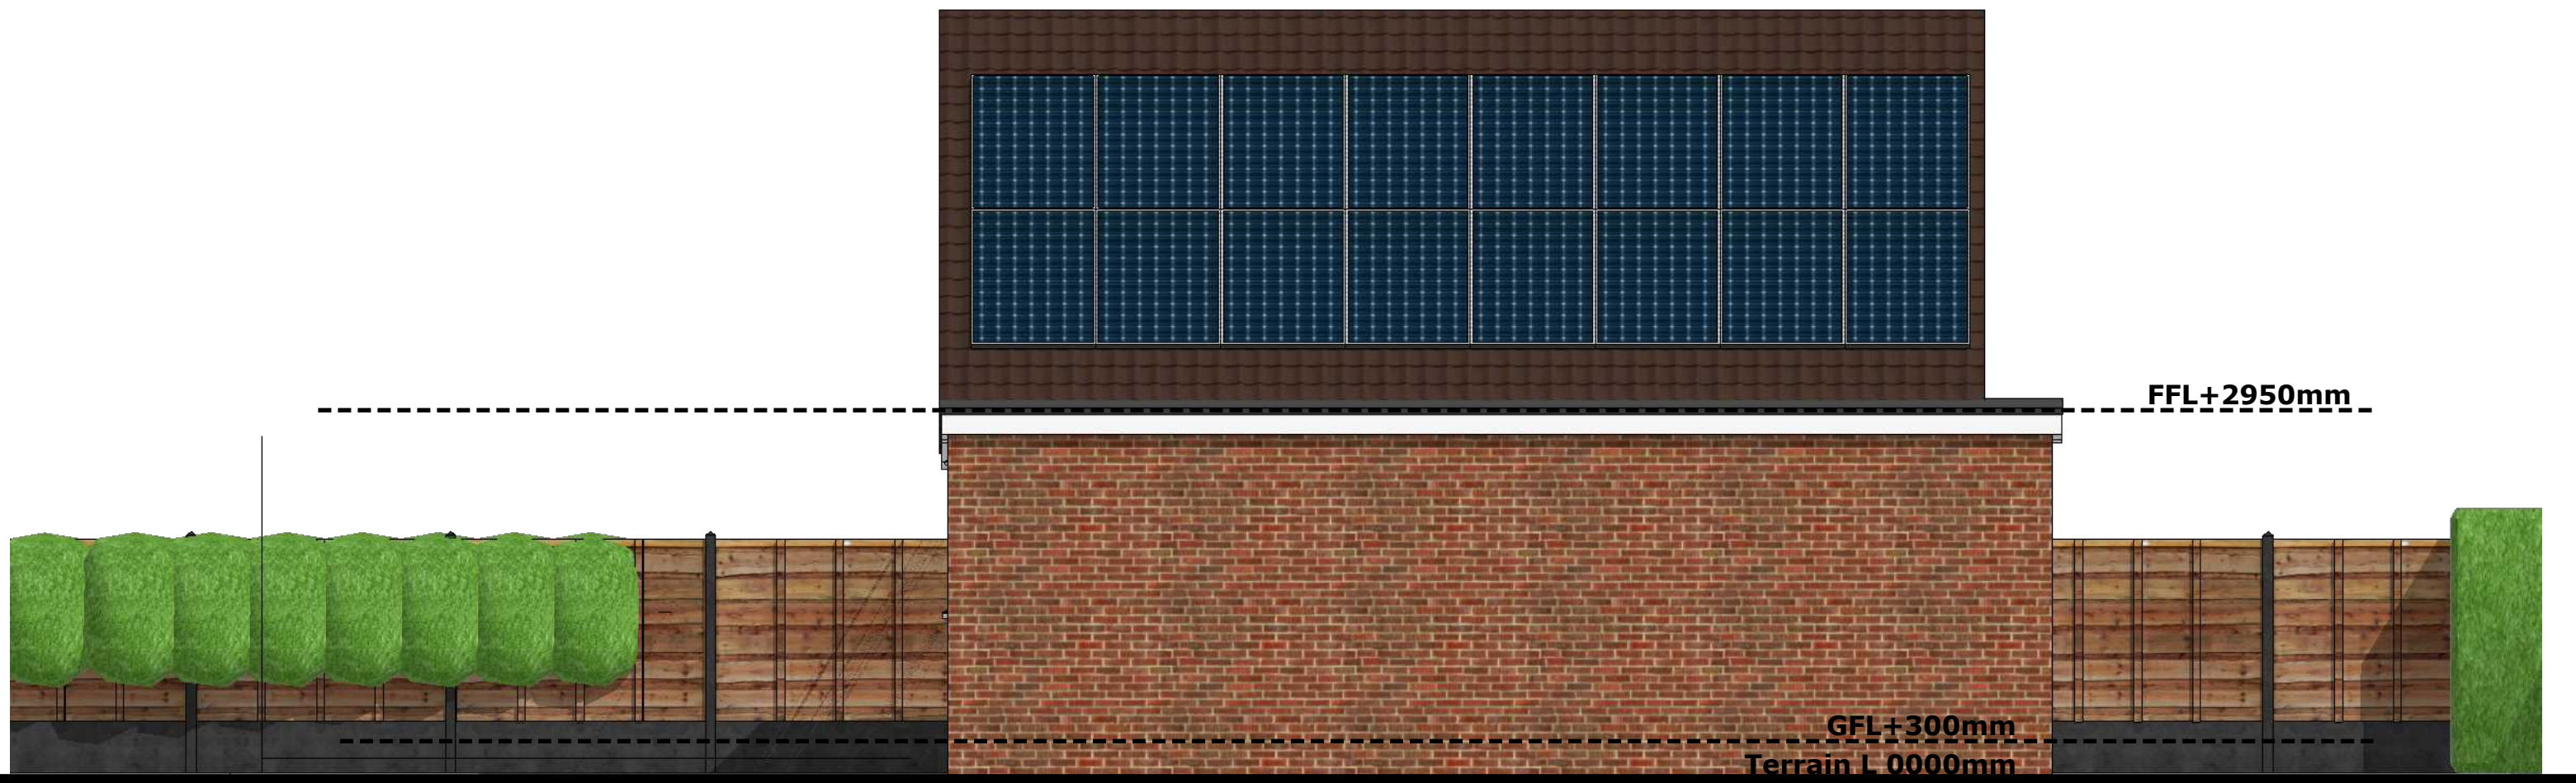

SIDE GARAGE ELEVATION AS EXISTING

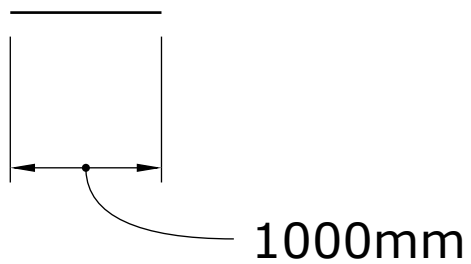

 **Spazio Ltd**

Project:
Bungalow roof remodelling, garage conversion and
double rear extension
95 MARLAND FOLD, Rochdale OL11 4RF

Date:
May23

Scale:
1:50@A3

Drawn by:
EJG

drawing 012

Checked by:

Rev:
.1

1A Churchwood Road
M20 1AY
Didsbury
Manchester
United Kingdom

info@spazioltd.com
www.spazioltd.com