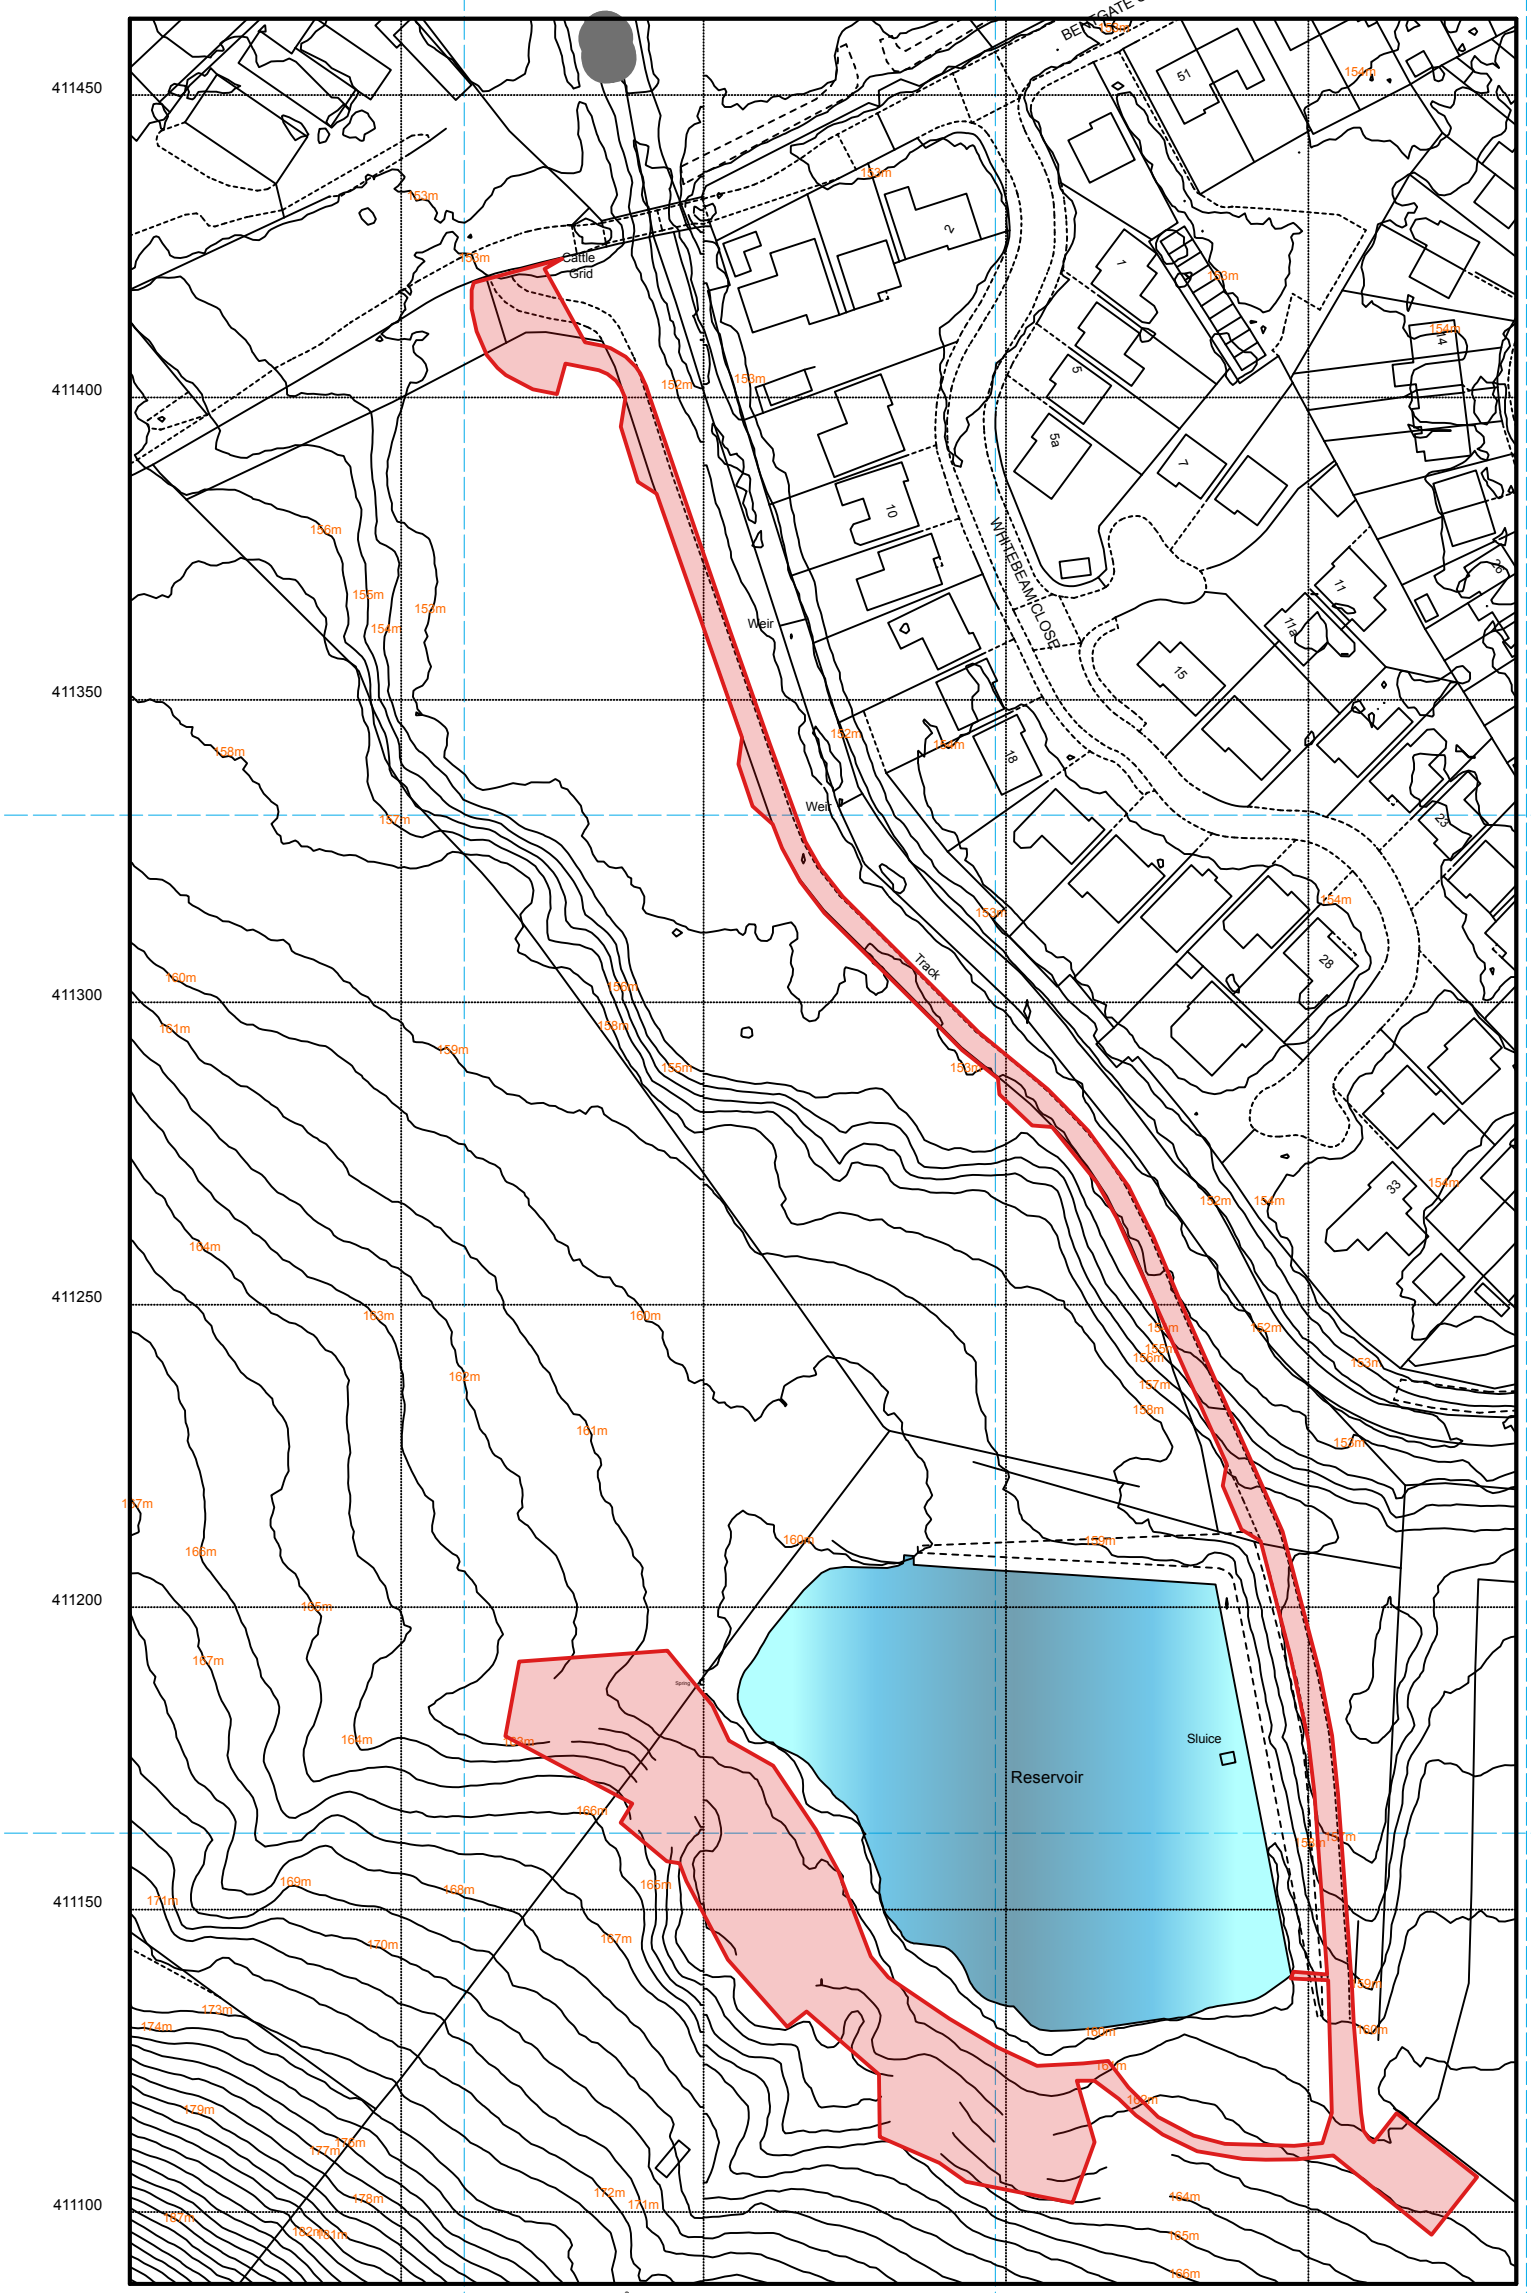


This drawing is not to be used for setting out all dimensions are to be checked by the contractor prior to commencing work and any descrepencies advised to the design team. Do Not Scale.

Copyright exists on this drawing and the interlectual content

Rev:	Date:	Description:

NSW
Naylor Sale & Widdows LLP
Architectural Design Consultants
THE OLD LIBRARY, RISLEY LANE, BREASTON, DERBY DE72 3AU
Telephone: +44(0)1332 874666 Email: reception.nsw@gmail.com

Project:
Proposed glamping pod site
Ellenrod Farm, Bentgate Street, Nehey
Rochdale OL16 4NU

Drawing:
Location plan

Scale: 1:1250

Drawing No. 3630/03

Date: 18/7/2023