


ALL DIMENSIONS ARE FOR REFERENCE
PURPOSES ONLY DISCRPENCIES ARE TO BE
REPORTED TO THE DRAWINGS AUTHOR. DO NOT
SCALE FROM DRAWING.

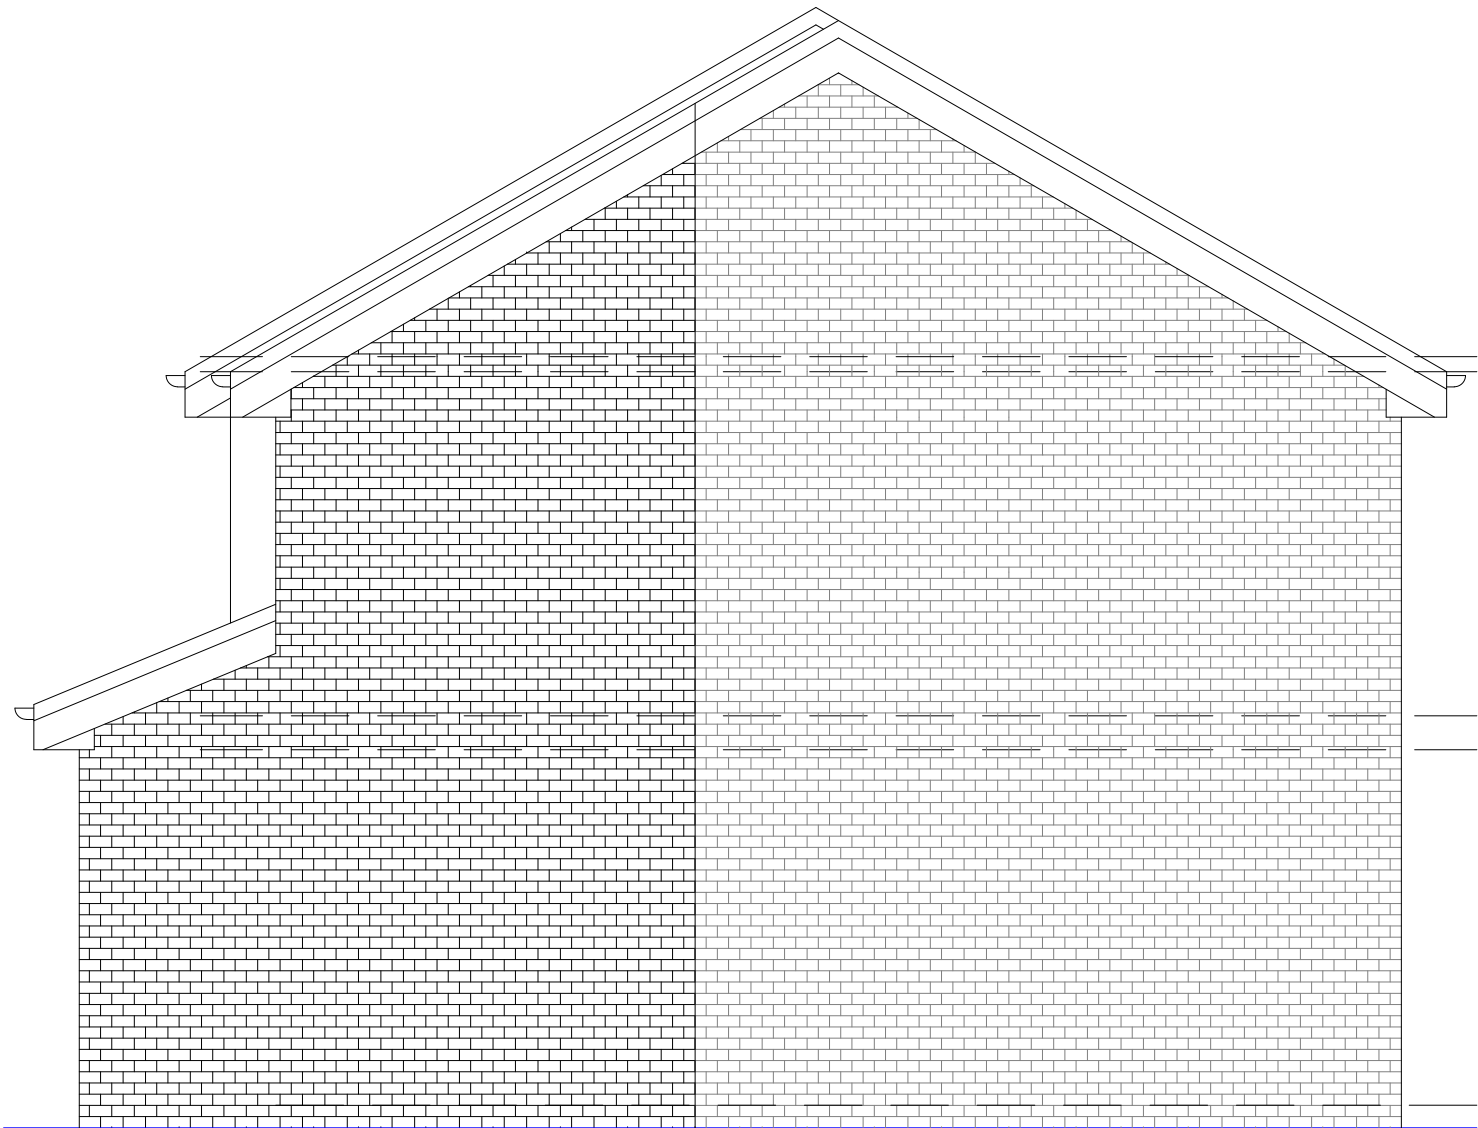


PROPOSED GABLE ELEVATION

MATERIALS KEY



ROOF TILE
TO MATCH EXISTING

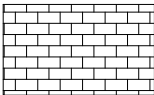

FACING BRICK
TO MATCH EXISTING IN COLOUR
BOND AND MORTAR



PROPOSED GLAZING

X	XXX	XXX	XXX	XXX
Rev	Date	Description	Rev By	CHK'd By
Drawing Title				
PROPOSED ELEVATIONS - 02				
Job-Dwg No				
057ROC-108				
Project Title				
SIDE EXTENSION WITH INTERNAL REMODEL				
135 HEREFORD WAY				
MIDDLETON				
MANCHESTER				
M24 2NL				
Client				
MR SMITH				
Status				
PLANNING				
Scale		1:50	Drawing Size	
			A3	
Date		03/24		