



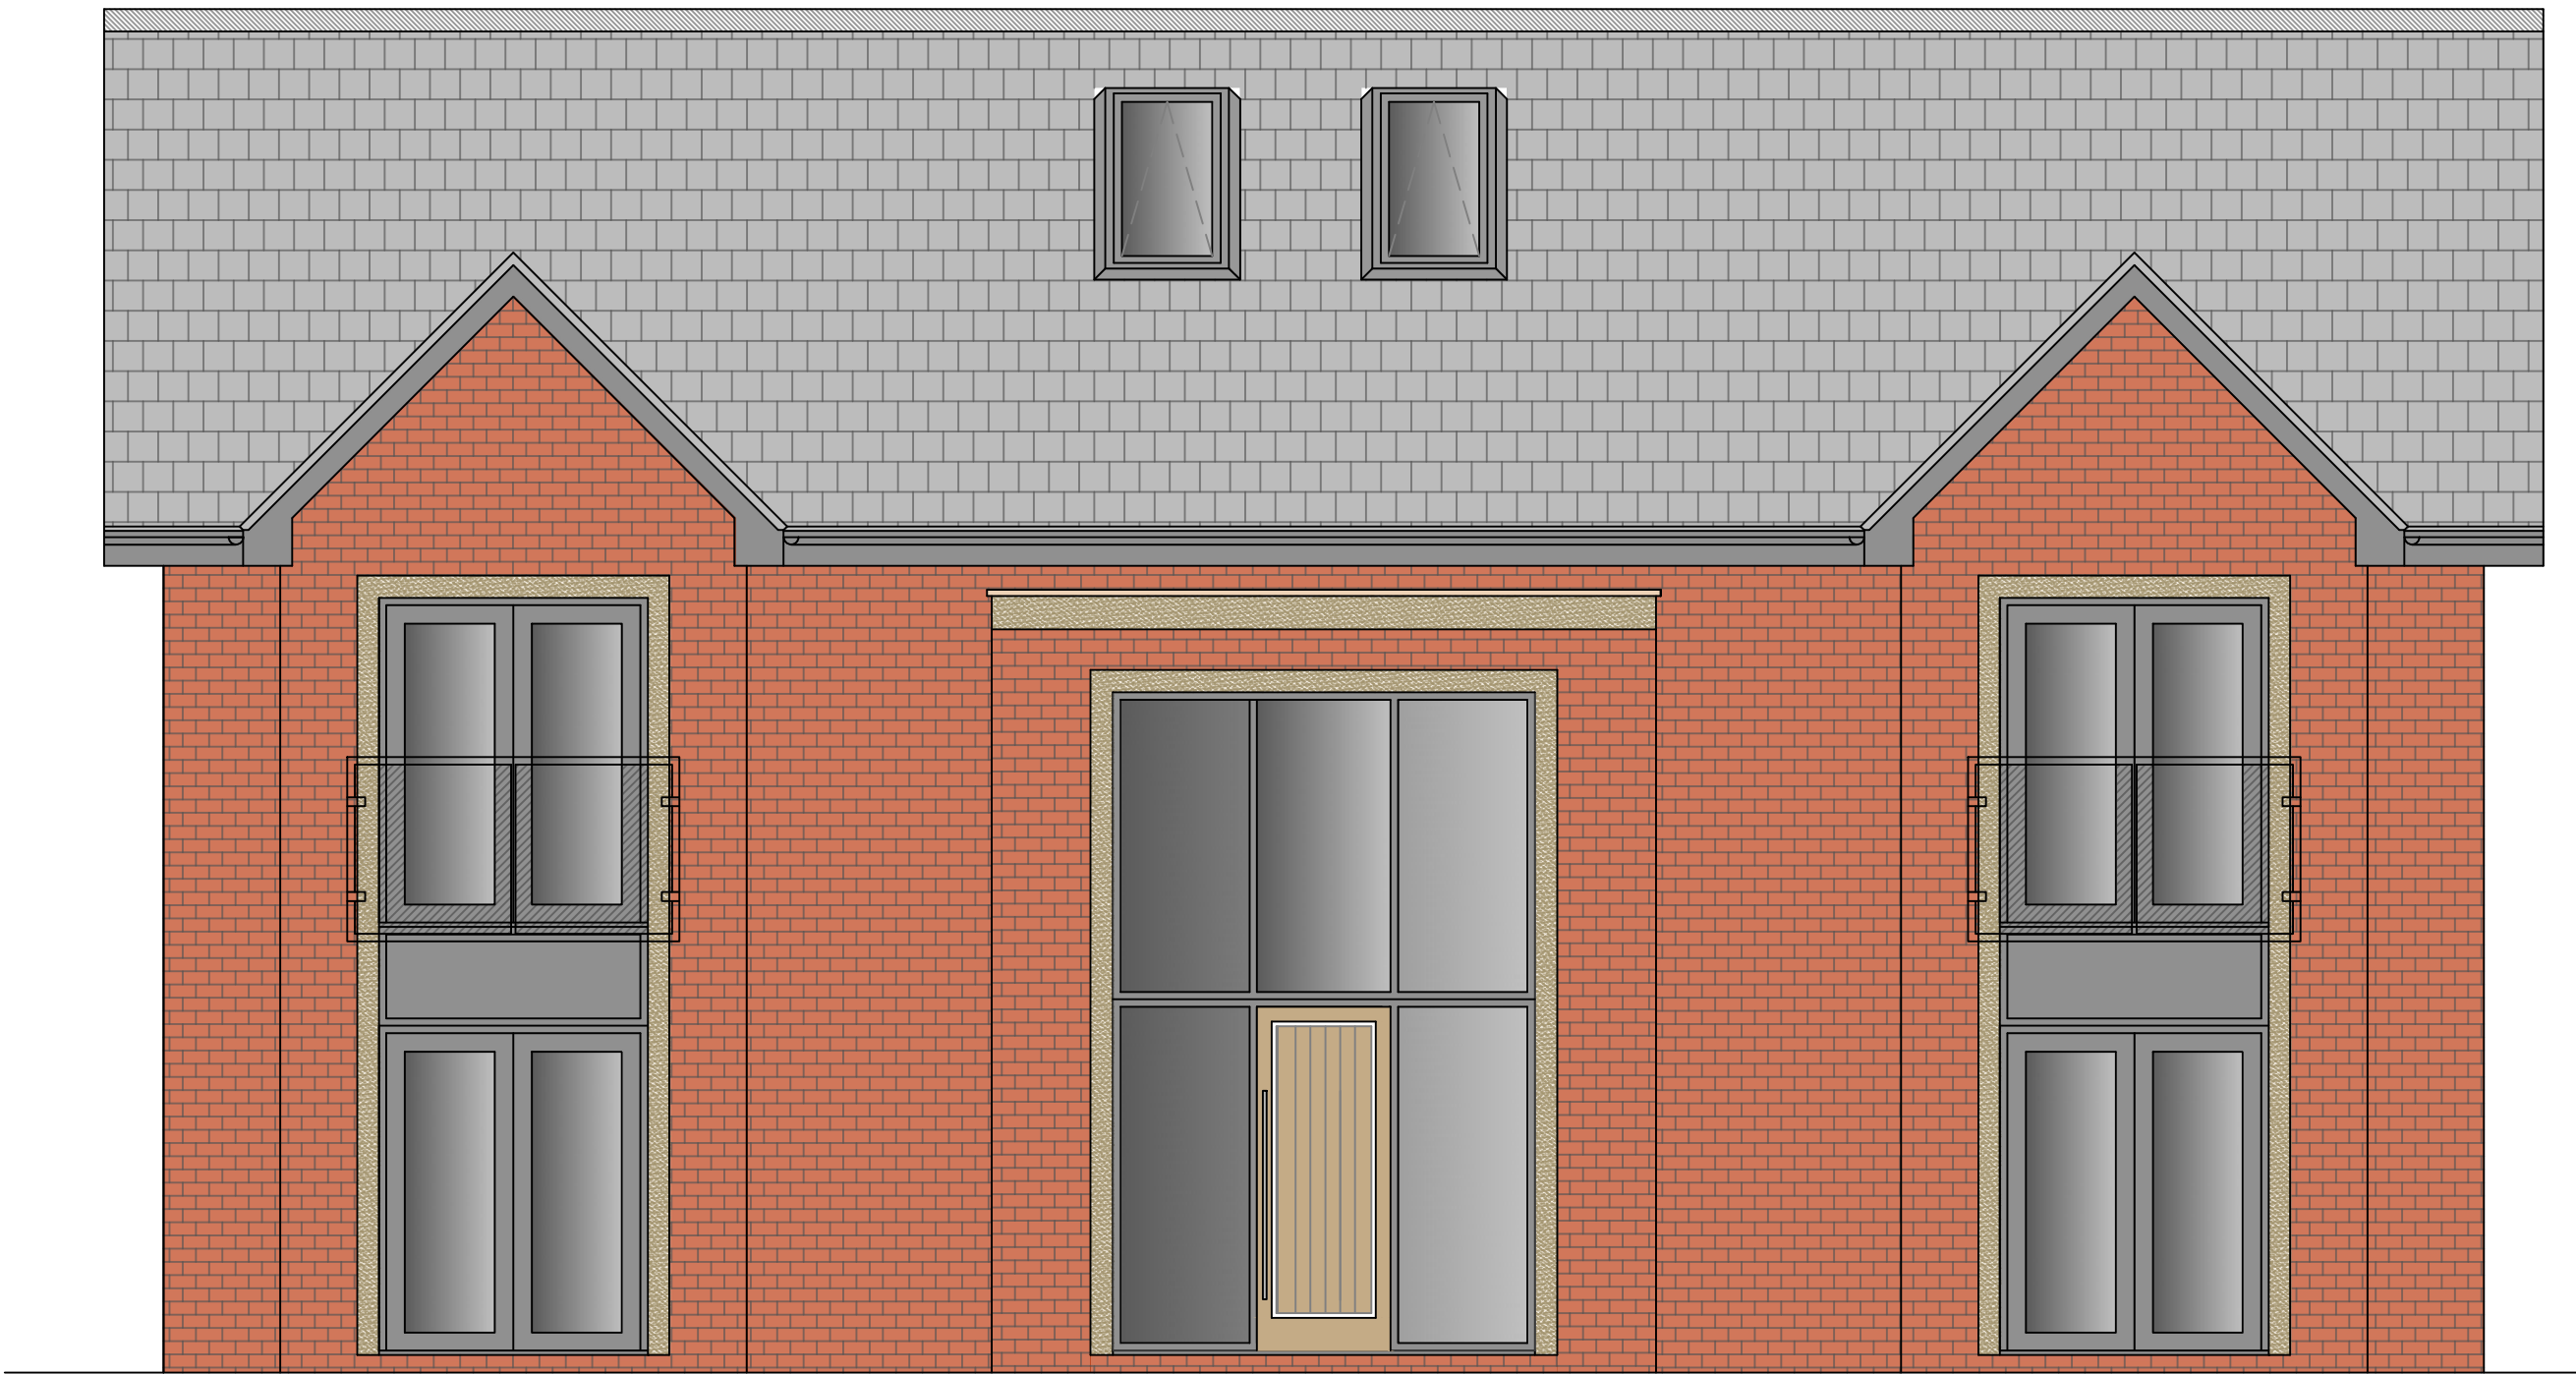


Proposed Front Elevation

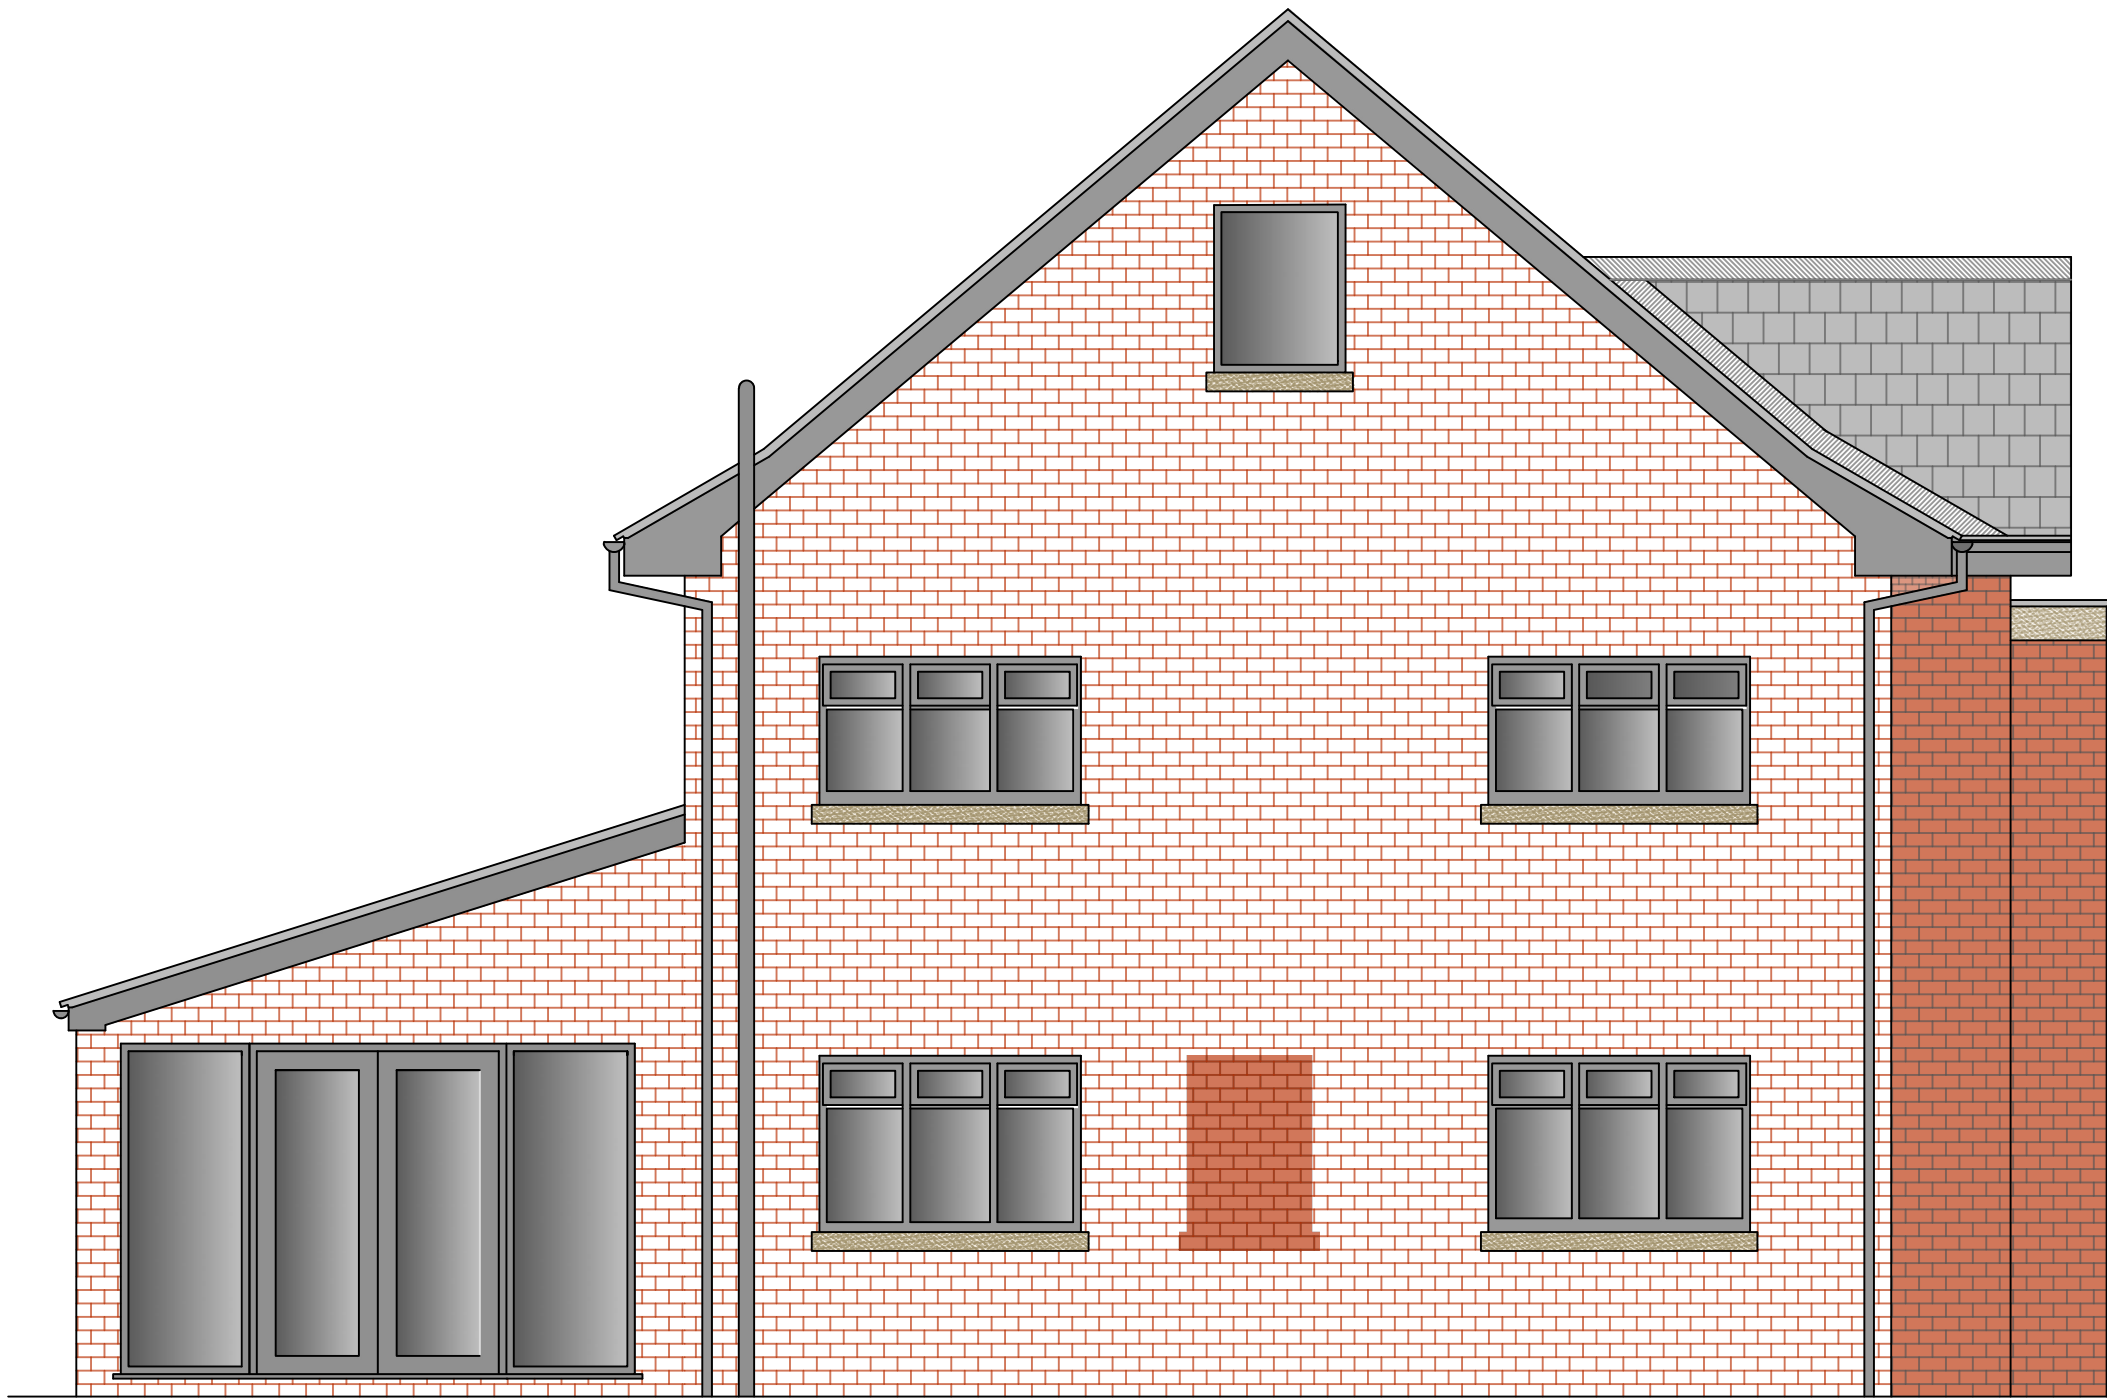

Proposed Side Elevation


Finishing Key

- Existing brickwork
- New matching brickwork
- New Stone Cills
- New Black Marley Modern Roof Tiles
- Black UPVC Framed Windows

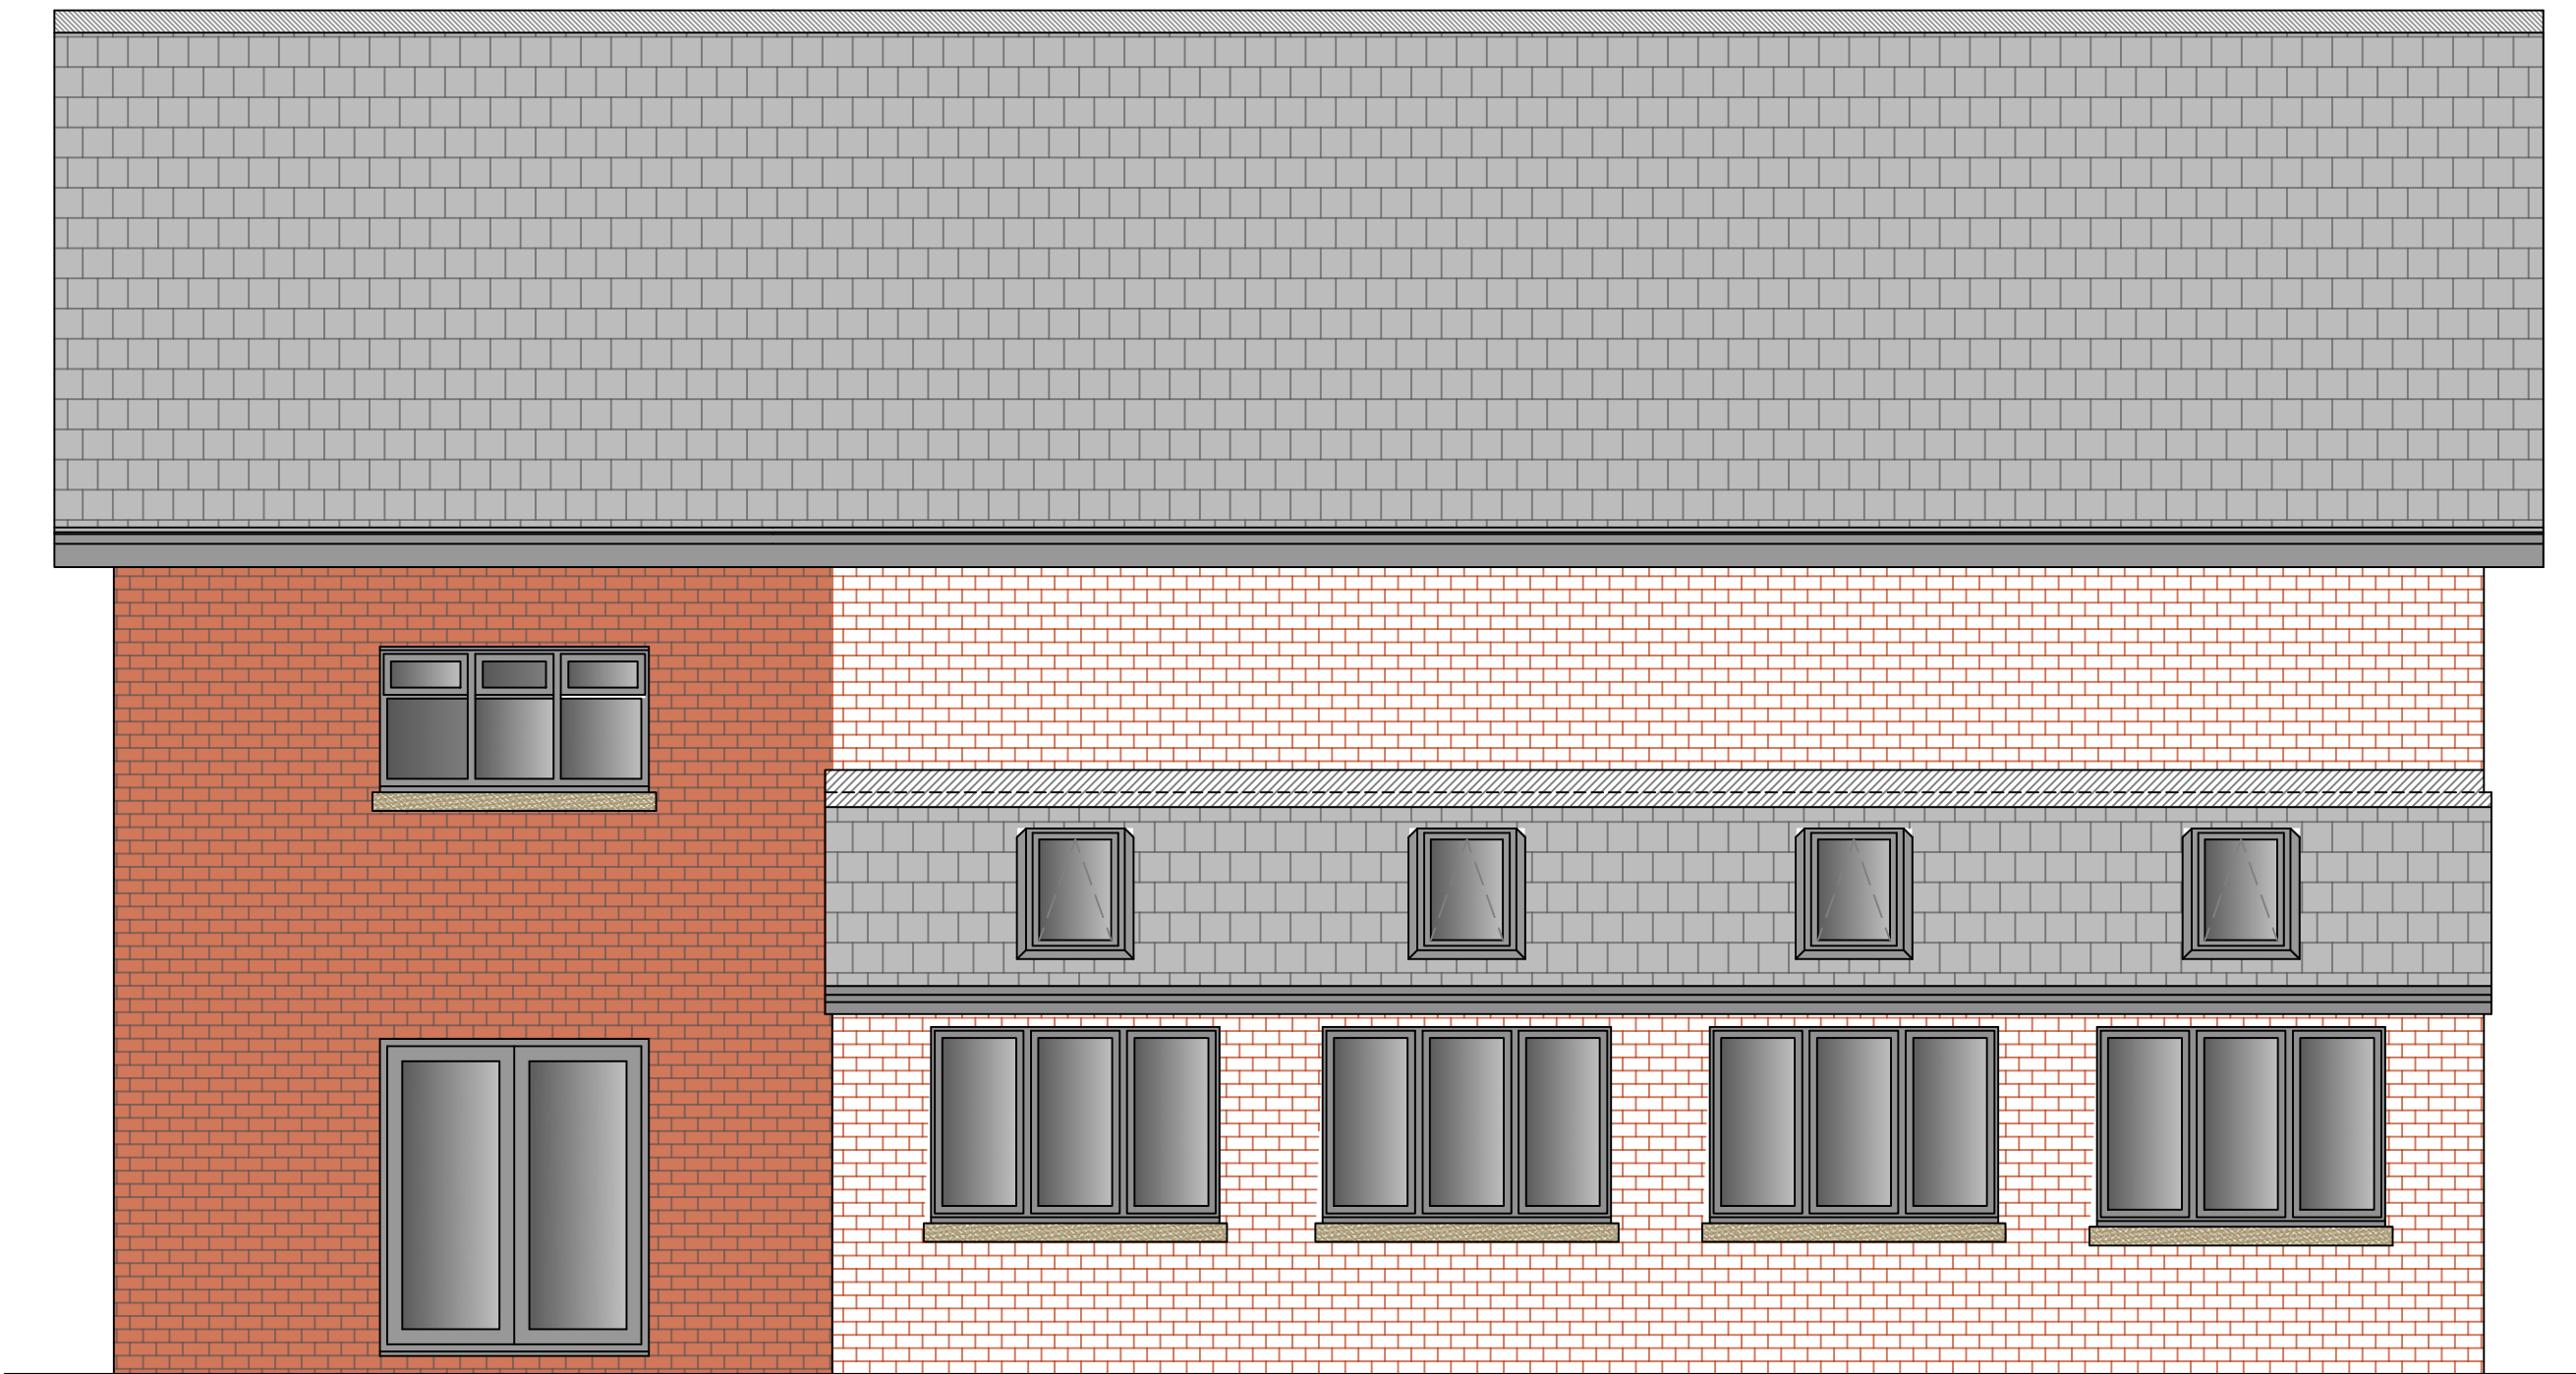

Proposed Rear Elevation

1:50

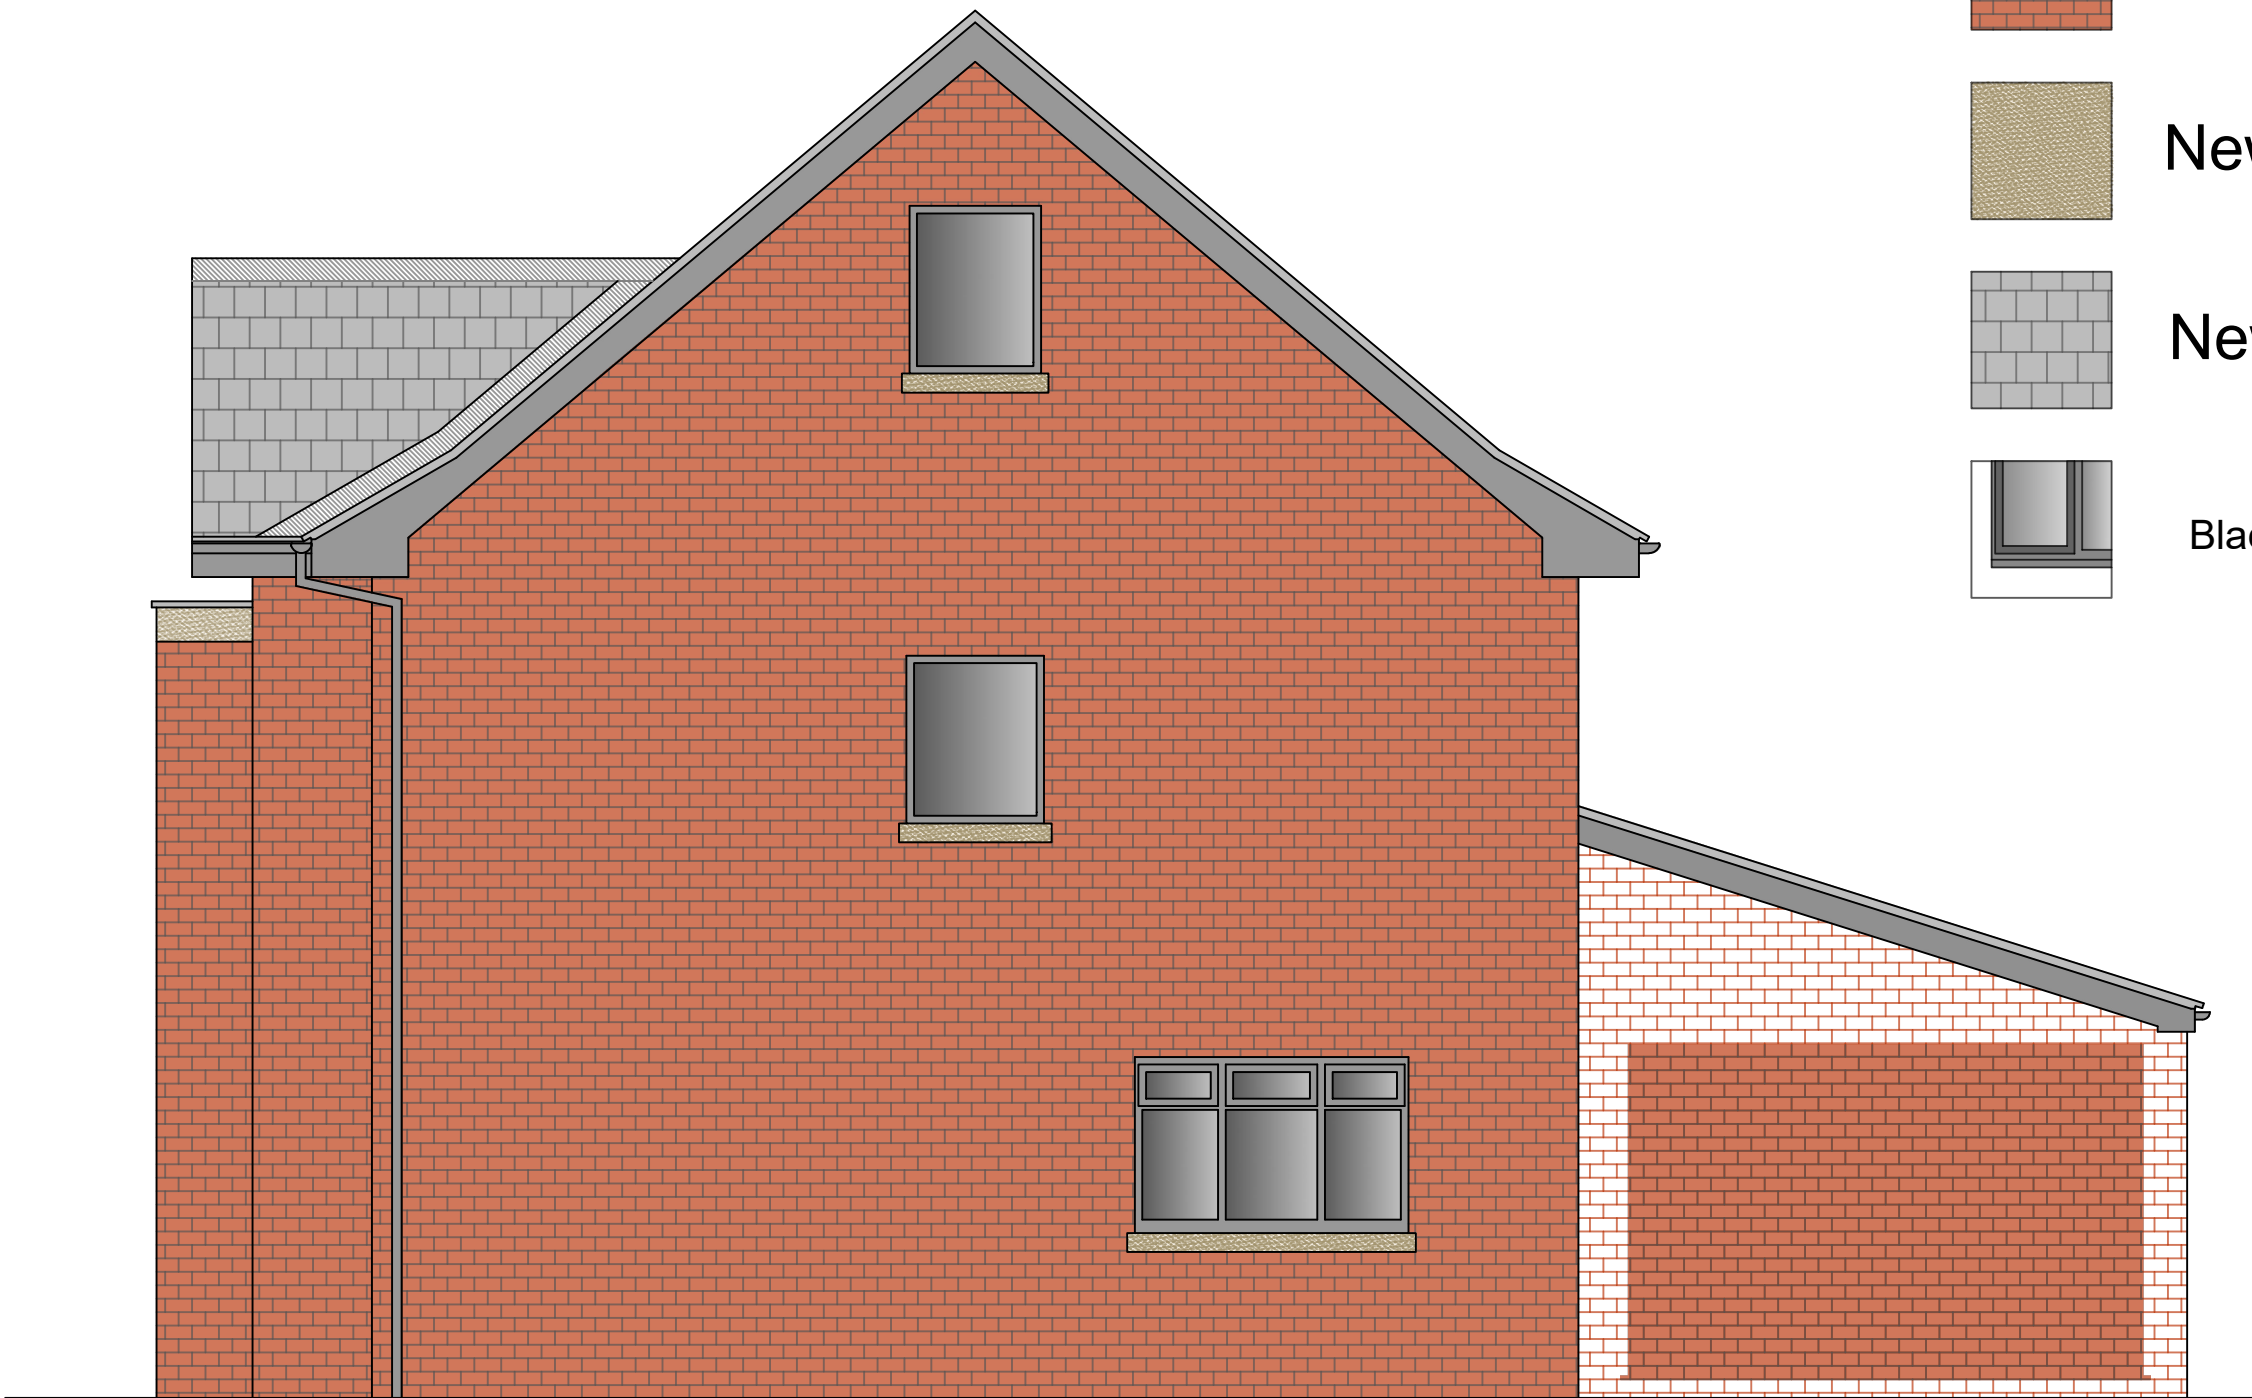

Proposed Side Elevation