


Location Plan

Site Address: 42, Oulder Hill Drive, Rochdale, OL11 5LB

Date Produced: 23-Aug-2024

Scale: 1:1250 @A4

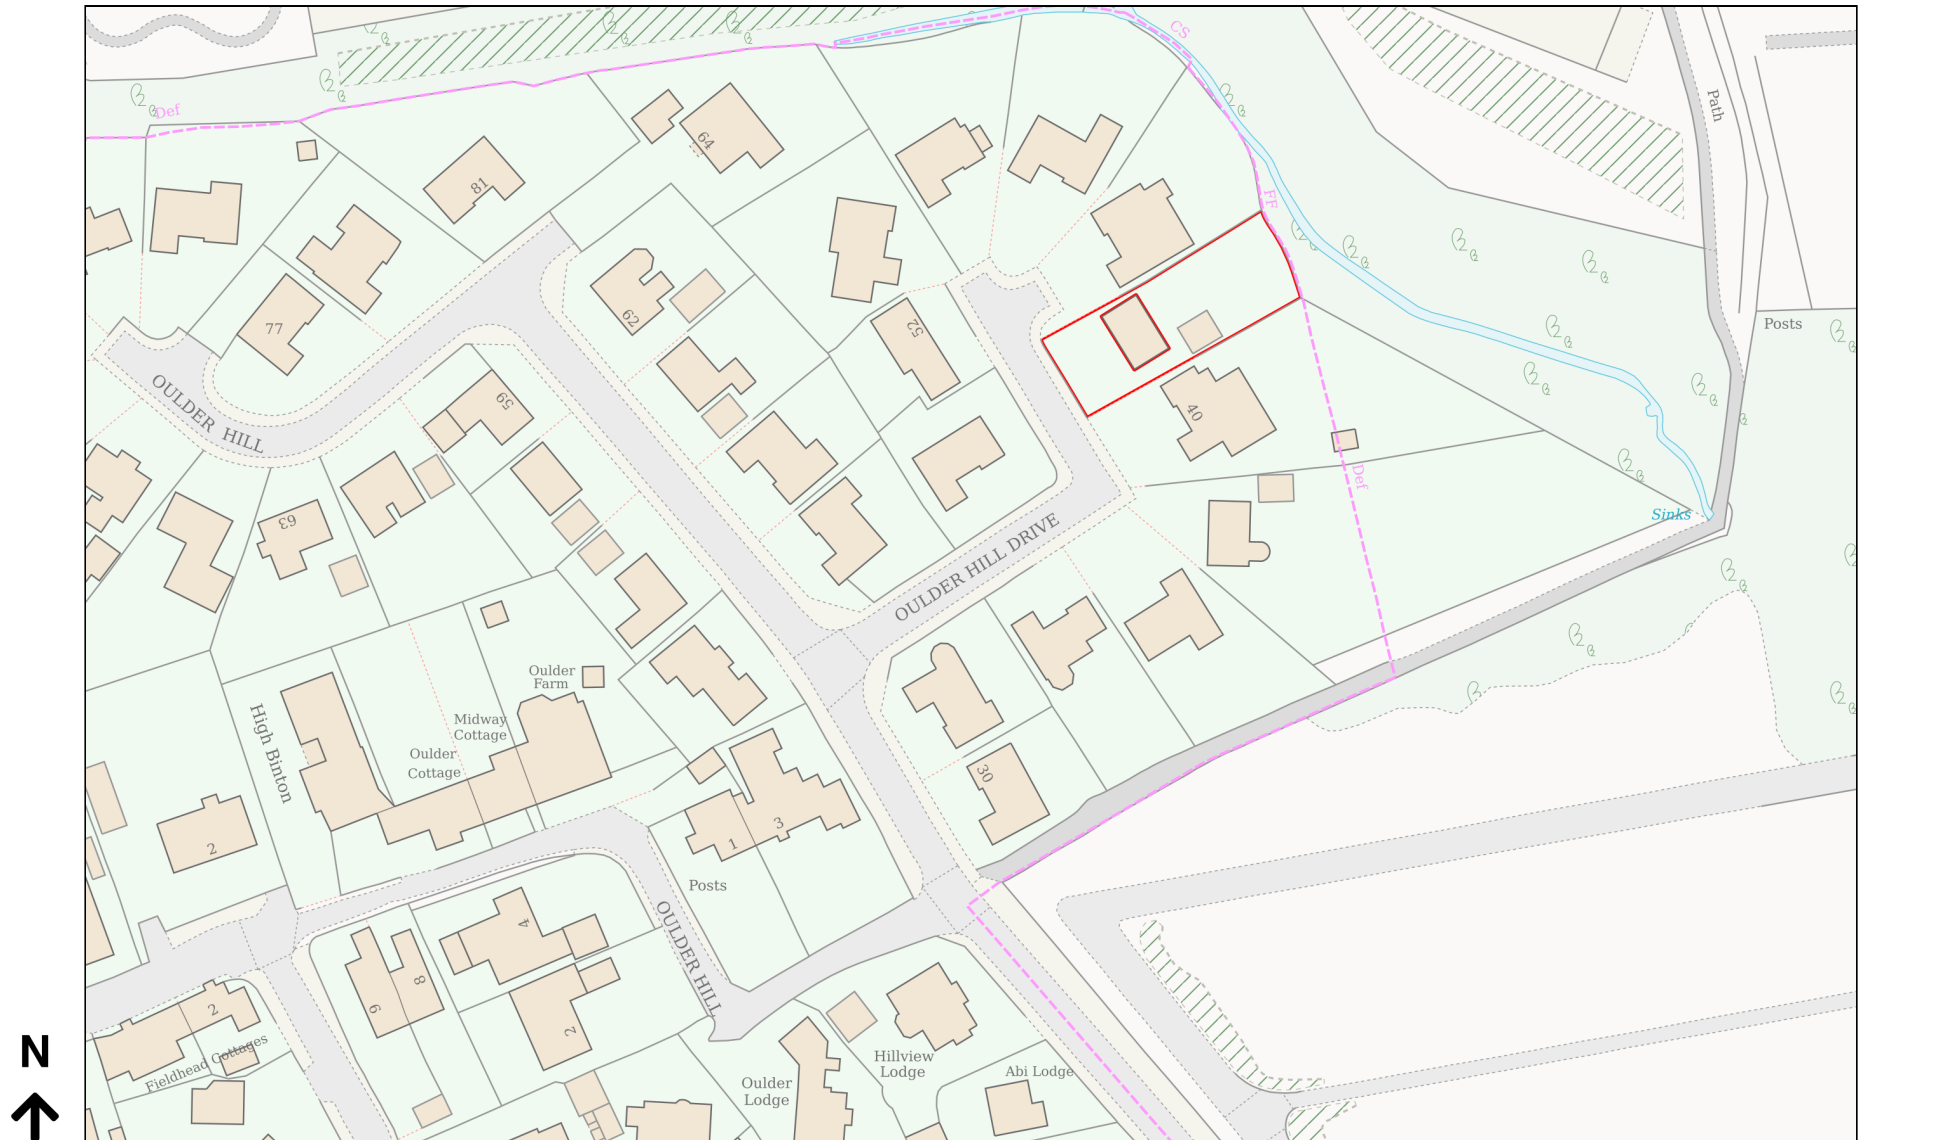

Planning Portal Reference: PP-13358024v1