



DO NOT SCALE FROM THIS DRAWING. USE GIVEN DIMENSIONS ONLY.
ALL DIMENSIONS ARE TO BE CHECKED ON SITE BY THE CONTRACTOR.
ANY DIMENSIONAL DISCREPANCIES TO BE REPORTED BACK TO HEALEY
CONSULTING PRIOR TO PROCEEDING WITH CONSTRUCTION

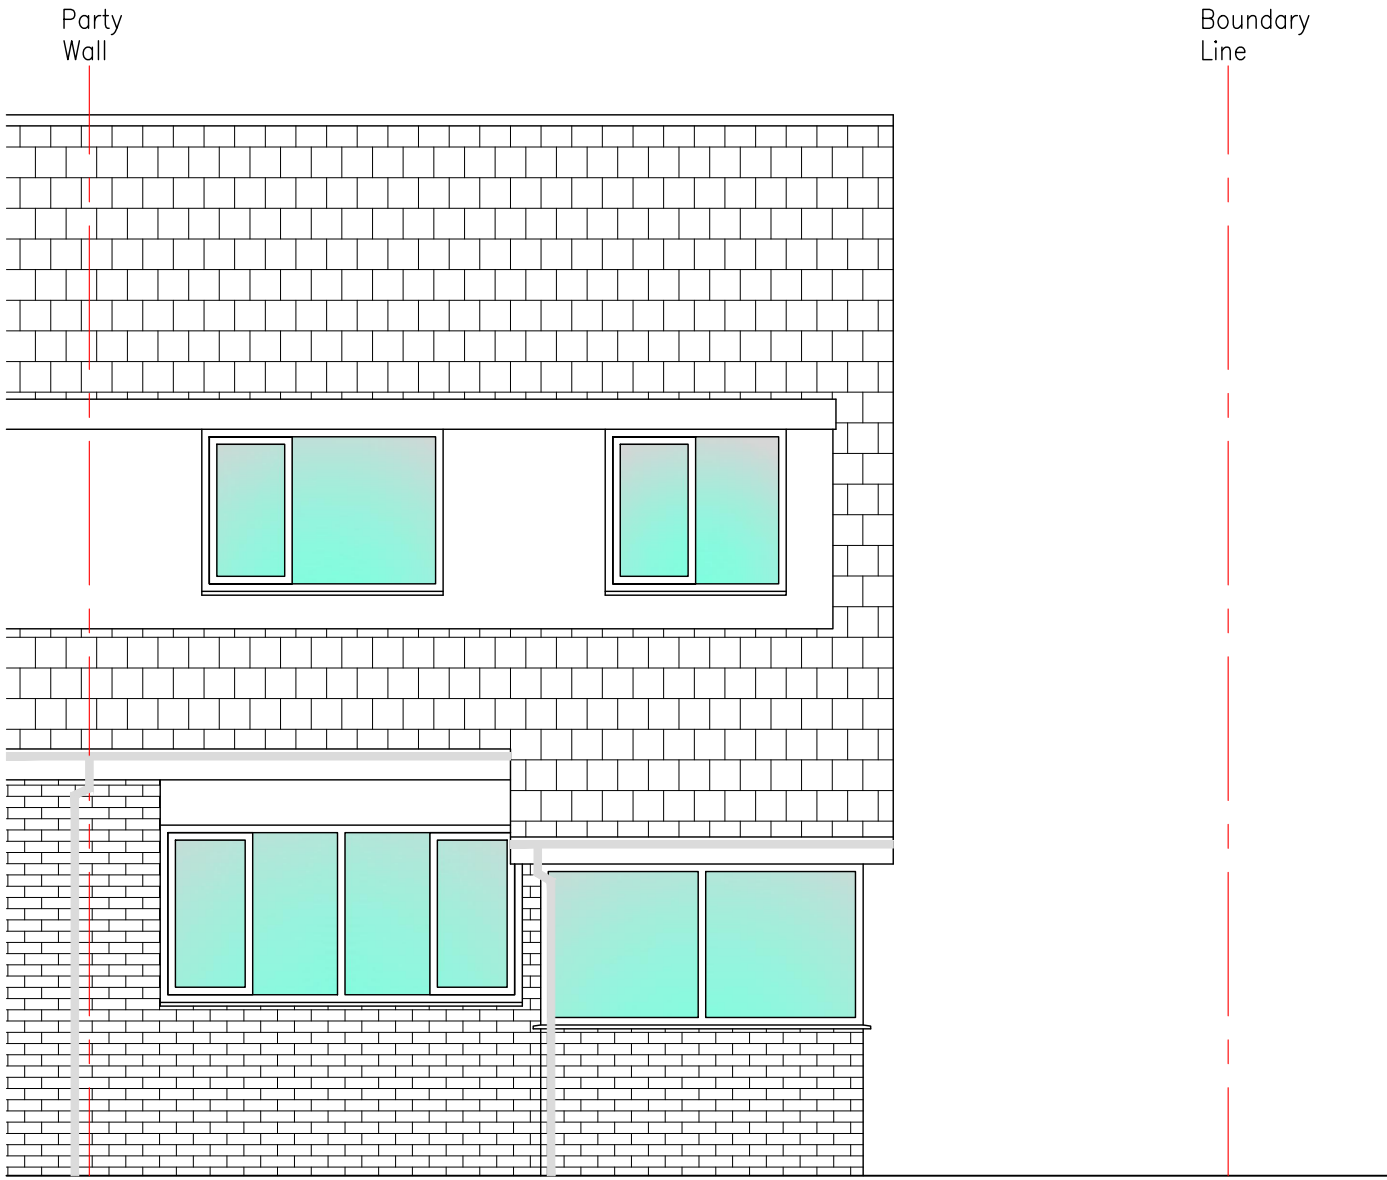


ELEVATION – EXISTING FRONT

Scale 1:50 @ A1

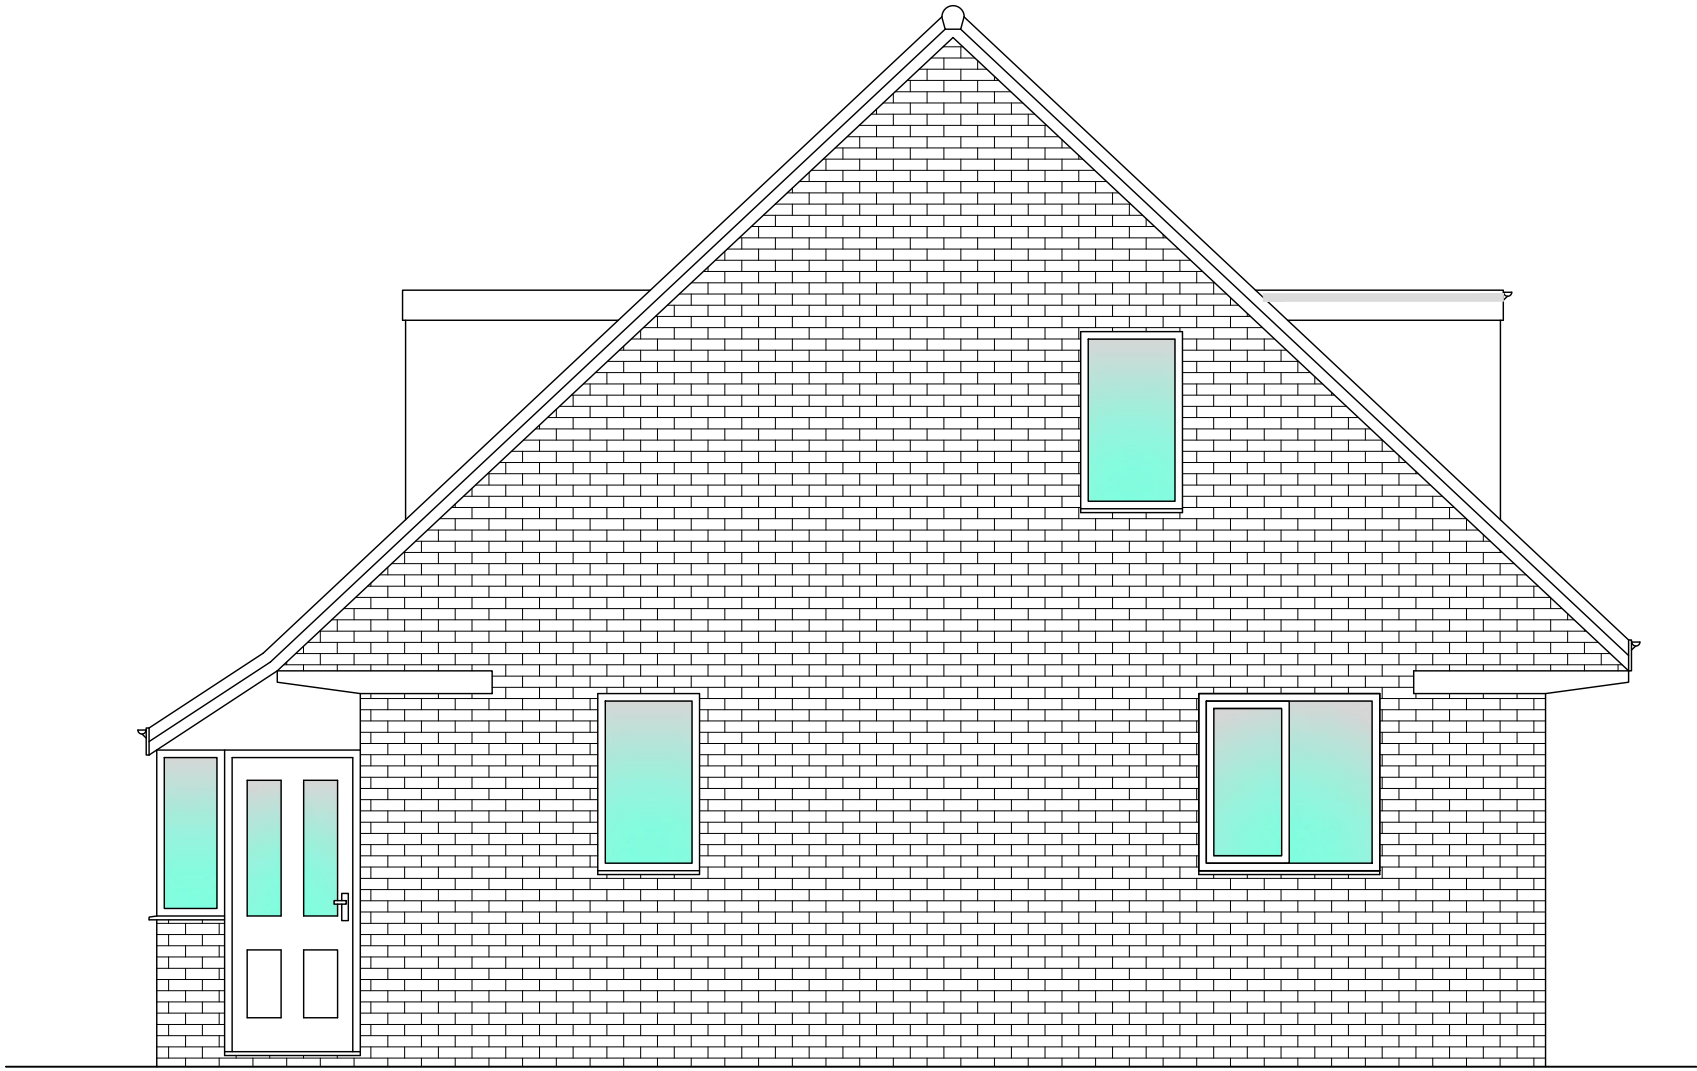


ELEVATION – EXISTING GABLE

Scale 1:50 @ A1

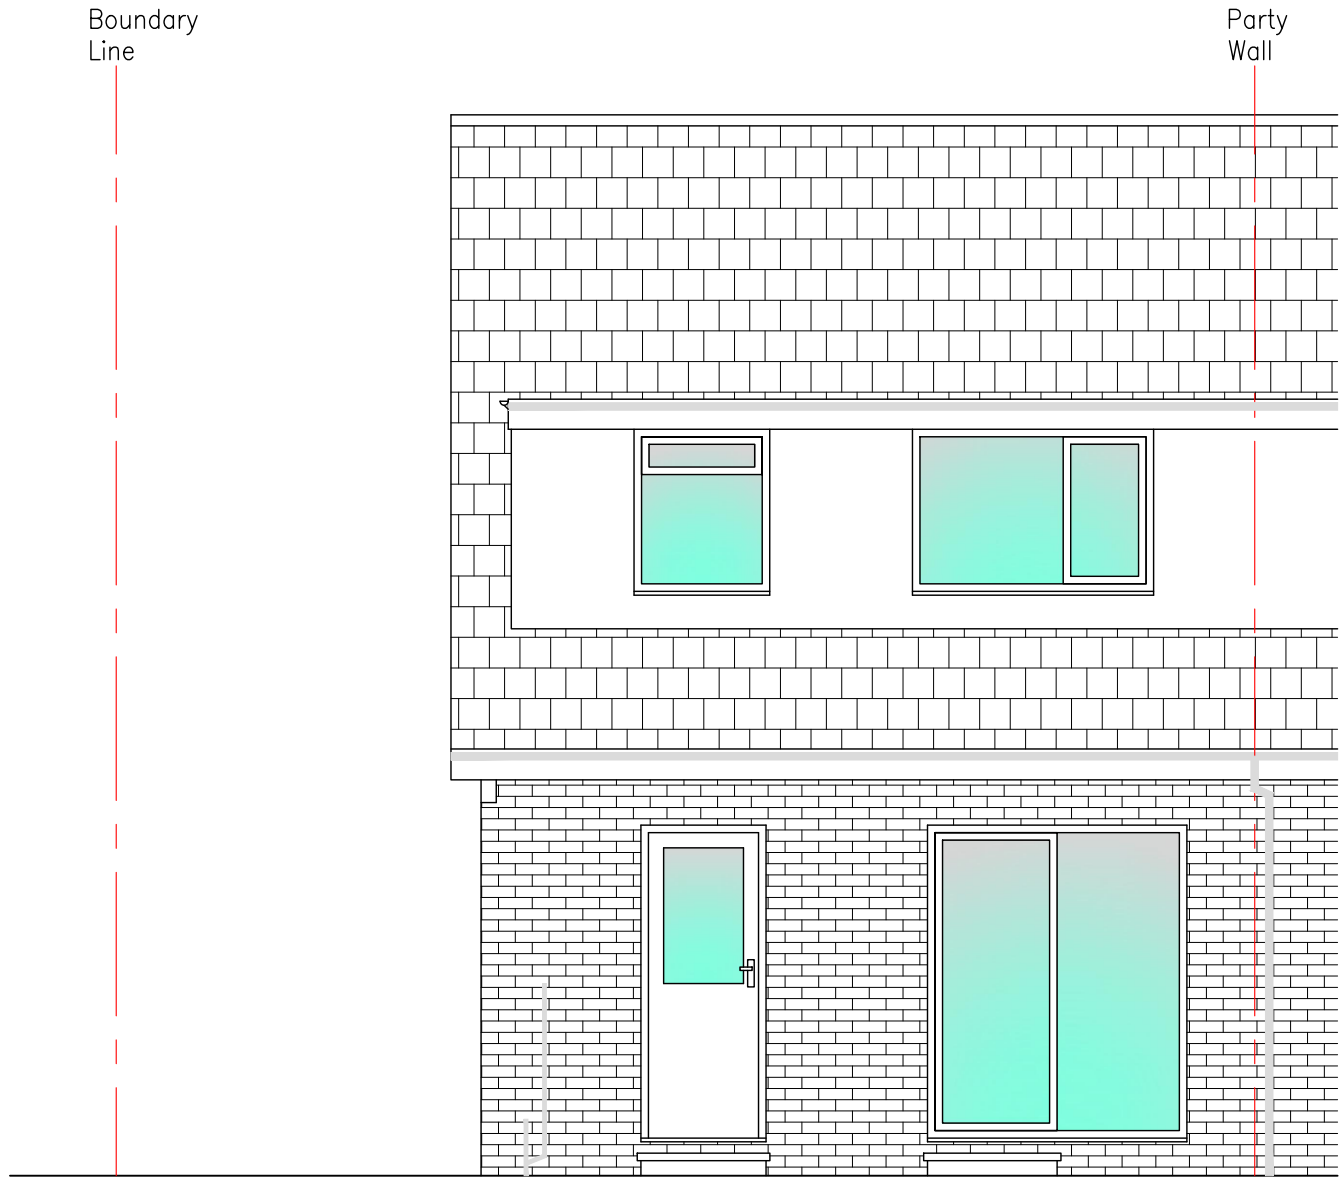

ELEVATION – EXISTING REAR

Scale 1:50 @ A1

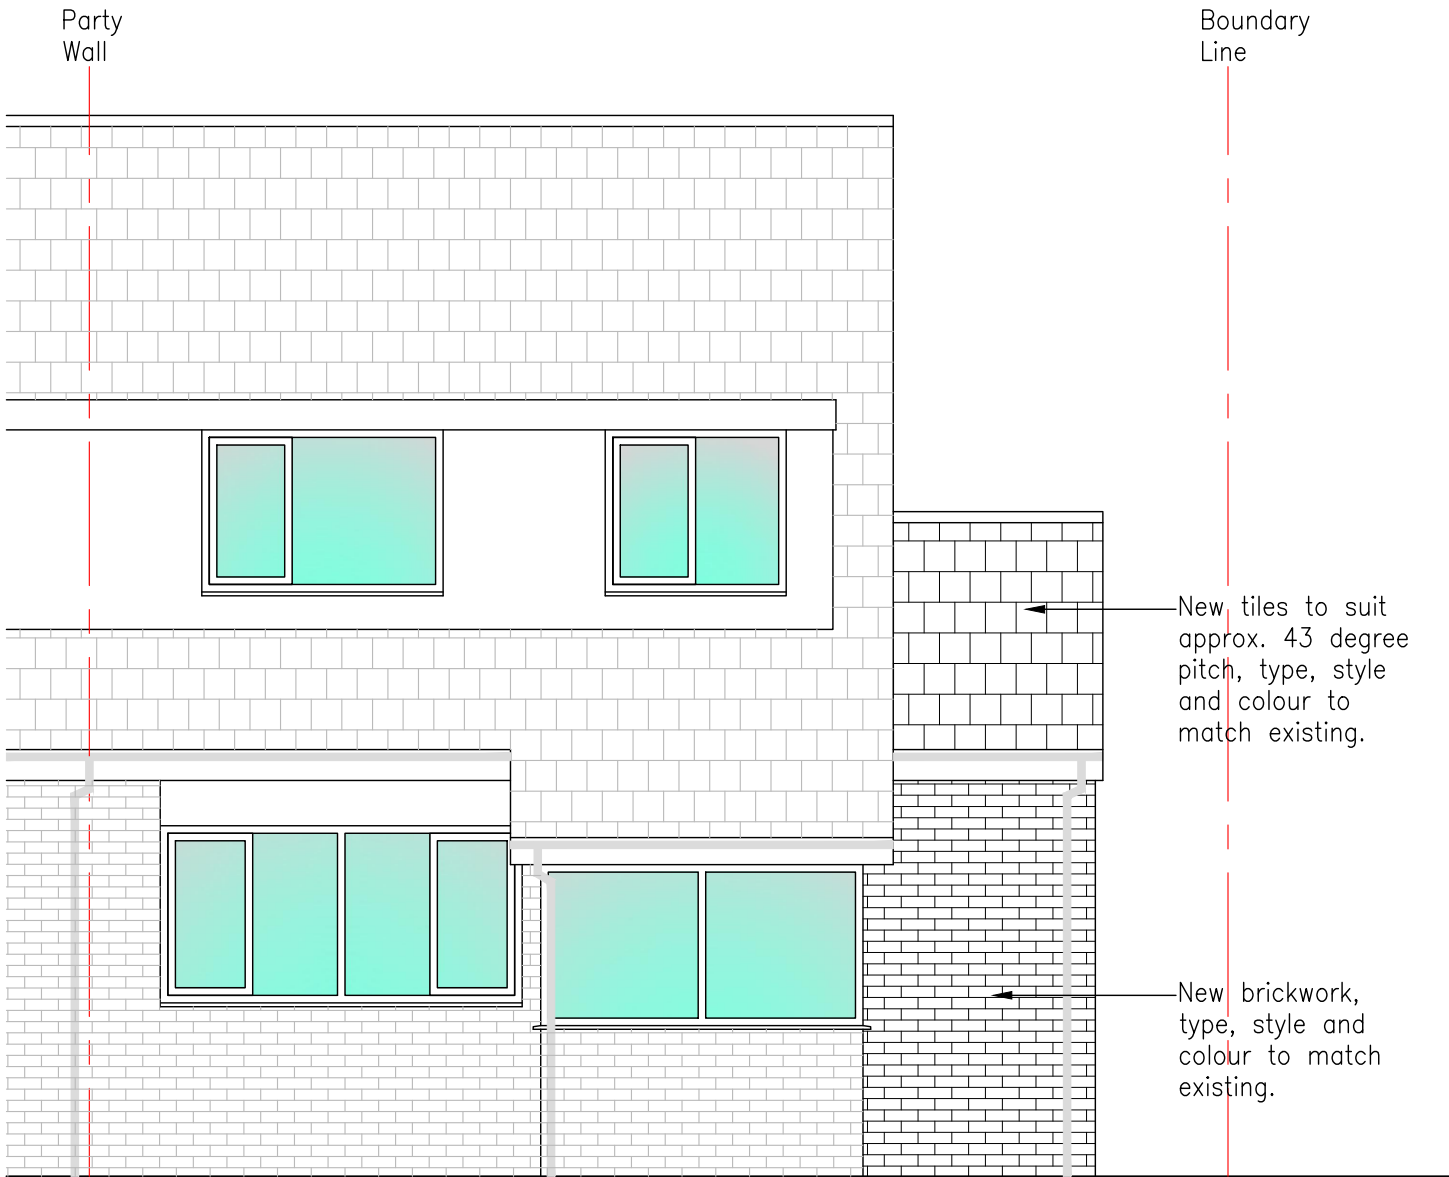


ELEVATION – PROPOSED FRONT

Scale 1:50 @ A1



ELEVATION – PROPOSED GABLE

Scale 1:50 @ A1

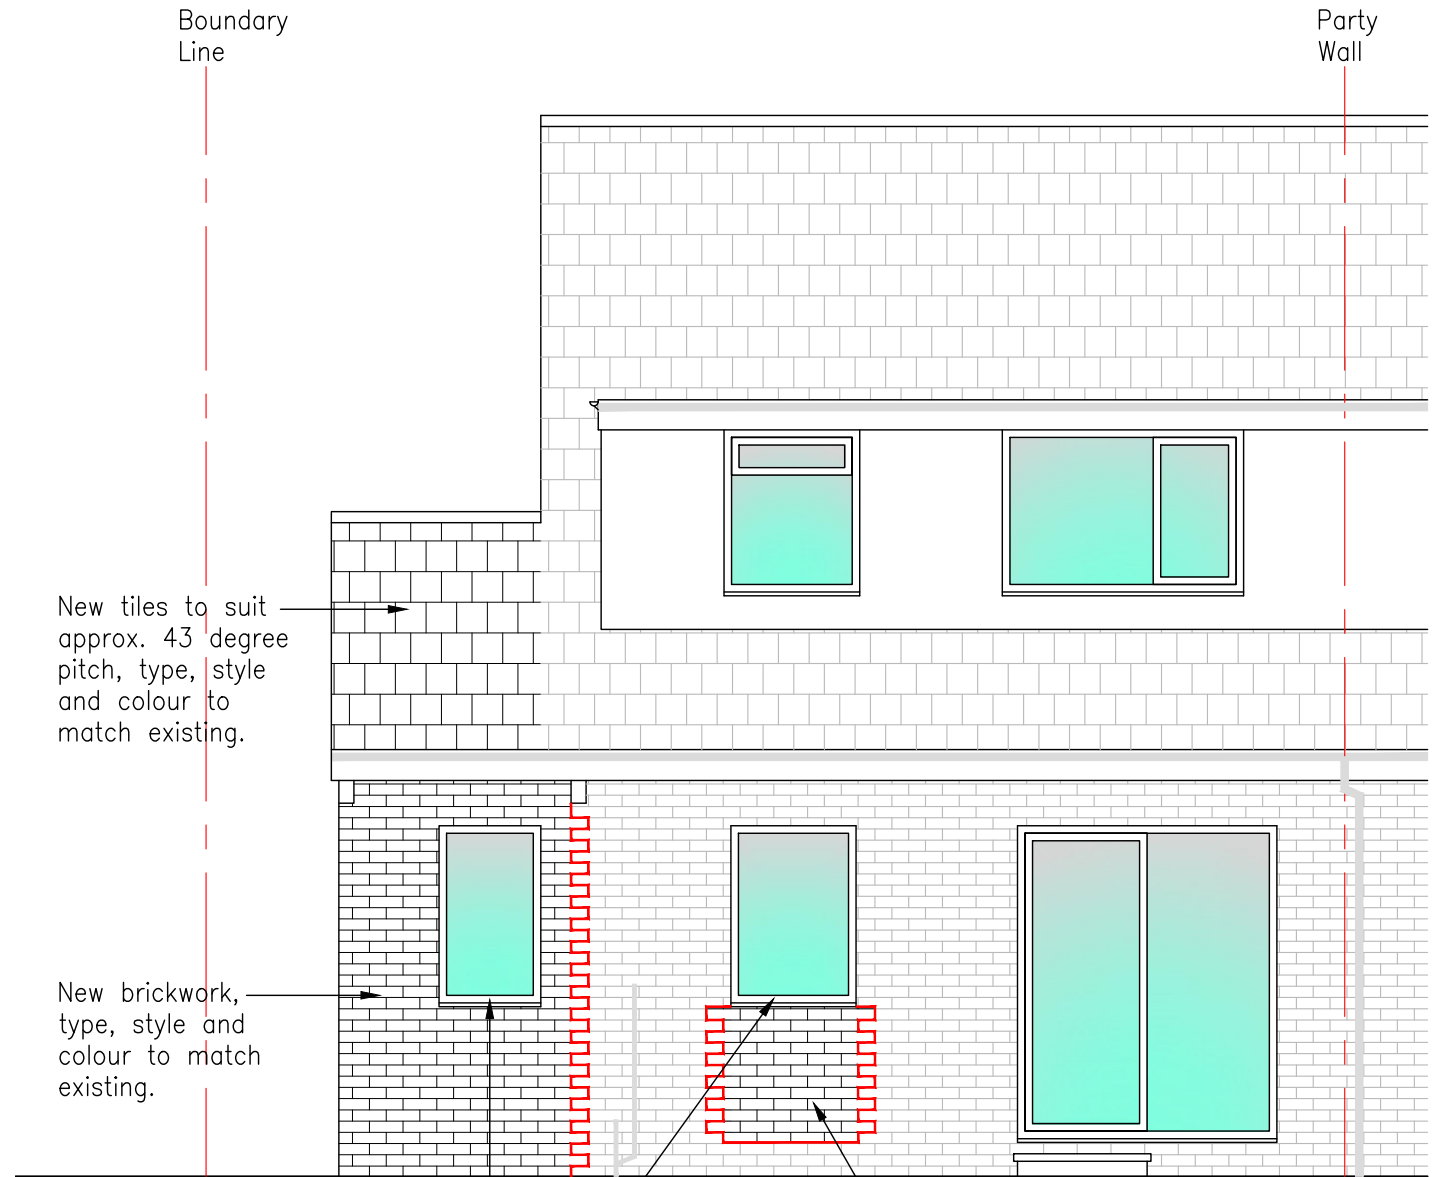

ELEVATION – PROPOSED REAR

Scale 1:50 @ A1

REV	DATE	BY	DETAILS OF REVISION
ARCHITECT / CLIENT			
CRAIG RAWLINSON			
PROJECT			
26 FAIRFAX DRIVE			
LITTLEBOROUGH			
OL15 8RA			
TITLE			DRAWN BY
EXISTING & PROPOSED ELEVATIONS SIDE EXTENSION			JTB
			DATE
			09.05.2023
			SCALE
			SHOWN@A1
DRAWING NO.			REVISION
HC-23196-(60)-04			—
HEALEY CONSULTING			
Brunel House			
63 Dale Street			
Milnrow			
Rochdale			
OL16 3NJ			
Tel: 01706 343961			
Fax: 01706 343981			
email: office@healeyconsulting.co.uk			
copyright: Healey Consulting			
			
structural engineering consultants			