



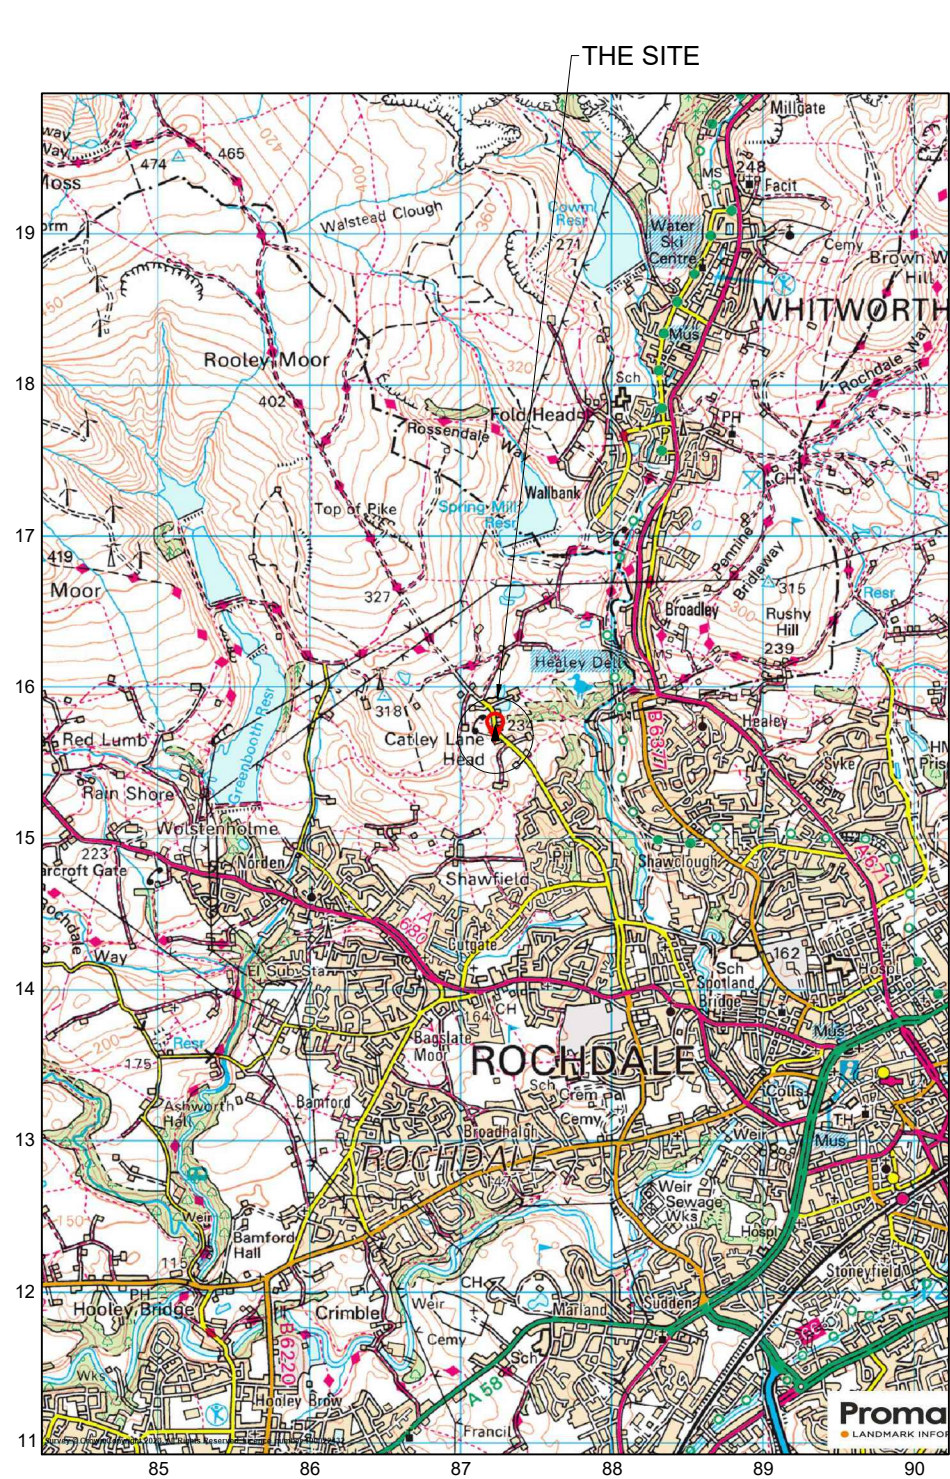

LOCATION PLAN
SCALE 1:50,000

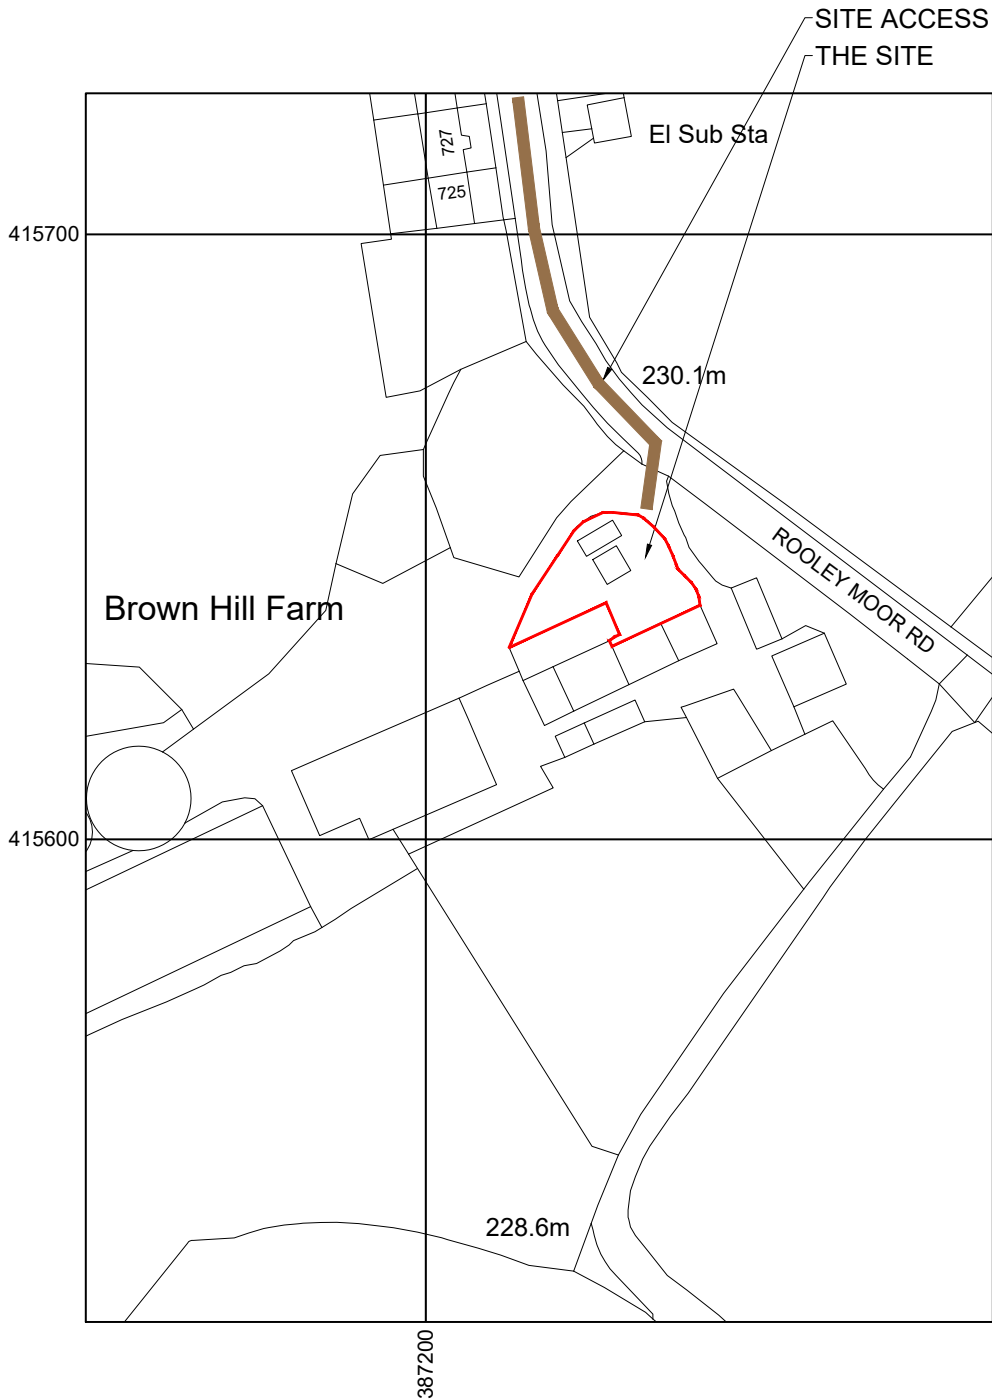

LOCATION PLAN
SCALE 1:1250



©2020 Cellnex
All rights reserved. No part of this publication may be reproduced, stored in a retrieval system or transmitted in any form or by any means (Electronic, Mechanical, Photocopying, Recording or otherwise), without the prior written consent of the Company.

NOTES

BASED UPON ORDNANCE
SURVEY DIGITAL DATA
WITH THE PERMISSION OF
THE CONTROLLER OF HER
MAJESTY'S STATIONARY
OFFICE, © CROWN
COPYRIGHT. LICENCE NO.
100022432

O.S. LANDRANGER MAP
No. 109

	PROJ No			
	PROJ No			
	PROJ No			
	PROJ No			
1	PROJ No	000952	07/12/23	TEL NOV
ISS	REVISION	DATE	DRN	APP

cellnex
driving telecom connectivity
CELLNEX UK
R+, 4TH FLOOR, 2 BLA GRAVE STREET, READING, RG1 1AZ
Tel. 020 4526 8553

SITE No **RA00117**
ROOLEY MOOR ROAD
BROWN EDGE FARM
ROOLEY MOOR ROAD
ROCHDALE
LANCASHIRE
OL12 6BN

NGR SD 87230 15630
OS GRID 387230 415630

TITLE
LOCATION PLAN

SCALE SEE DRAWING

DRAWN	TEL	07/12/23
APPROVED	NOV	07/12/23

DRG No.	Sheet 1 of 1	Rev
RA00117-00-004-ML001		1