


Property Boundary Line

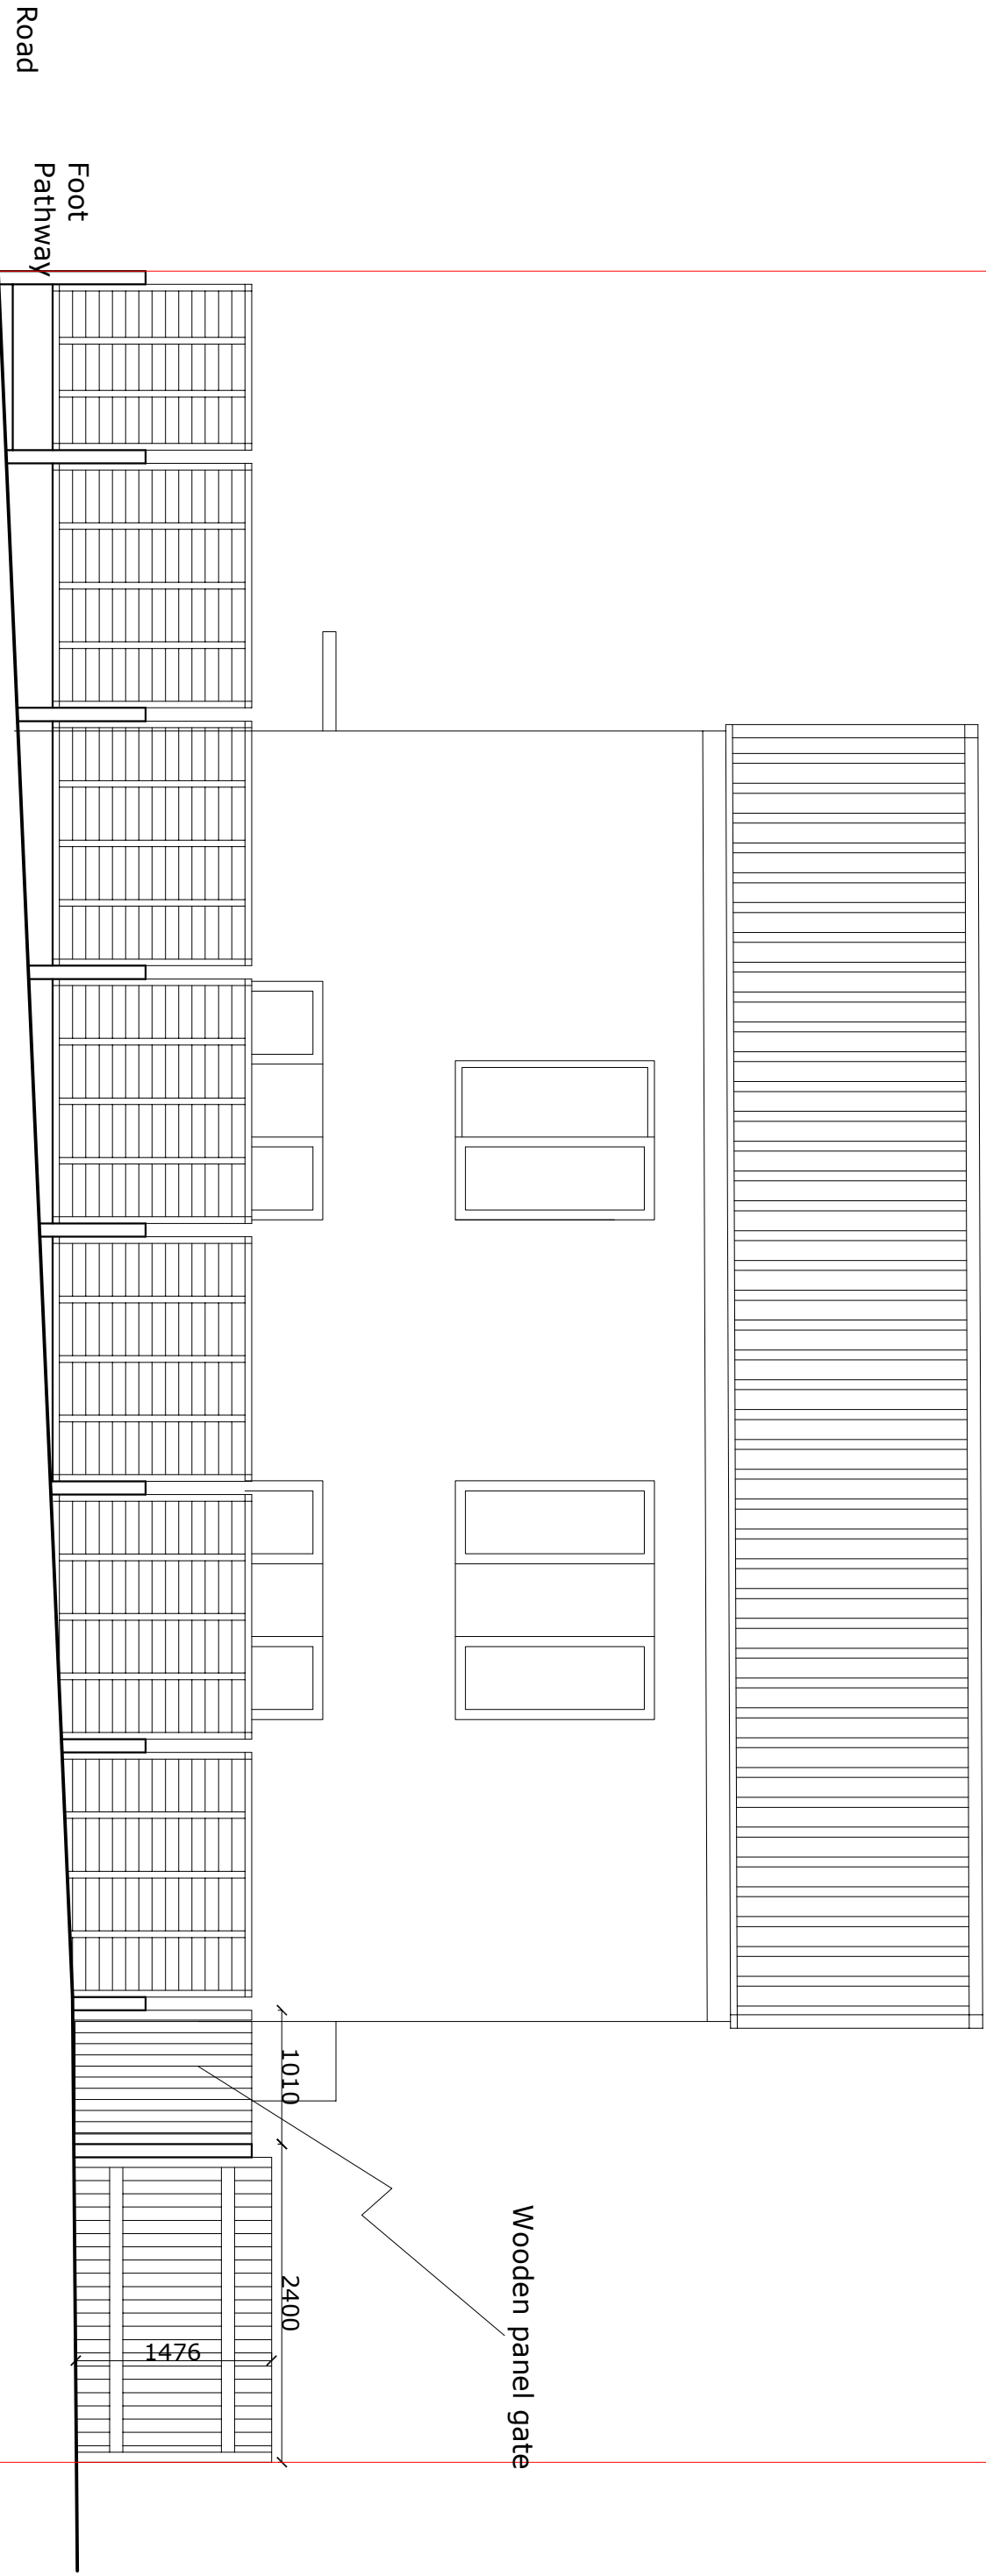

ELEVATION 'A'
(EXISTING)

Scale:- 1:50