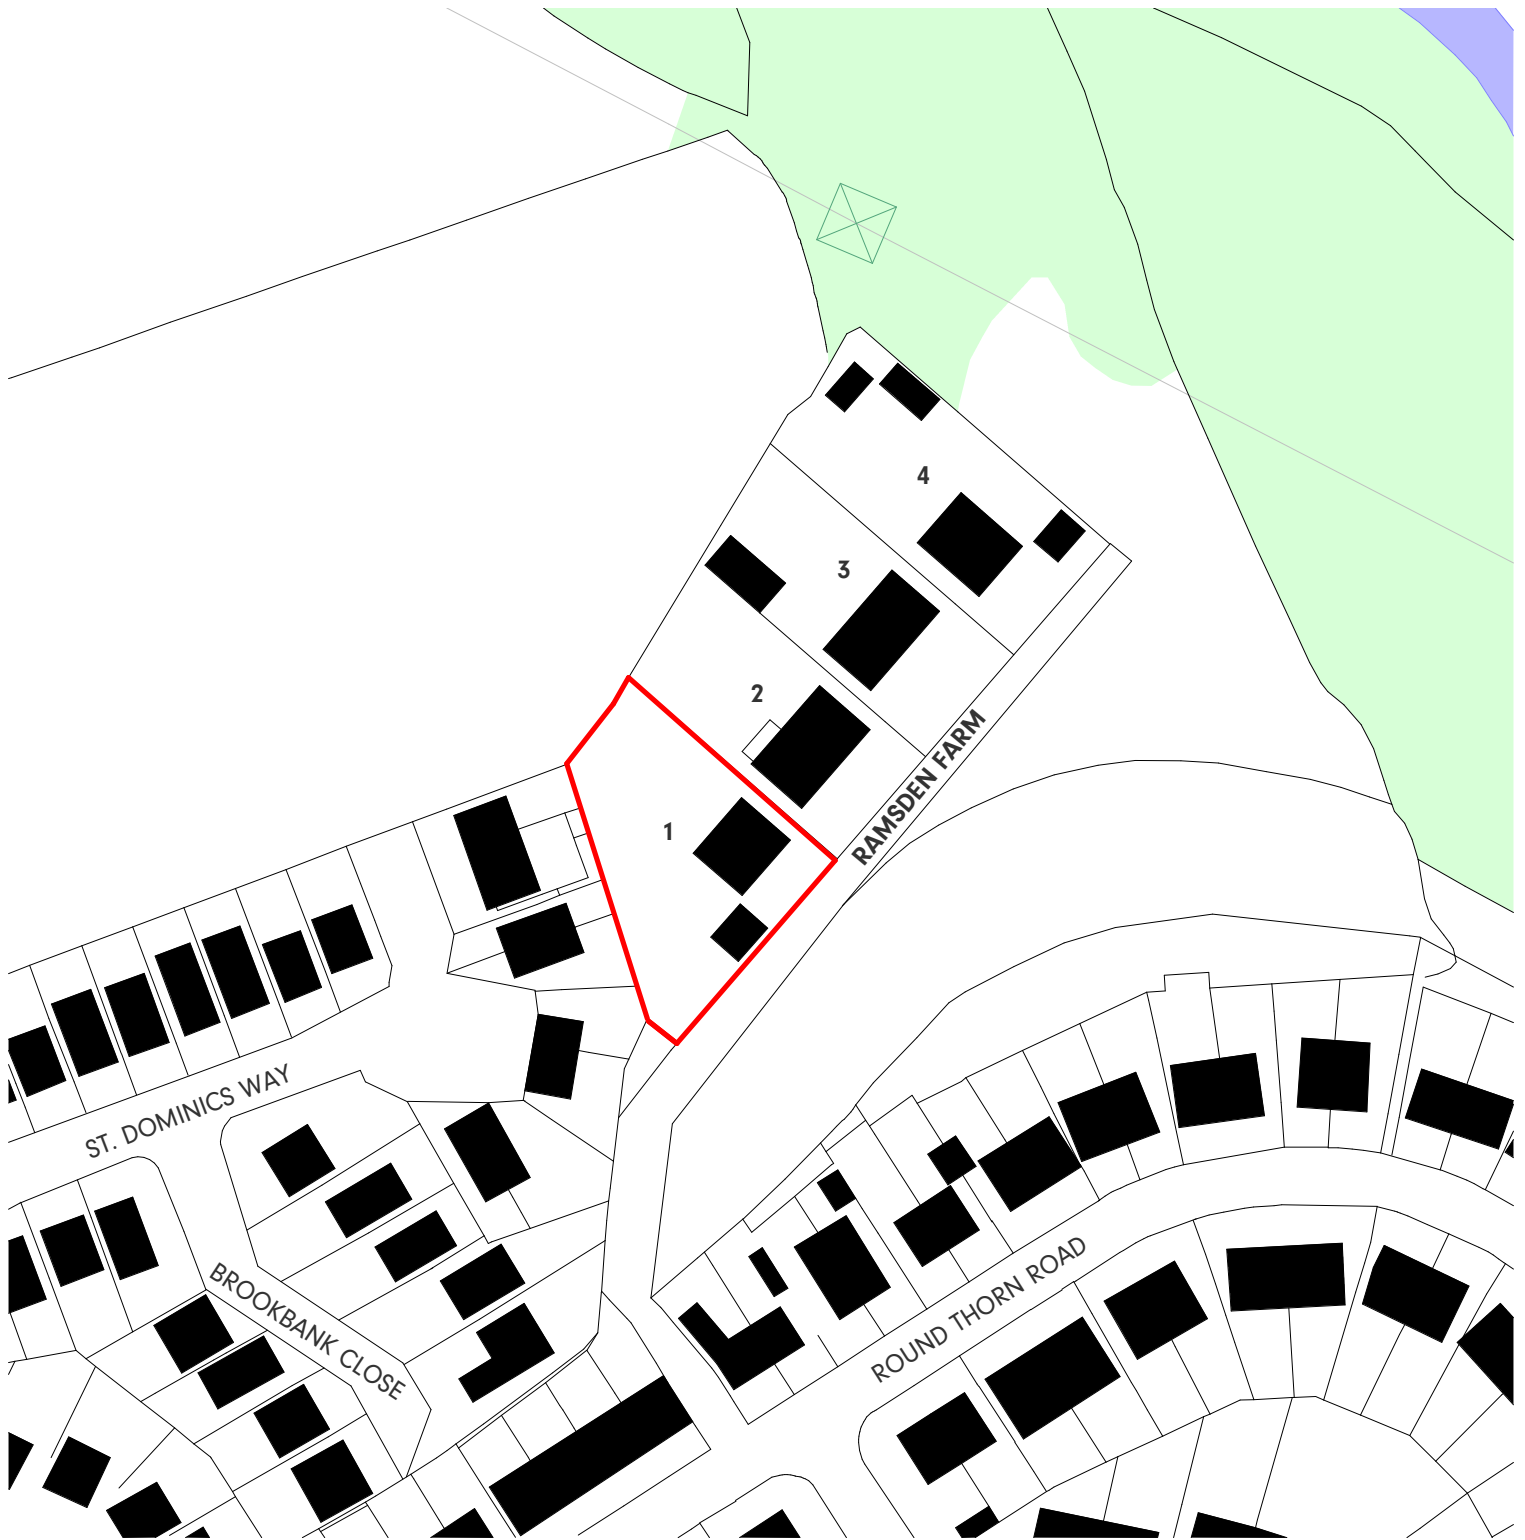


# Architecture Unknown?

The Shed, Manchester, M1 5GD  
architectureunknown.co.uk  
info@architectureunknown.co.uk

This drawing is © Architecture Unknown Limited and is not to be copied, reproduced or redistributed either in whole or in part without the prior written permission of the originator. The originator shall have no responsibility for any liability, loss, cost, damage or expense arising from or relating to any use of this document other than for its intended purpose on this project.

Client:  
**MARCEL DUFFY**

Project:  
**1 RAMSDEN HOUSE, M24 1ZB**

Sheet:  
**LOCATION PLAN**

Drawing no.  
**22.128.201**

Date:  
**FEB 2023**

Drawn by:  
**PS**

Scale:  
**1 : 1250**

Size:  
**A4**

P1 FIRST ISSUE  
Ref Revision

DK 03.02.2023  
By Date

Rev:  
**P1**