




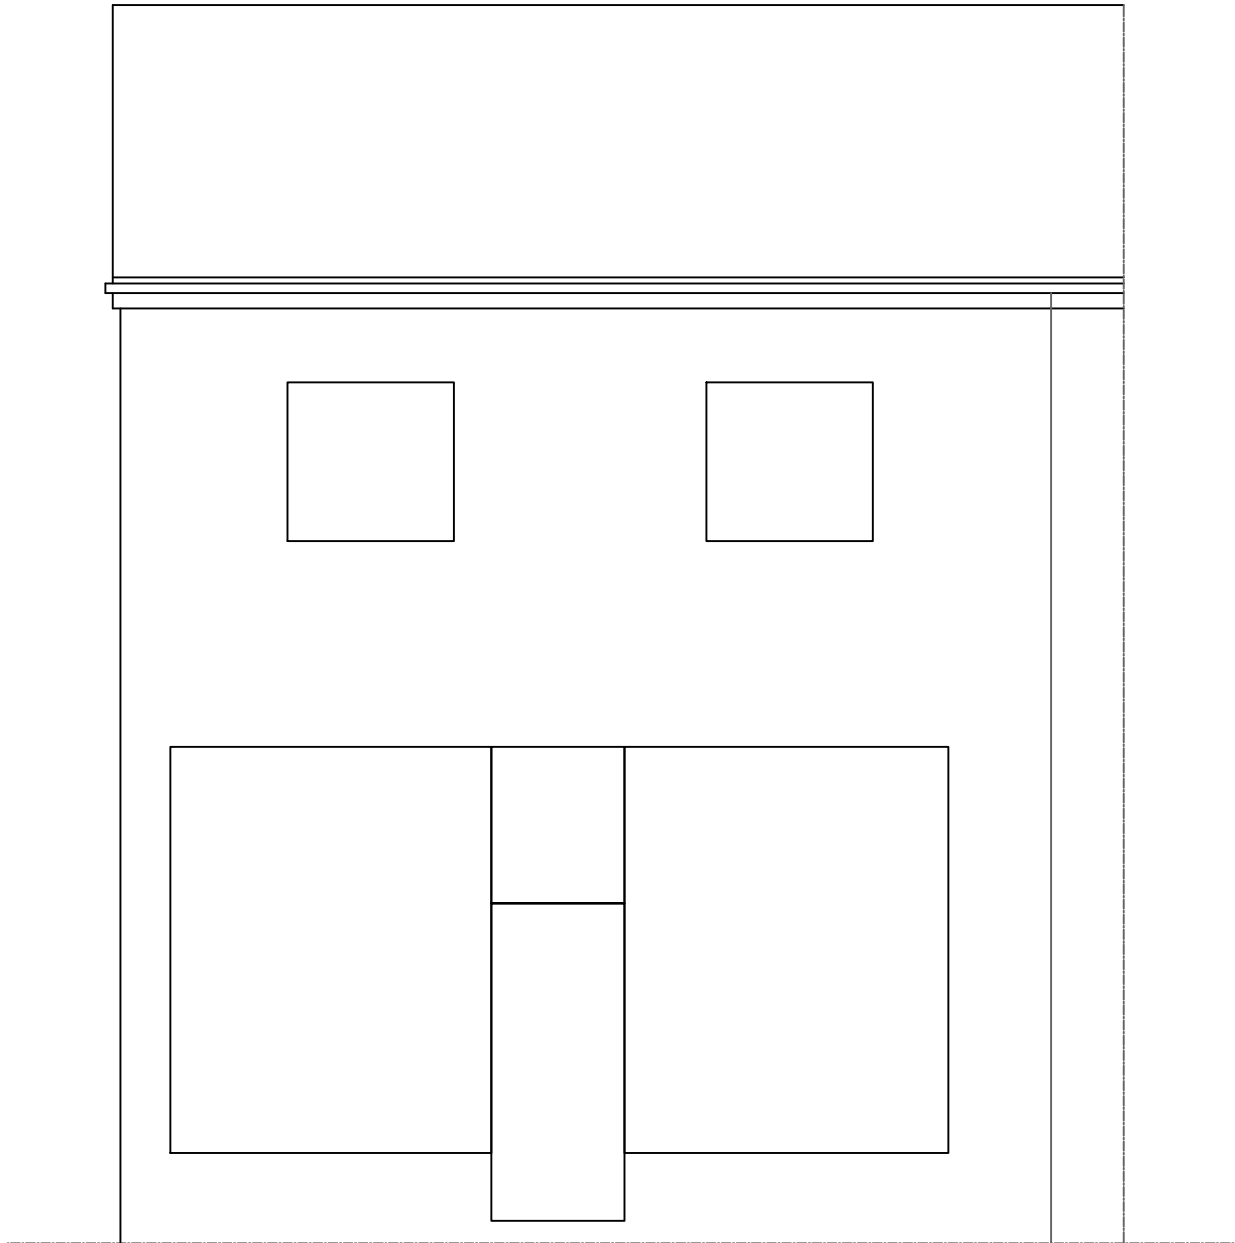


Existing Front Elevation
1:50 Scale @ A1

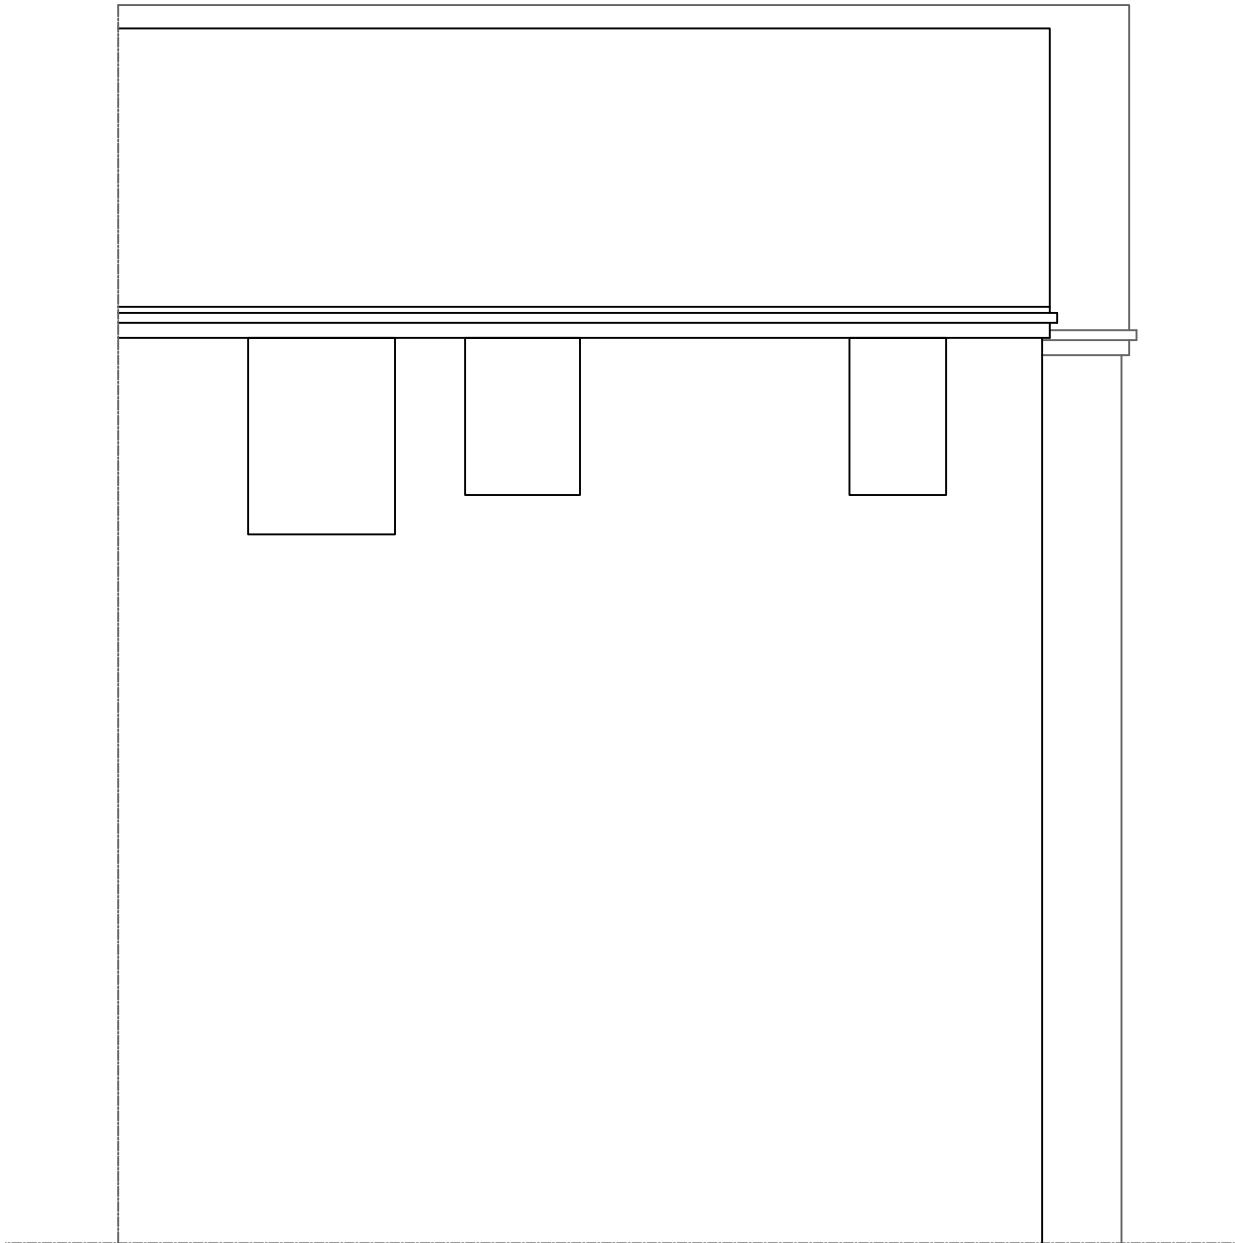


Existing Rear Elevation
1:50 Scale @ A1

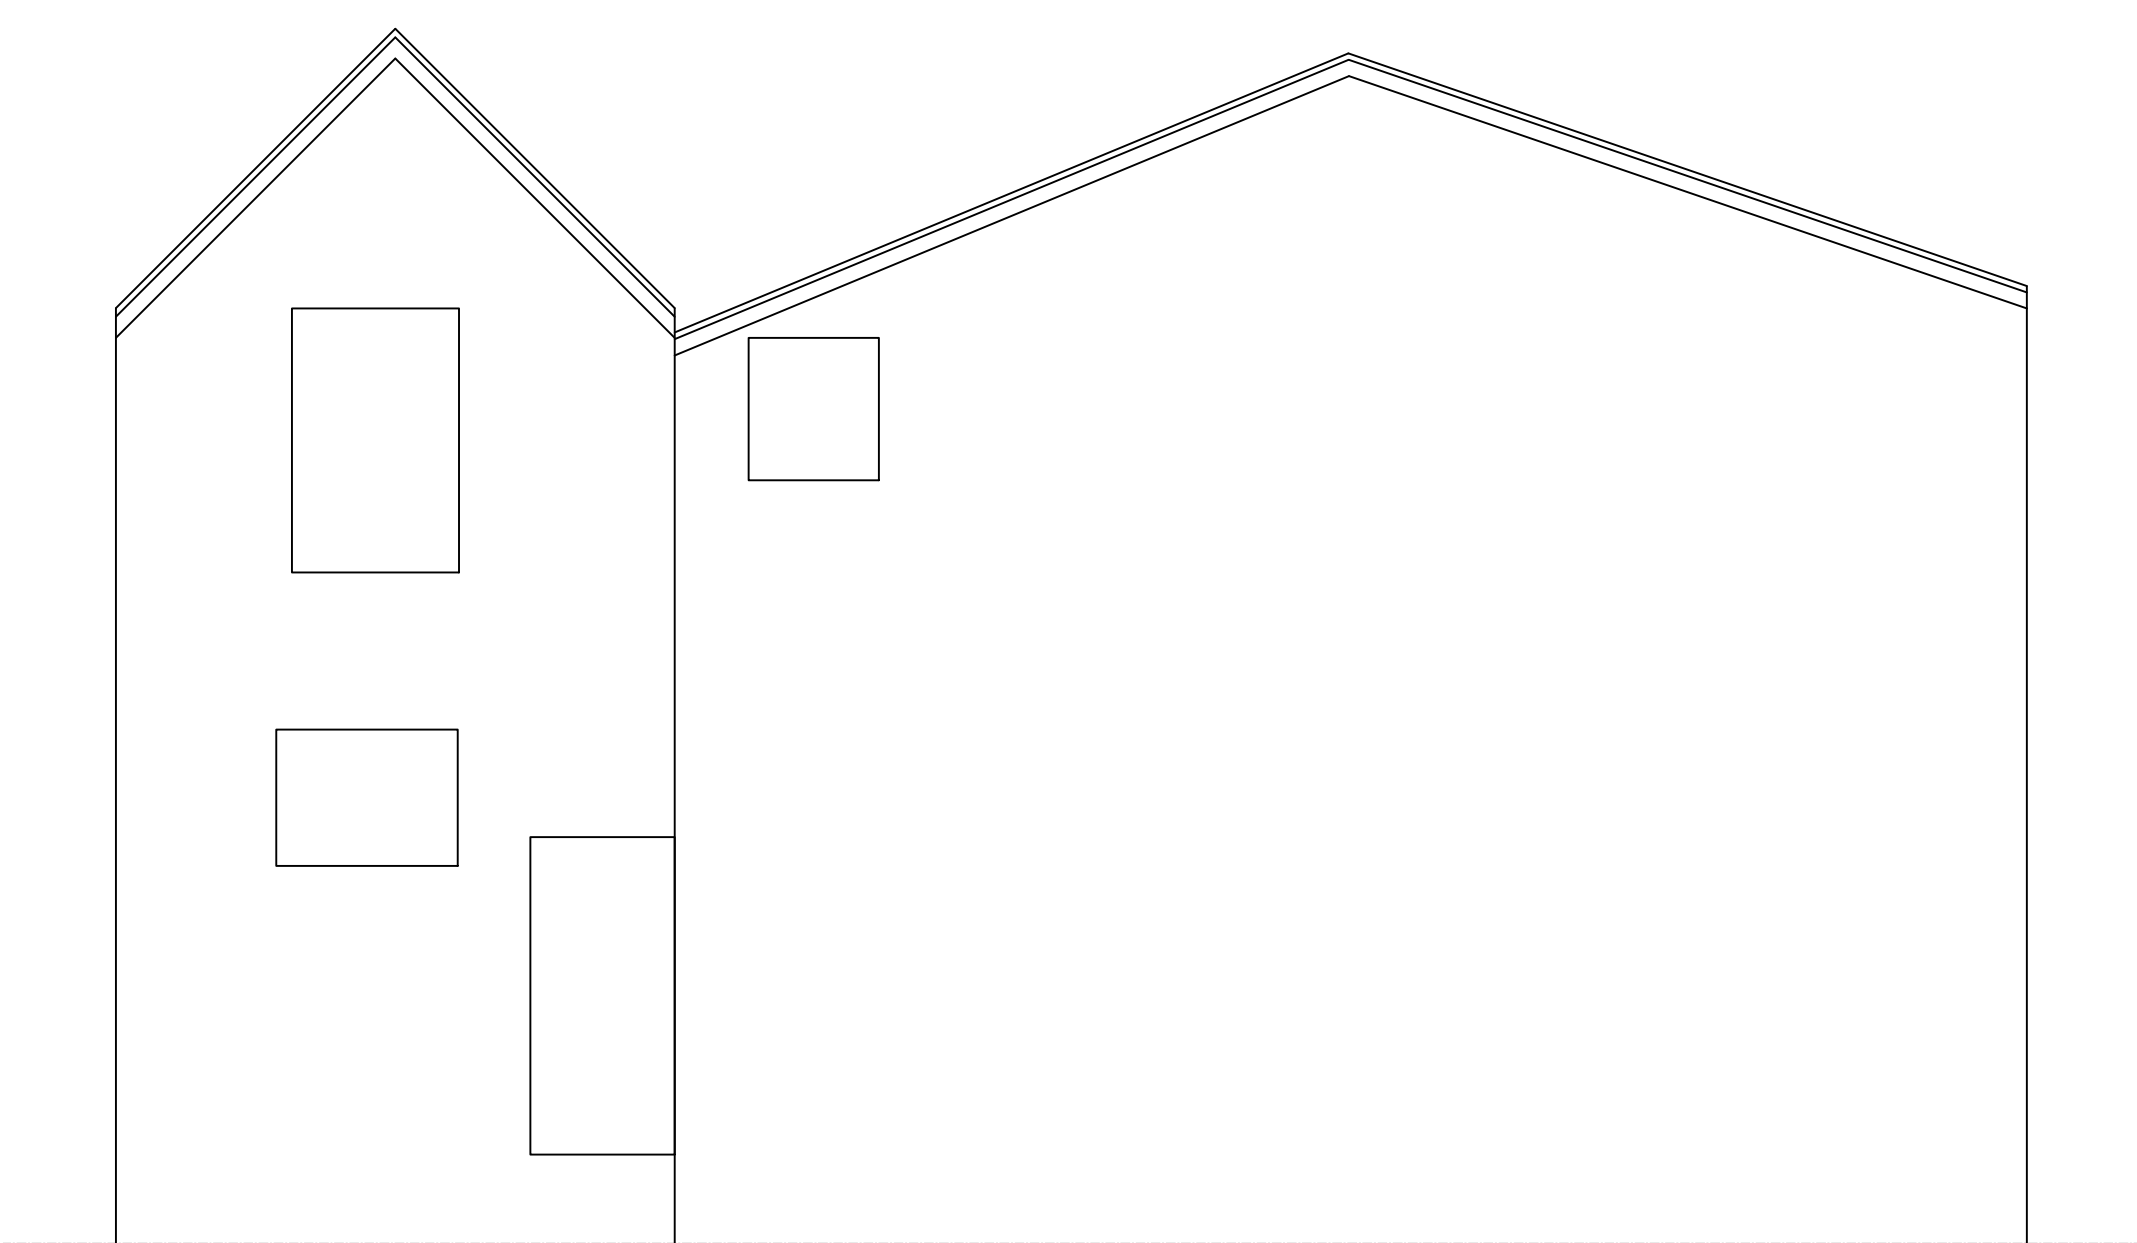

Existing Side Elevation
1:50 Scale @ A1

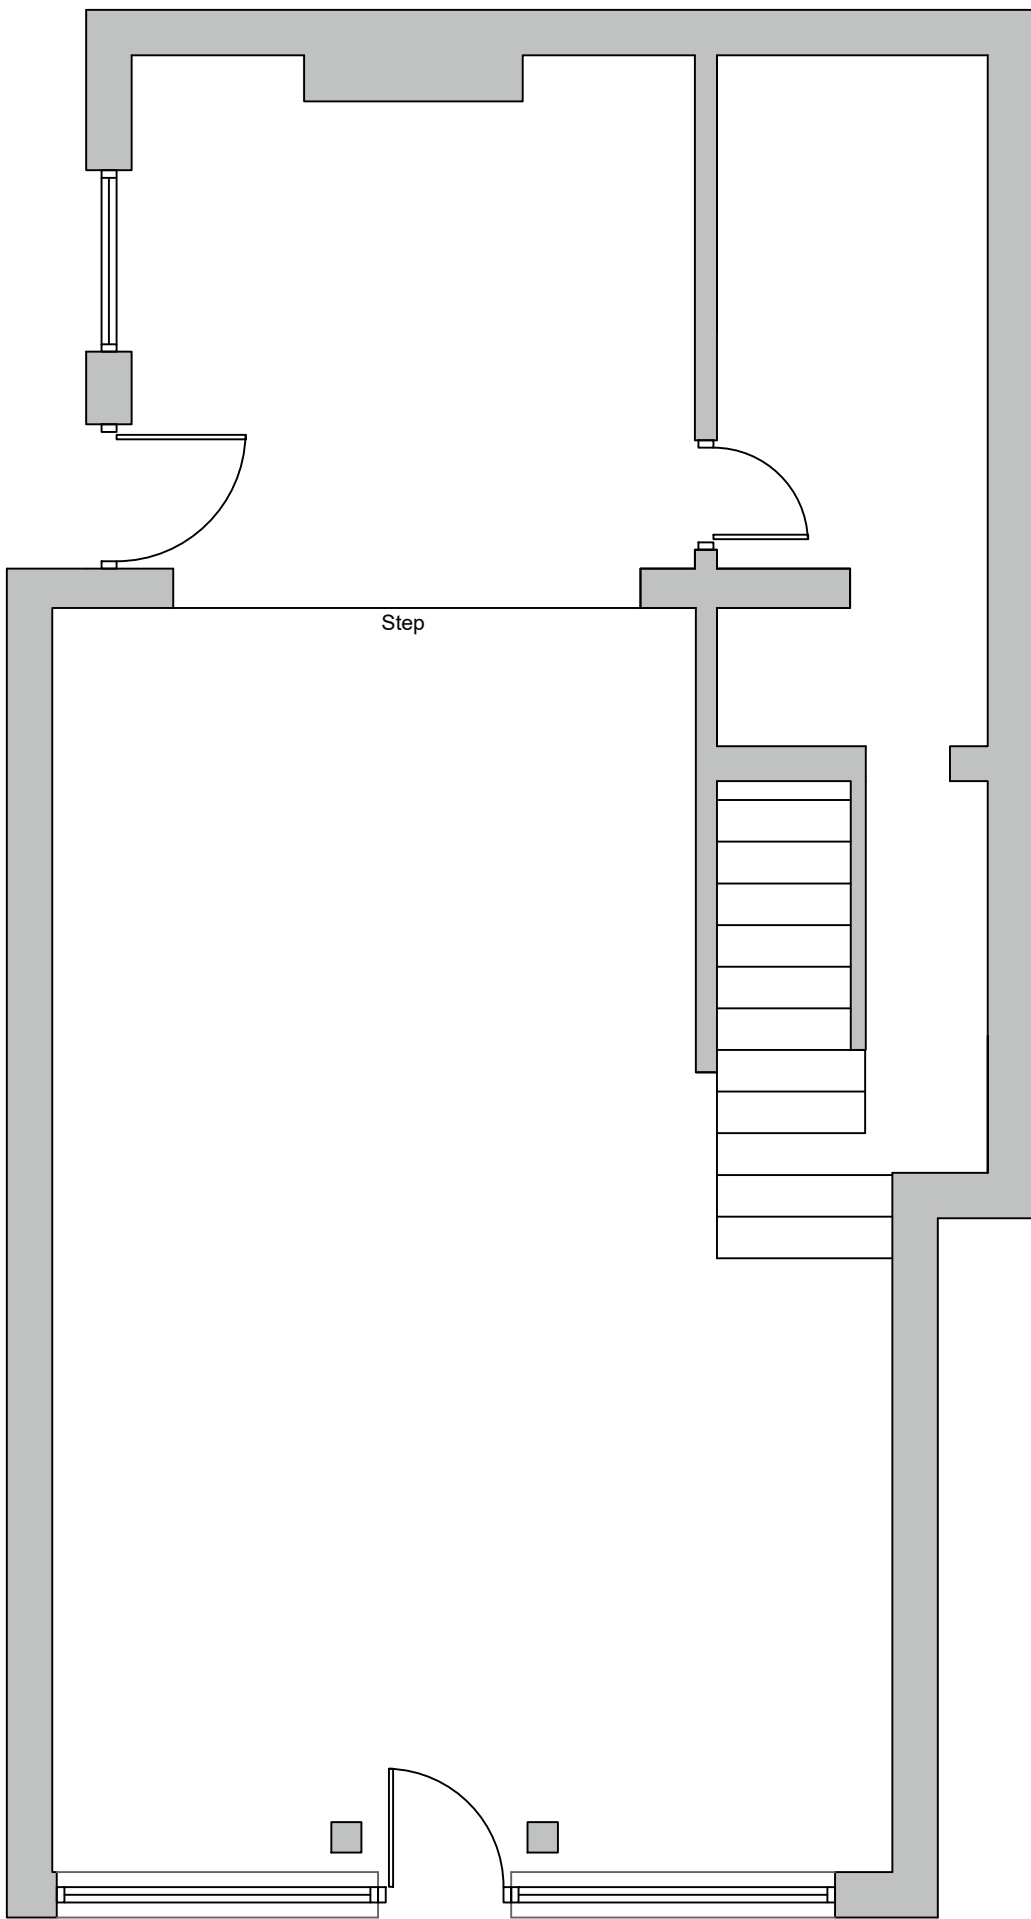

Existing Ground Floor and Site Plan
1:50 Scale @ A1

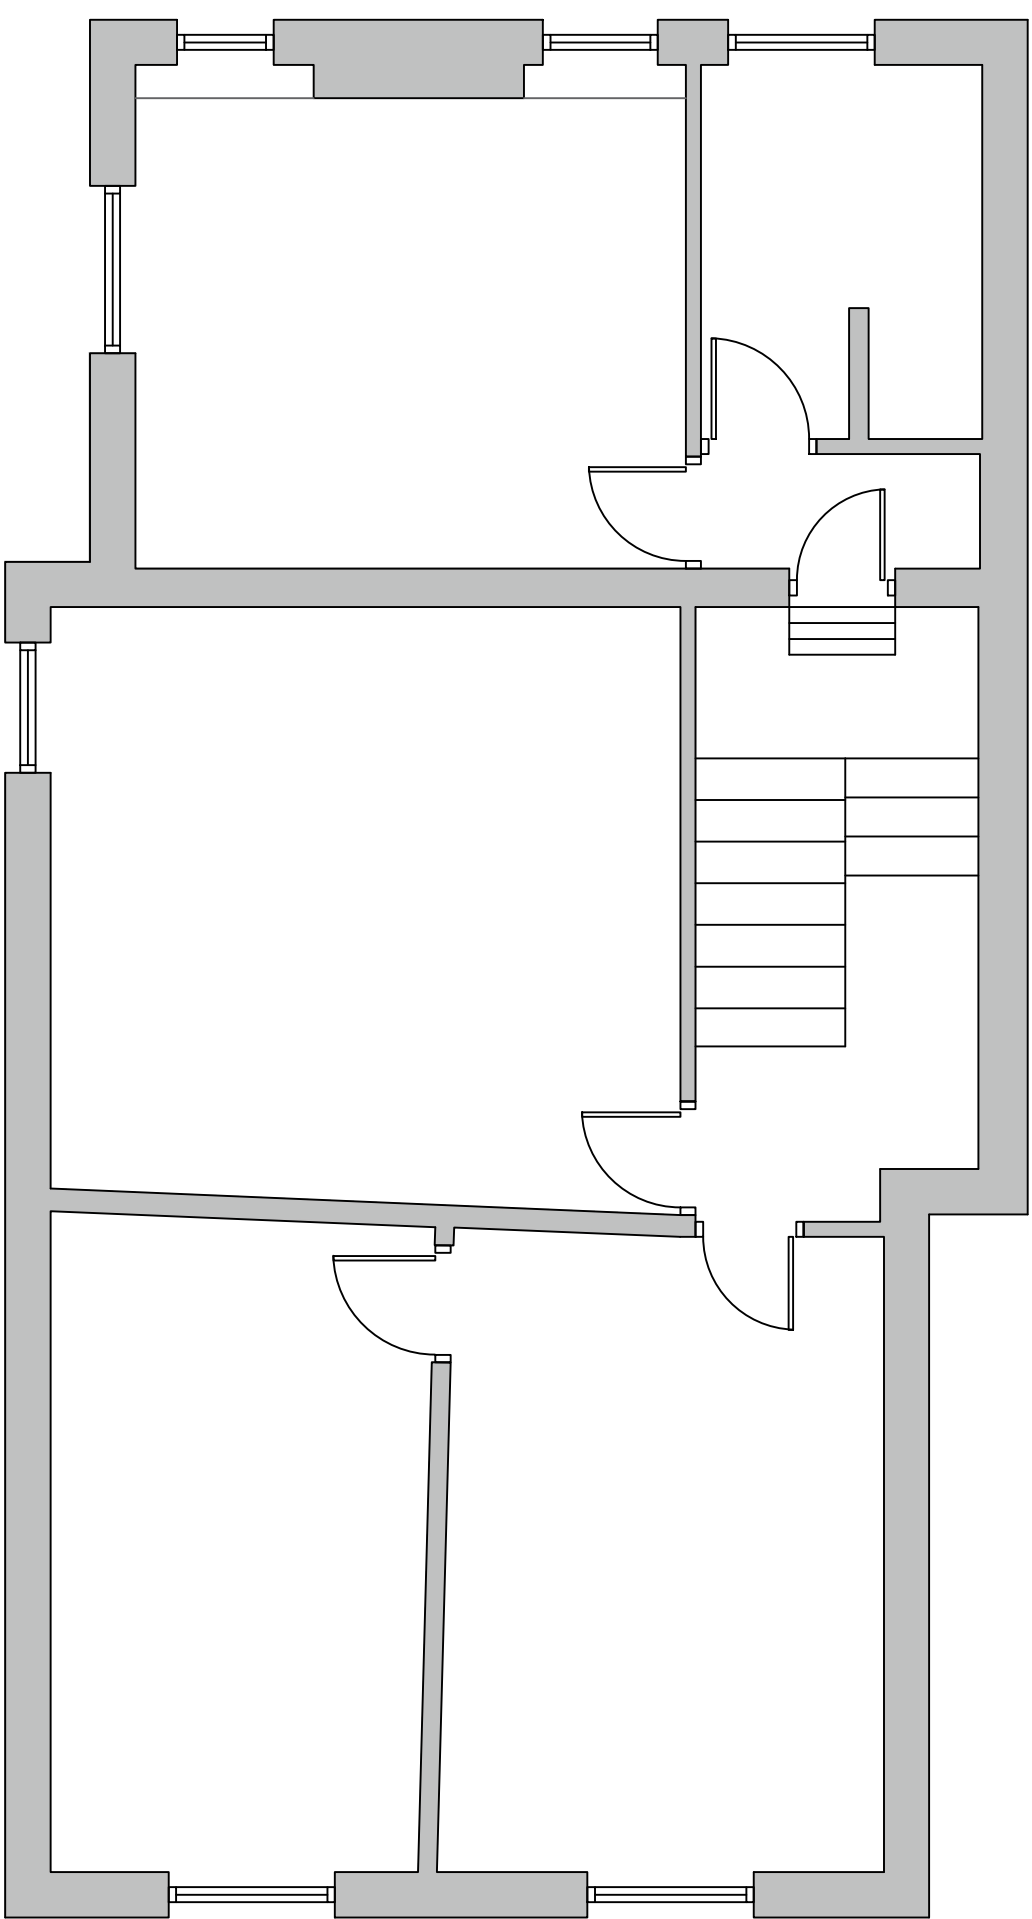

Existing First Floor Plan
1:50 Scale @ A1