


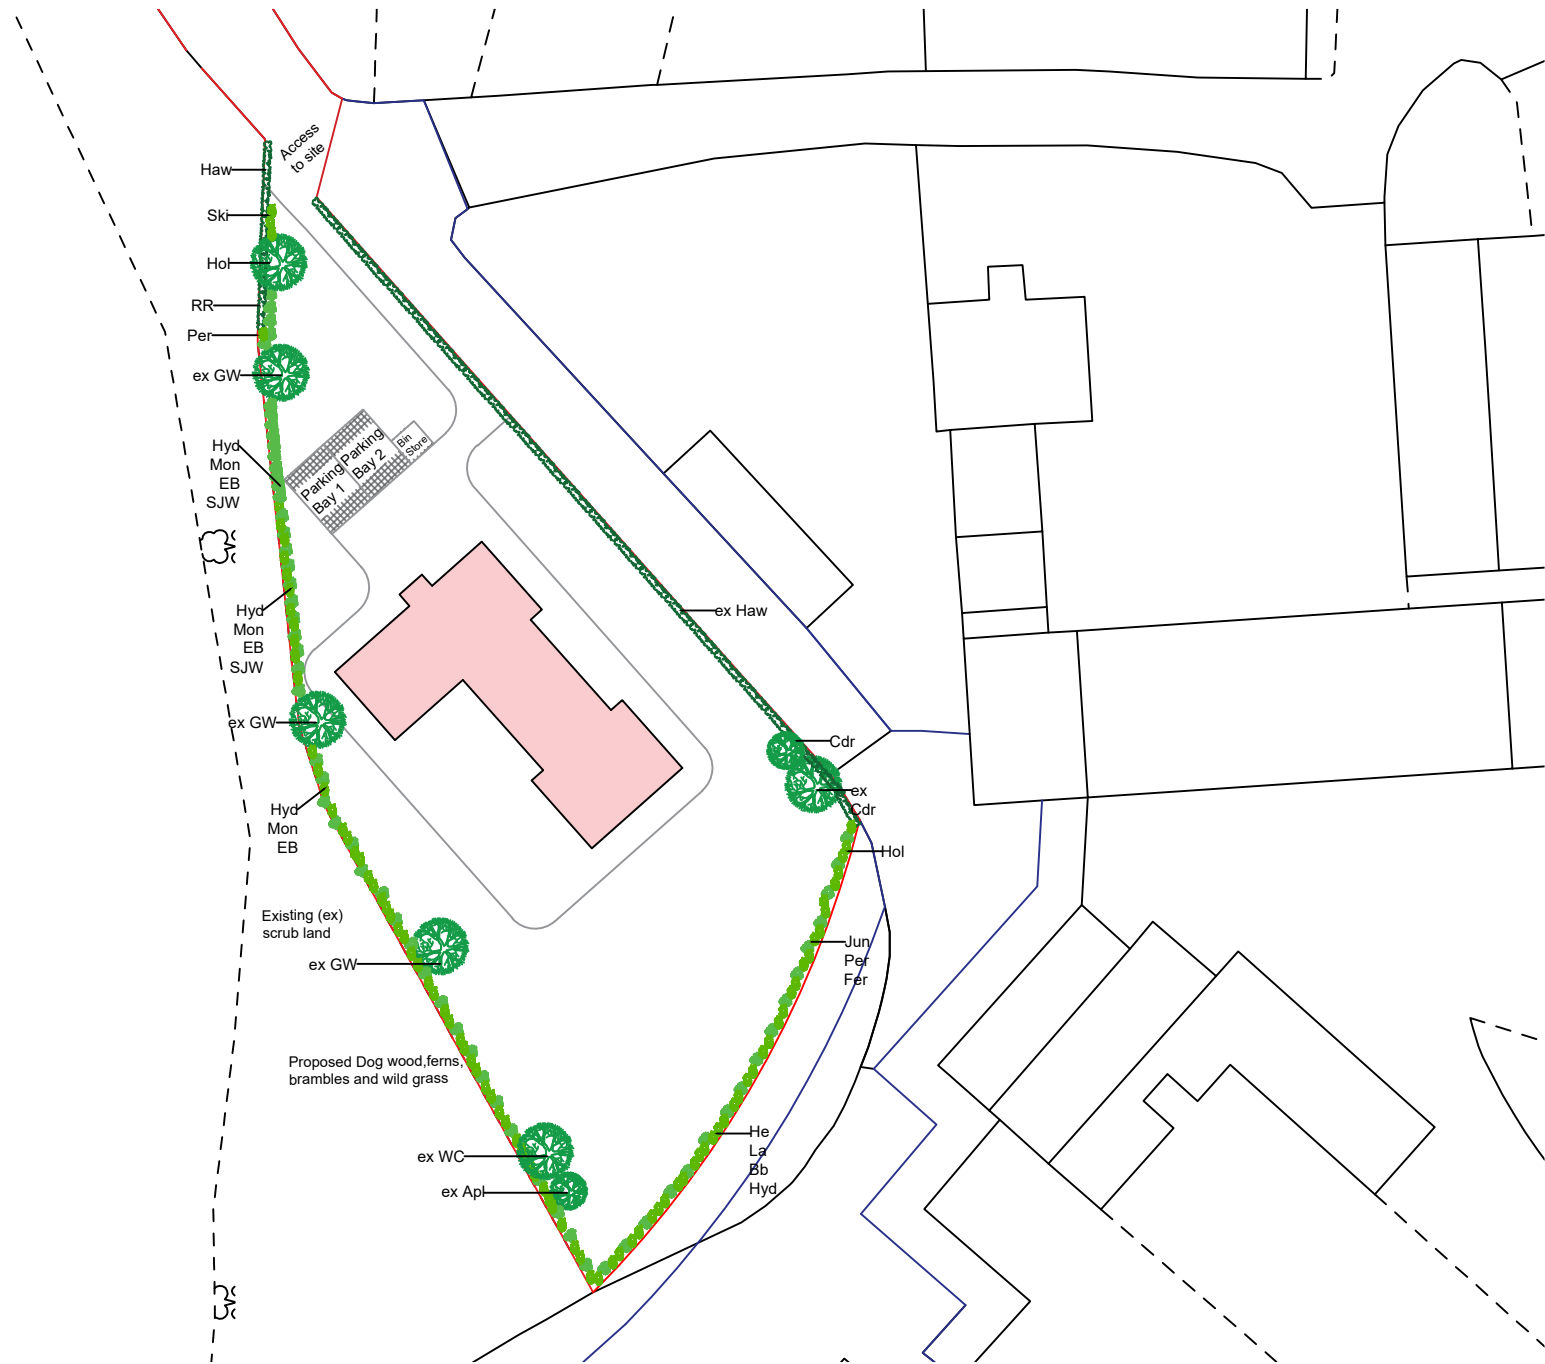

Trees				
Abbreviation	Species / Latin	Height	Number	Proposed/Existing
GW	Goat Willow/ Salix Caprea	5 - 15m	3	Existing
WC	Wild Cherry/ Prunus avium	0 - 5m	1	Existing
Cdr	Cedar/ Cedrus	5 - 10m	1	Existing
Apl	Apple tree/ Malus domestica	2 - 2.25m	1	Existing

Plants				
Abbreviation	Species / Latin	Height (average)	Number	Proposed/Existing
Hol	Holly/ Ilex	15m	2	Proposed
He	Heather/ Calluna Vulgaris	3 - 4m	5	Proposed
La	Lavender/ Lavandula	0.75 - 1m	5	Proposed
Bb	Barberries/ Berberis	0.3 - 5m	2	Proposed
ST	Spindle tree/ Euonymus	2 - 6m	1	Proposed
Per	Pieris/ Andromedas	1.5m	3	Proposed
Jun	Juniper/ Juniperus	20 - 40m	2	Proposed
Fer	Ferns/ Tracheophyta	0.6 - 1.2m	5	Proposed
Hyd	Hydrangea	0.9 - 1.6m	4	Proposed
RR	Red Robin/ Photina	3 - 4.5m	1	Proposed
Ski	Skimmia	1.2m	1	Proposed
Dw	Dogwood/ Cornus Sanguinea	3 - 4m	5	Proposed
Mon	Montbretia	1.5m	3	Proposed
EB	Empire Blue/ Buddleja	1.5m	3	Proposed
SJW	St John's-wort/ Hypericum	1m	1	Proposed
Haw	Hawthorn/ Crataegus	5 - 8m	8	Existing

*Please note the height of these is a rough average,
the location is also a rough idea as to where they will be planted

General Notes

10 Proposed Landscaping Plan 001 24/11/24

Firm Name and Address

Bungalow

Project Name and Address

Whittlefold Farm,
Whittle Lane,
Birch,
Heywood,
OL10 2RD

Project

Date
24/11/2024

Scale

1/500

Sheet

A3