


Scale: @ A1.  
Dimensions must be checked by  
contractor before work is commenced.


This drawing remains the property of  
Belal Rashid Technical Architecture  
and should not be reproduced in full or  
in part without prior consent from  
Belal Rashid Technical Architecture.



**Proposed Front**  
1 : 100

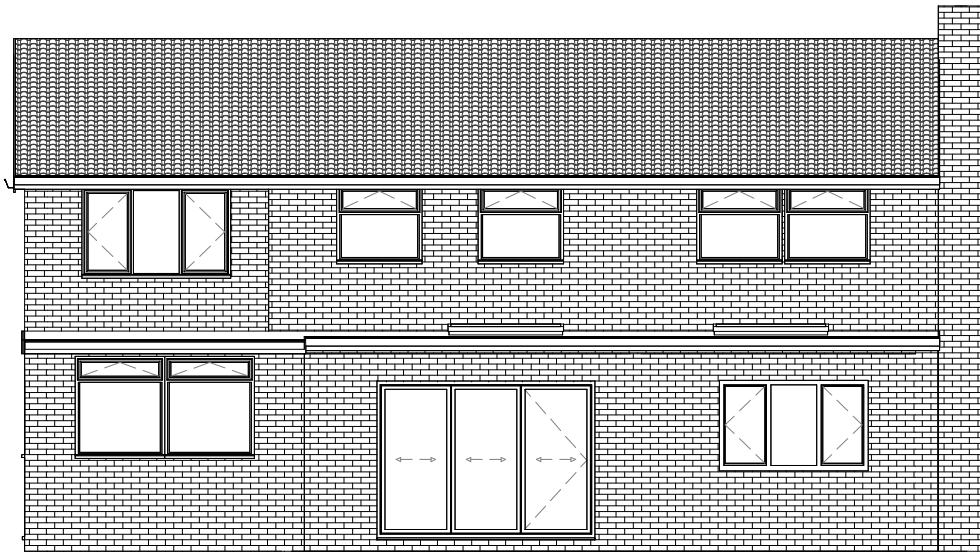


**Proposed Rear**  
1 : 100

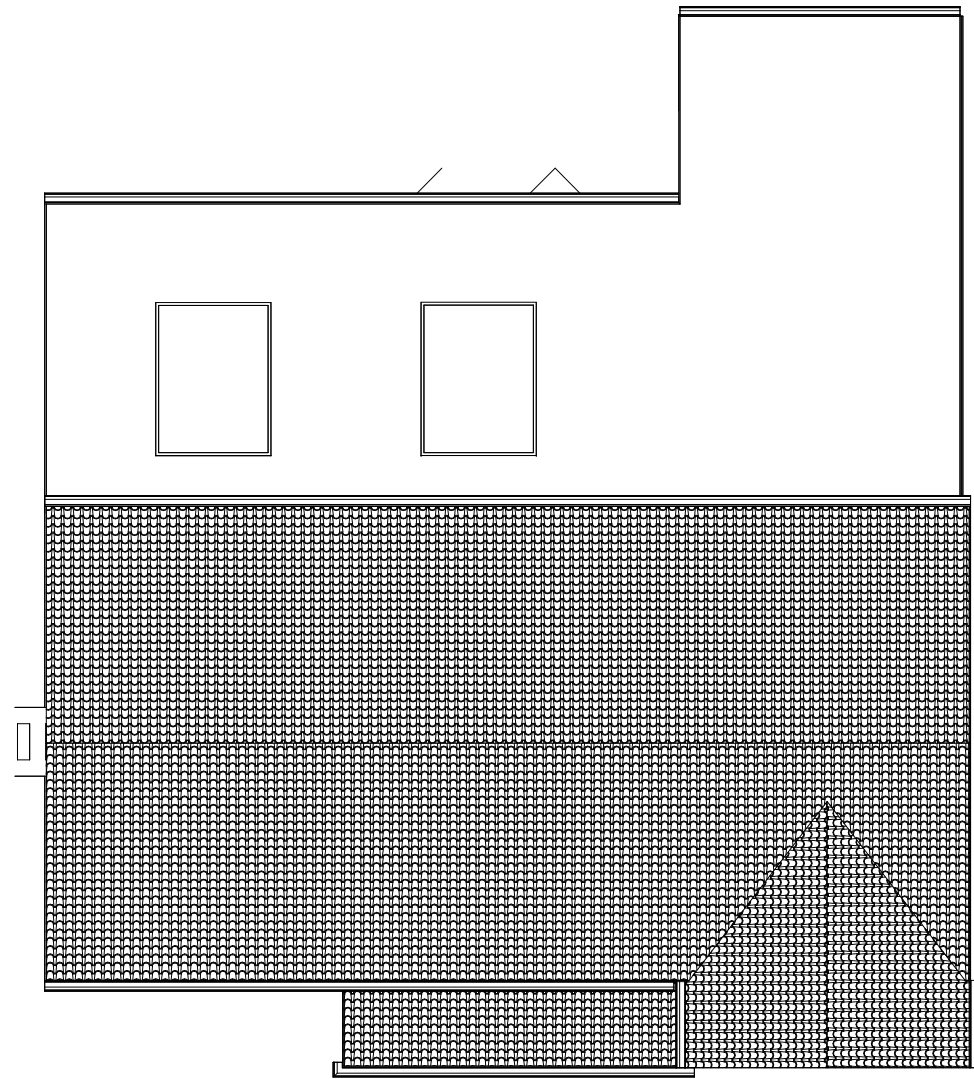


**Proposed Roof**  
1 : 100




**Proposed Side I**  
1 : 100

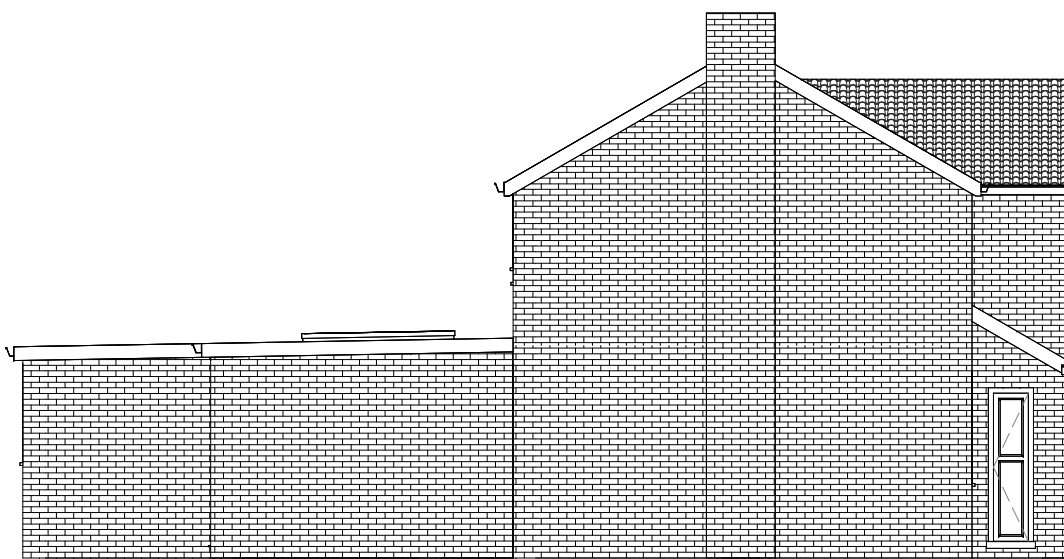

**Proposed Side II**  
1 : 100

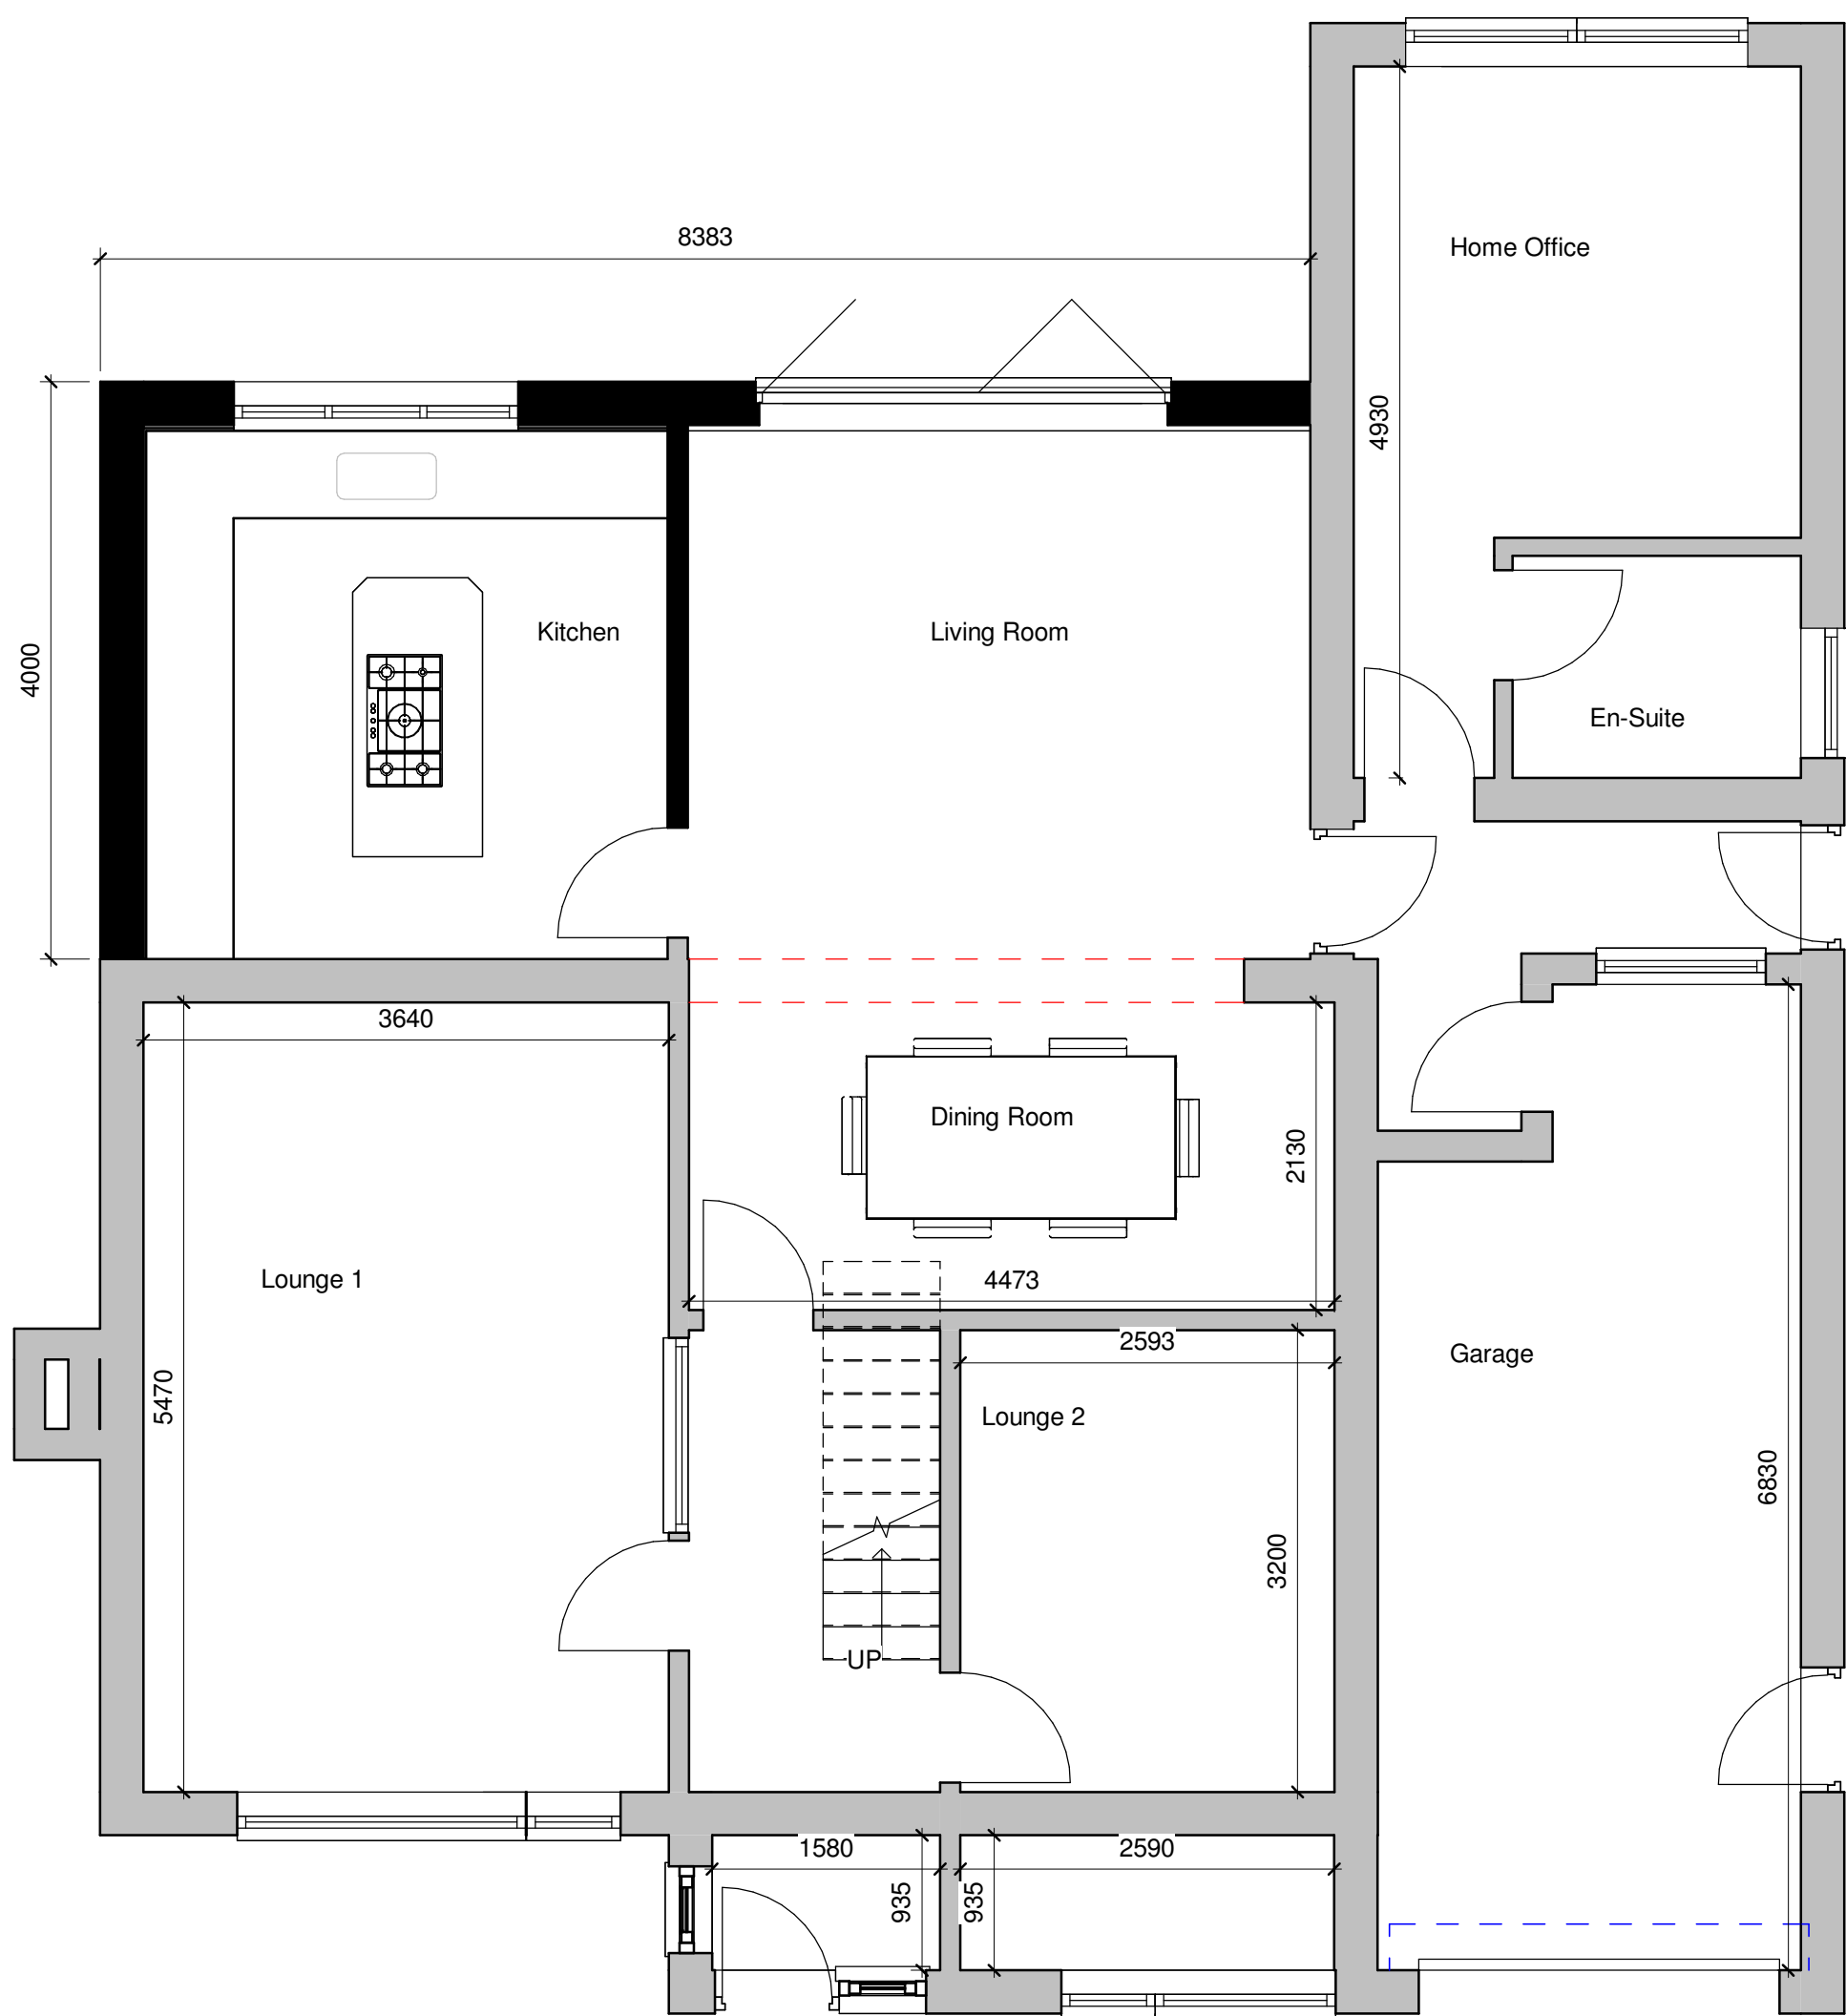

**Proposed Ground Floor**  
1 : 50

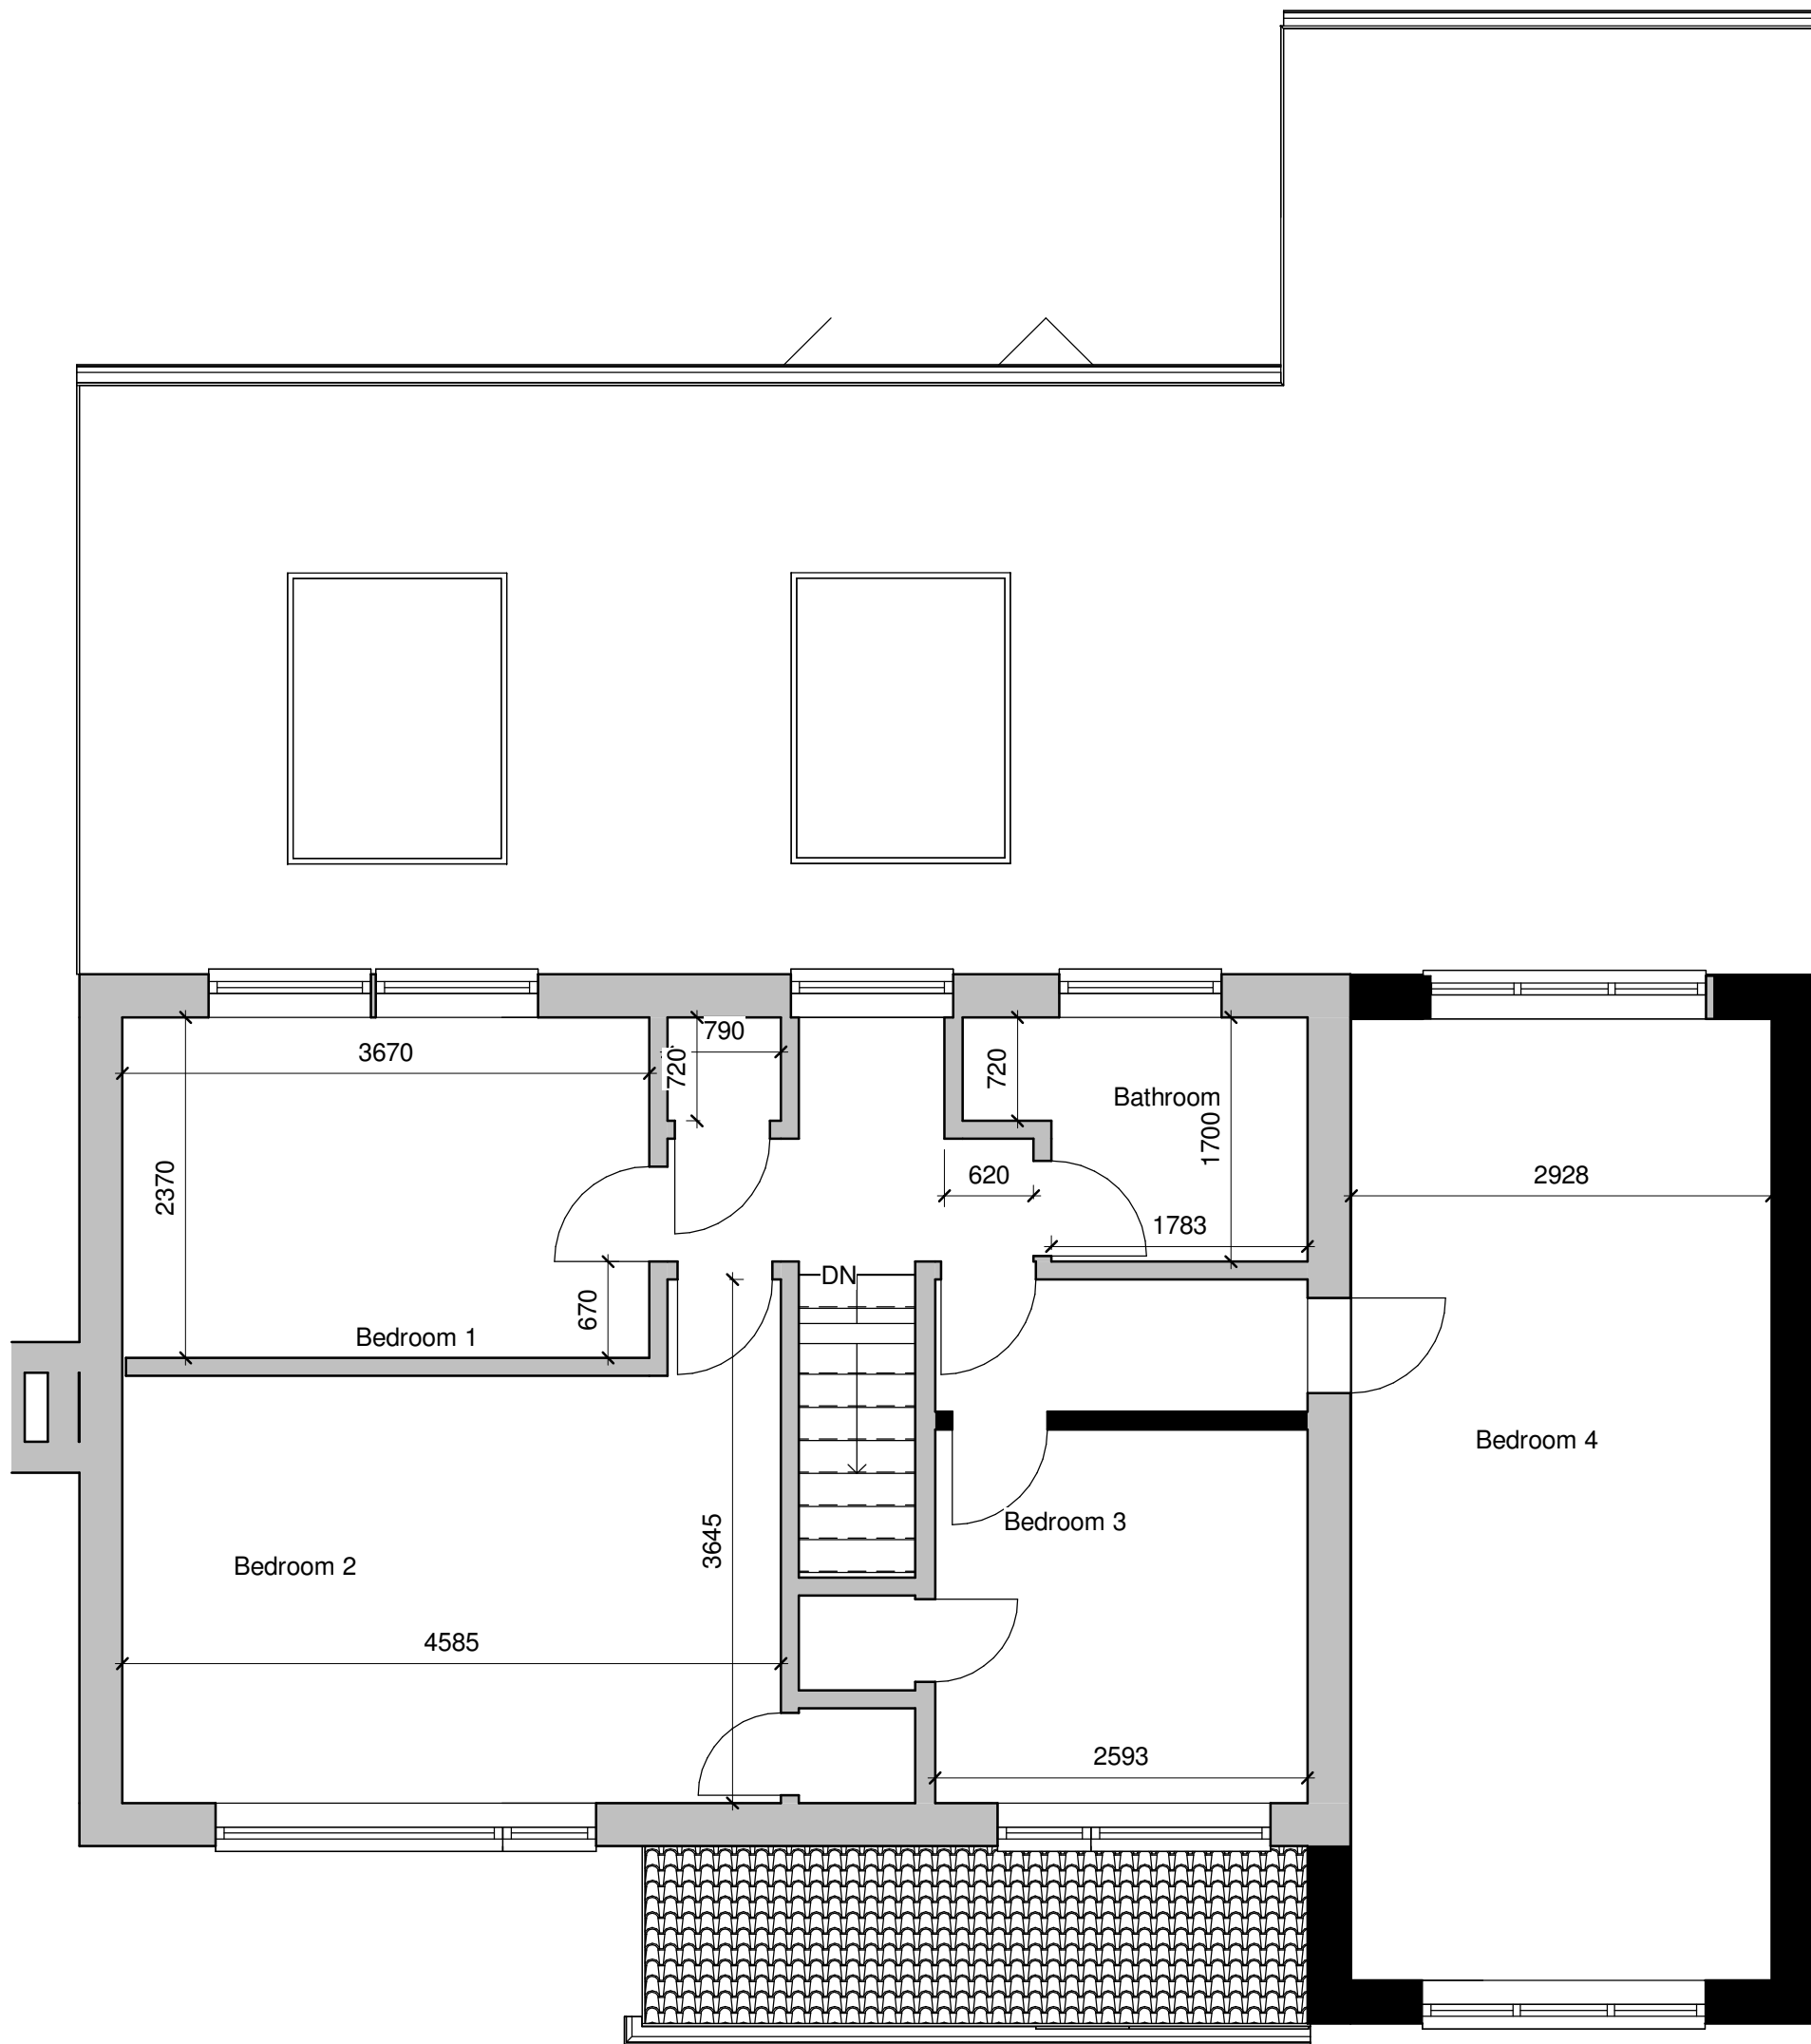

**Proposed First Floor**  
1 : 50

Client:  
Mr N Kane

Project:  
Extension  
Project Address:  
4 Arnold Avenue  
Heywood  
OL10 2ND

Drawing Name: Proposed  
Drawing Number: A102  
Drawing Date: 03/03/25  
Author: M.Tamzid. B.Rashid.  
Amendment Date: 03/07/2025

Belal Rashid Technical Architecture  
11 Queen Street  
Oldham  
Greater Manchester  
OL1 1RD

Email: belal.rashid@brta.co.uk  
Tel: 0161 241 9650

