




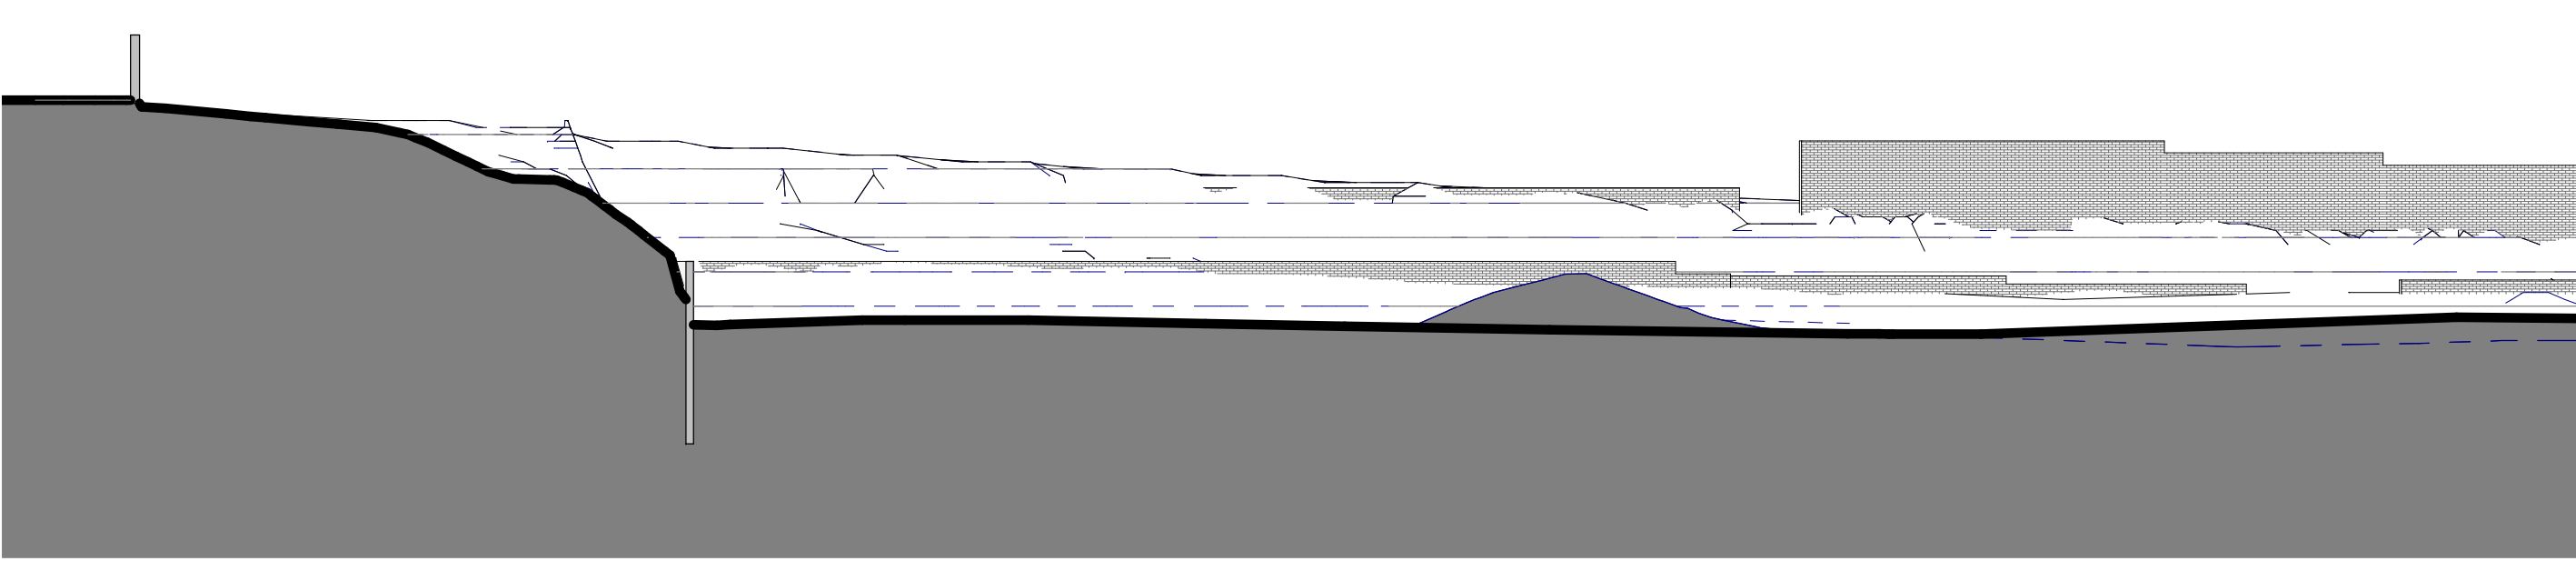

Section to Sub Station Existing
1 : 200

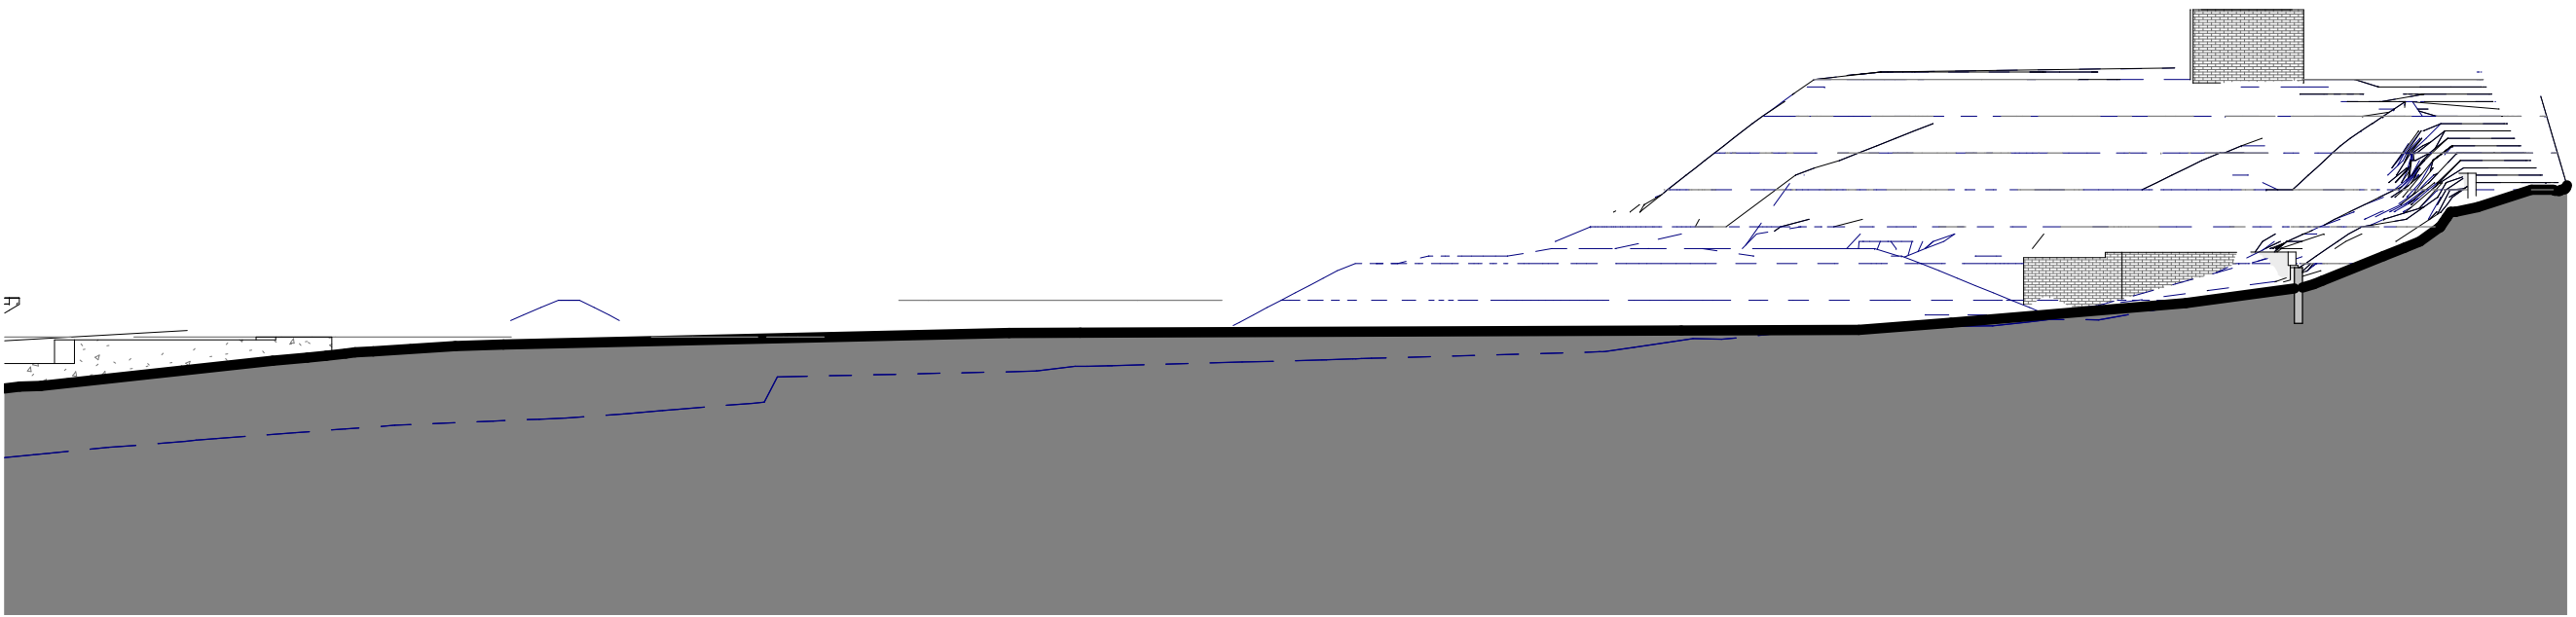


Section to Sub and Bury Road Existing
1 : 200

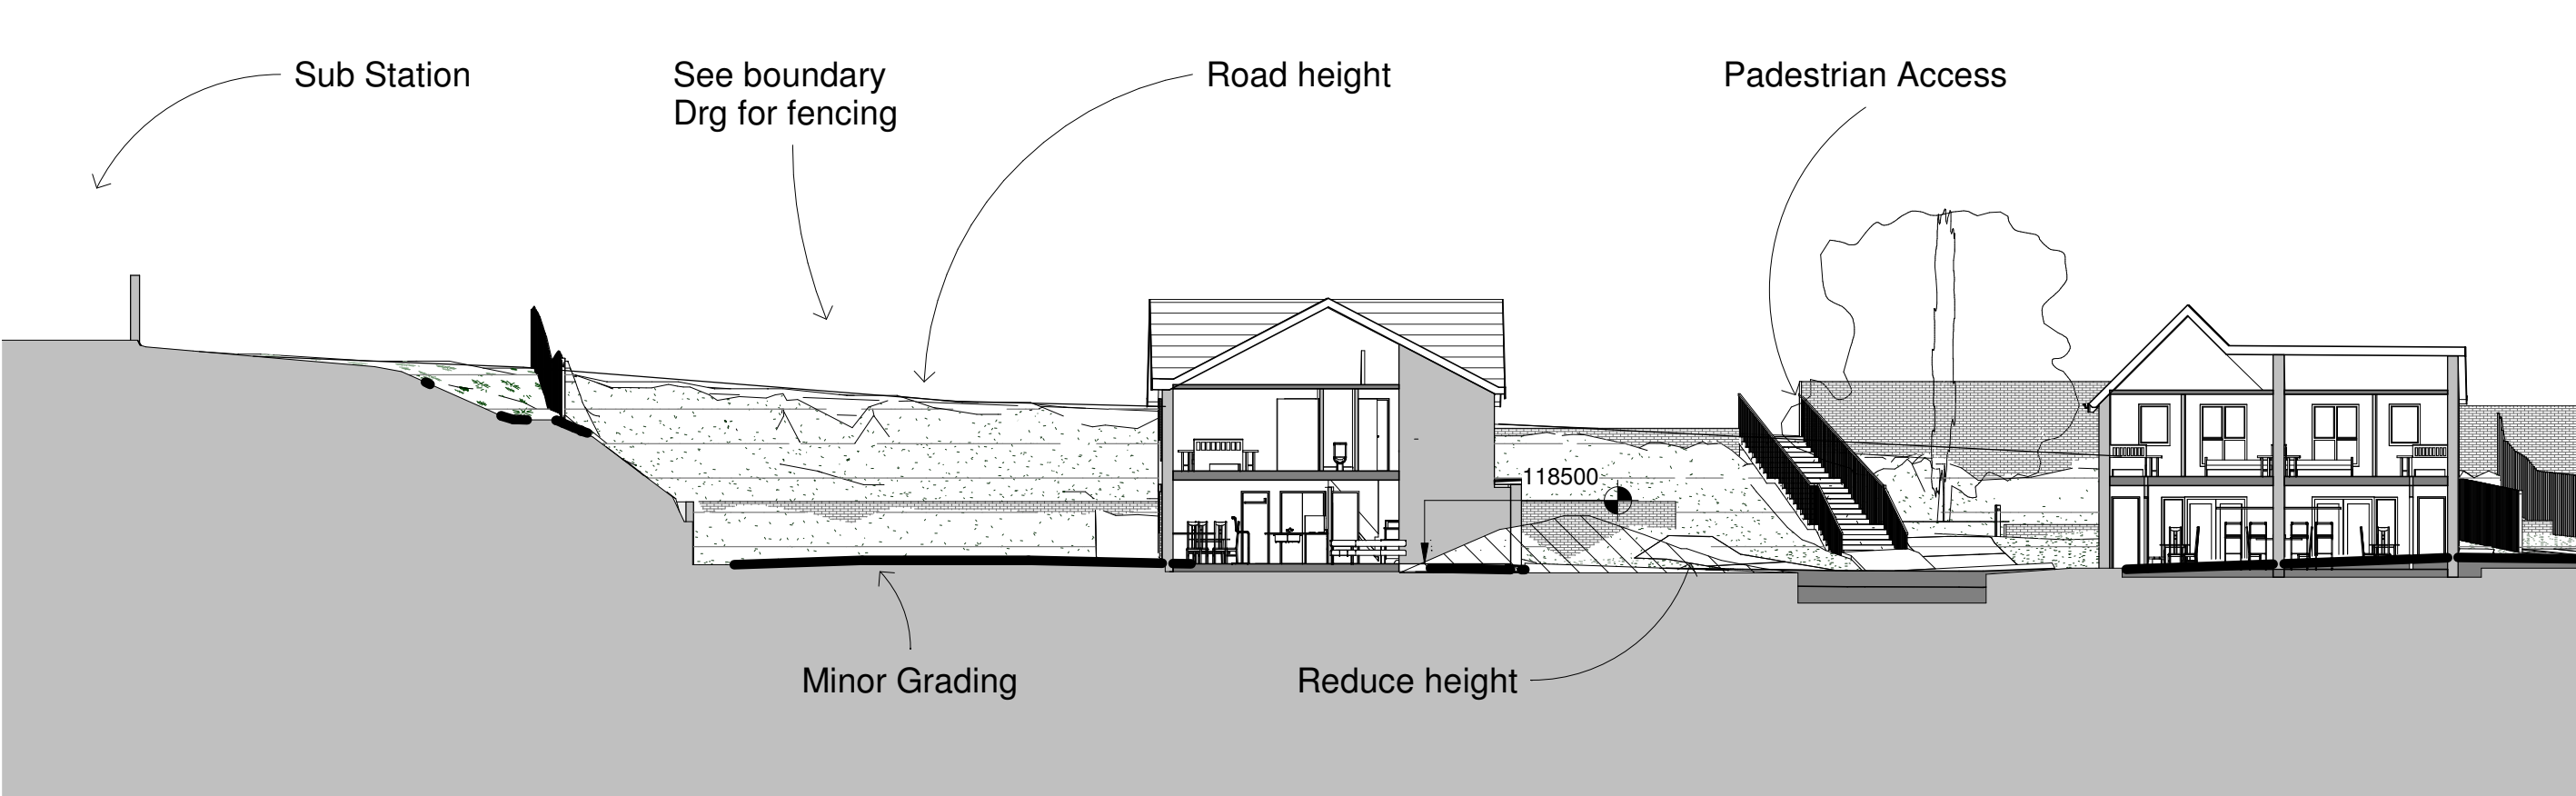

Section to Sub Station Proposed
1 : 200



Section to Sub and Bury Road Proposed
1 : 200

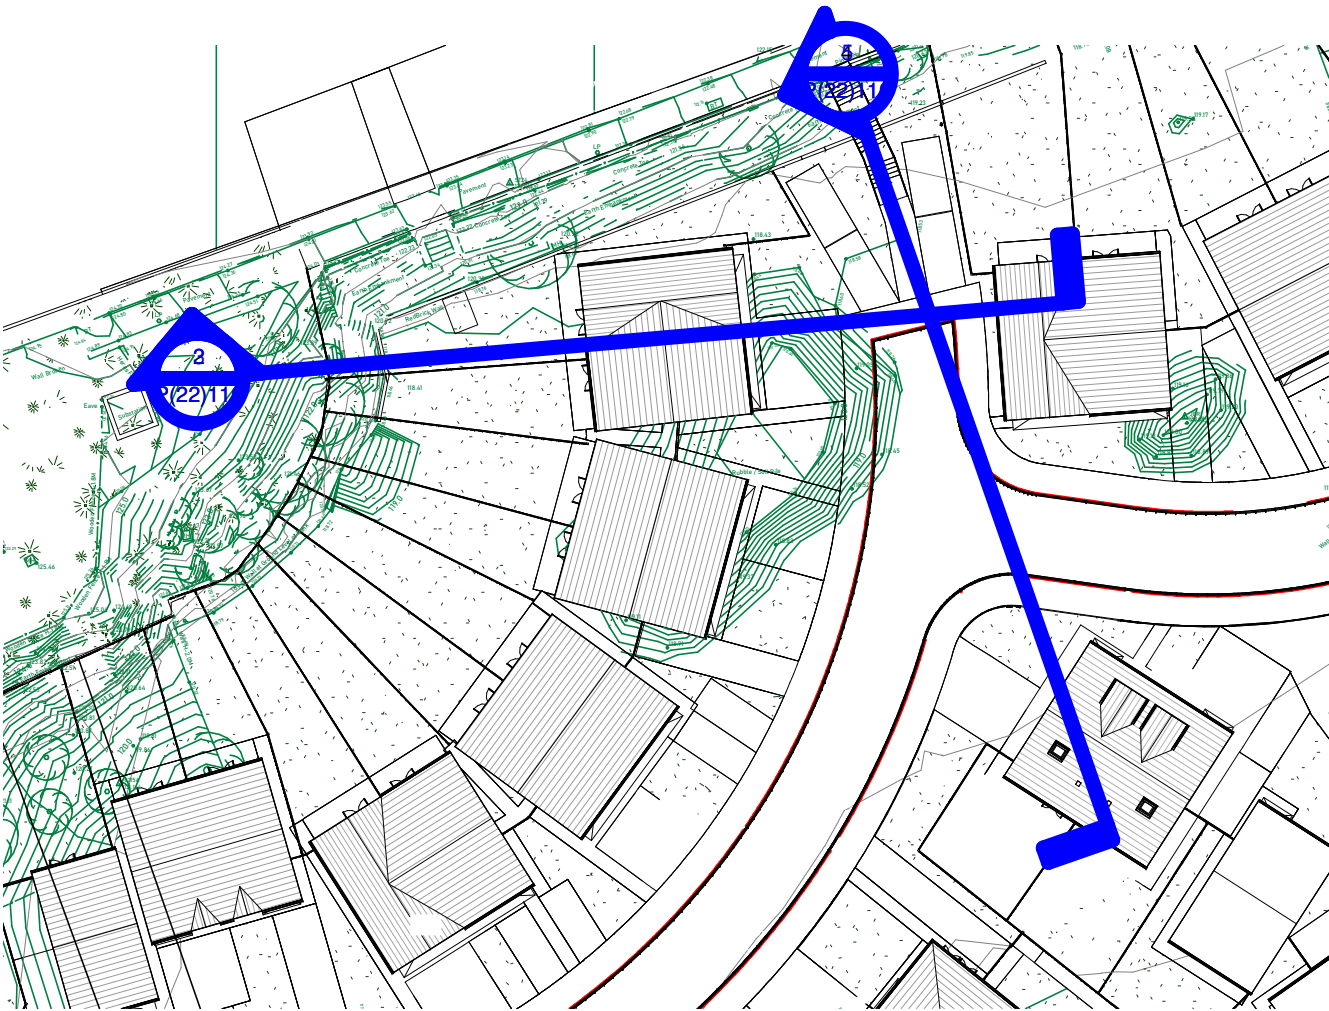

Site Sections near Sub Station
1 : 500

nicol thomas

Rev	Date	Description

nicol thomas
architects project managers construction cost consultants CDM co-ordinators
Registered in England and Wales. Reg No. 2140639
Quality Assured to BS ENISO 9001:1994 Certificate Number GB 4723
Heyside House, Blackshaw Lane, Heyside, Royton, Oldham OL2 6NS
t: 01706 290088 f: 01707 290099 e: oldham@nicolthomas.com
Also at Birmingham (Registered office)

Do not scale from this drawing. All dimensions must be checked and verified before preparing drawings or commencing works. This drawing and design is the copyright of Nicol Thomas Ltd and may not be reproduced in any form whatsoever without their prior express written consent.

Client	Hallmark Developments		
Job	Oakenrod, Rochdale		
Drawing title Sections Near Sub Station			
Project number	M4832	P(22)110	Rev
Scale	As indicated	@ A1	
Date	27/04/22		
Drawn by	AS	Checked by	GRF