

PROJECT

REMOVE EXISTING FRONT DORMER
AND EXTEND MAIN WALLS, PROVIDE
NEW ROOF OVER ALTERED FRONT
ELEVATION INCLUDING NEW MONO
PITCHED ROOF OVER STUDY / PORCH.

DRAWING TITLE

LOCATION PLAN.

CLIENT

MR. A. QUYYOM.

ADDRESS

105, HEIGHTS AVE,
ROCHDALE.

SCALE



SCALE 1:1250@A4

DATE

NOV 2022.

DRAWING No

CL 11225791/14.

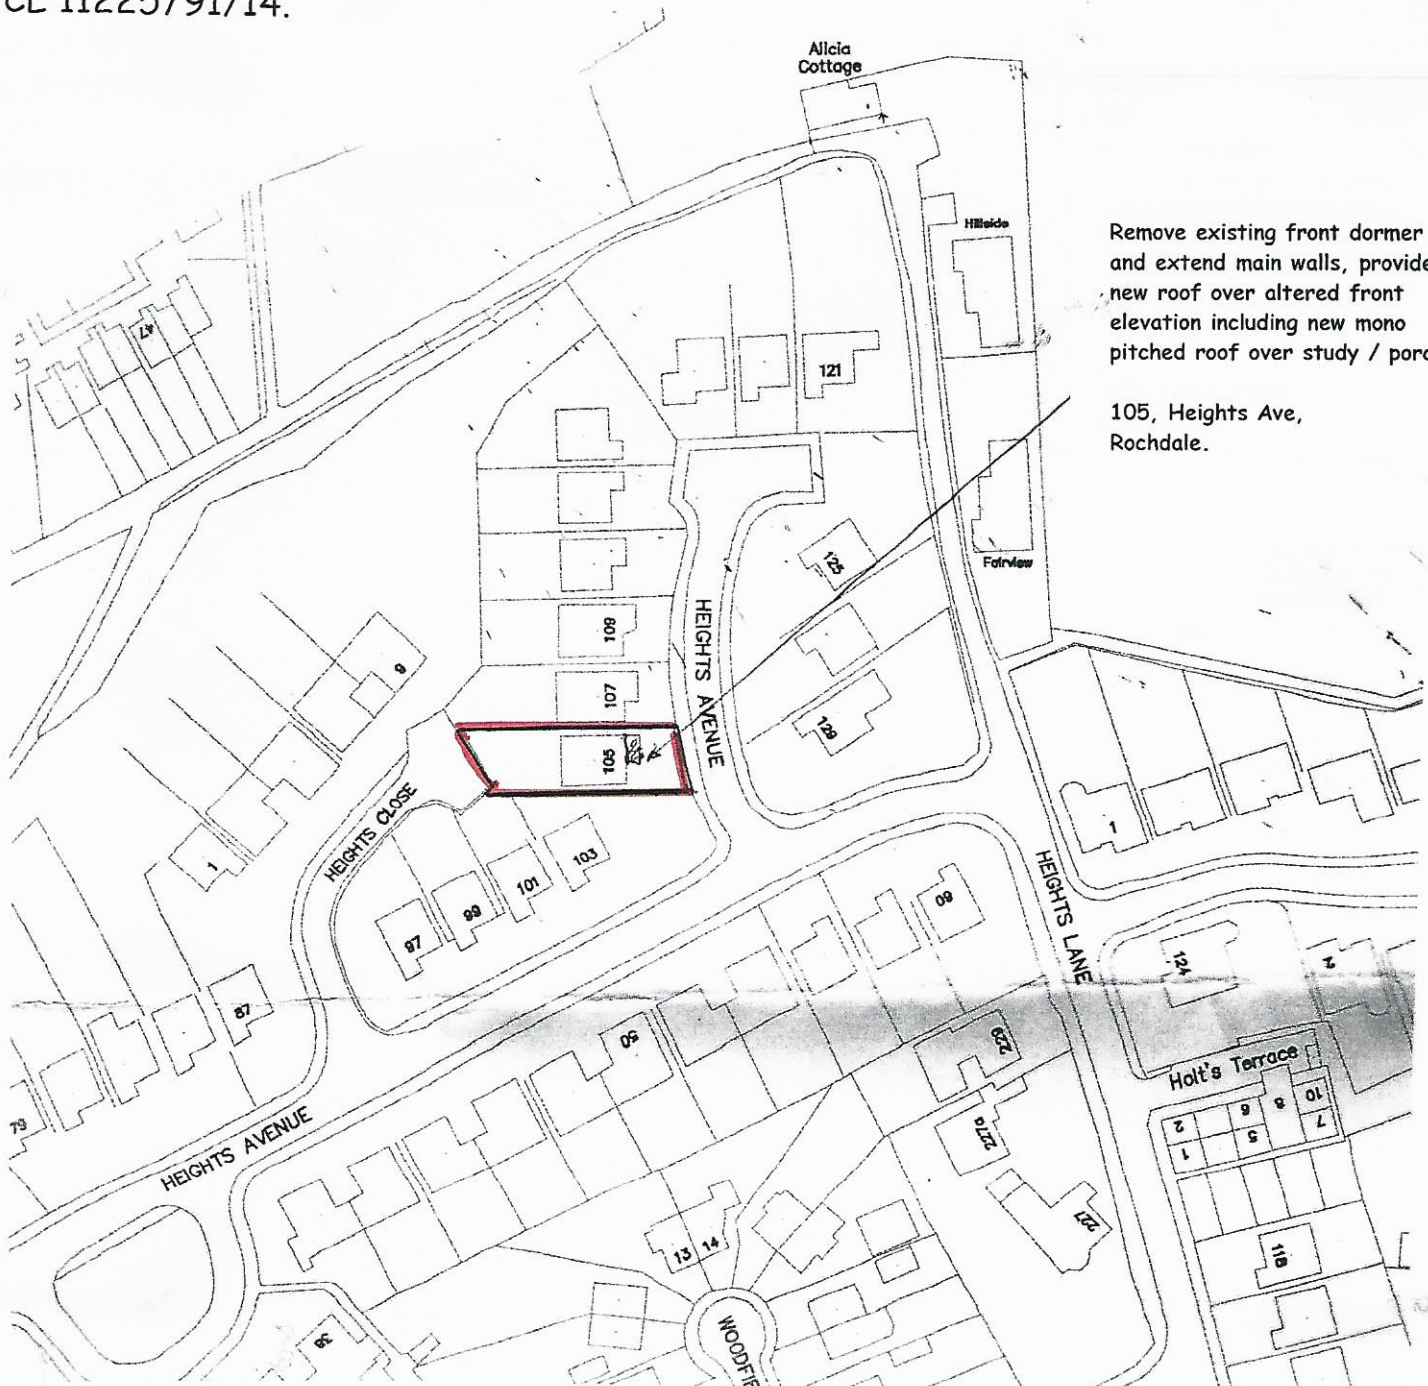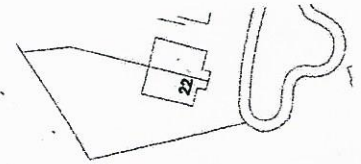

Remove existing front dormer
and extend main walls, provide
new roof over altered front
elevation including new mono
pitched roof over study / porch

105, Heights Ave,
Rochdale.