





AS PROPOSED NORTH ELEVATION

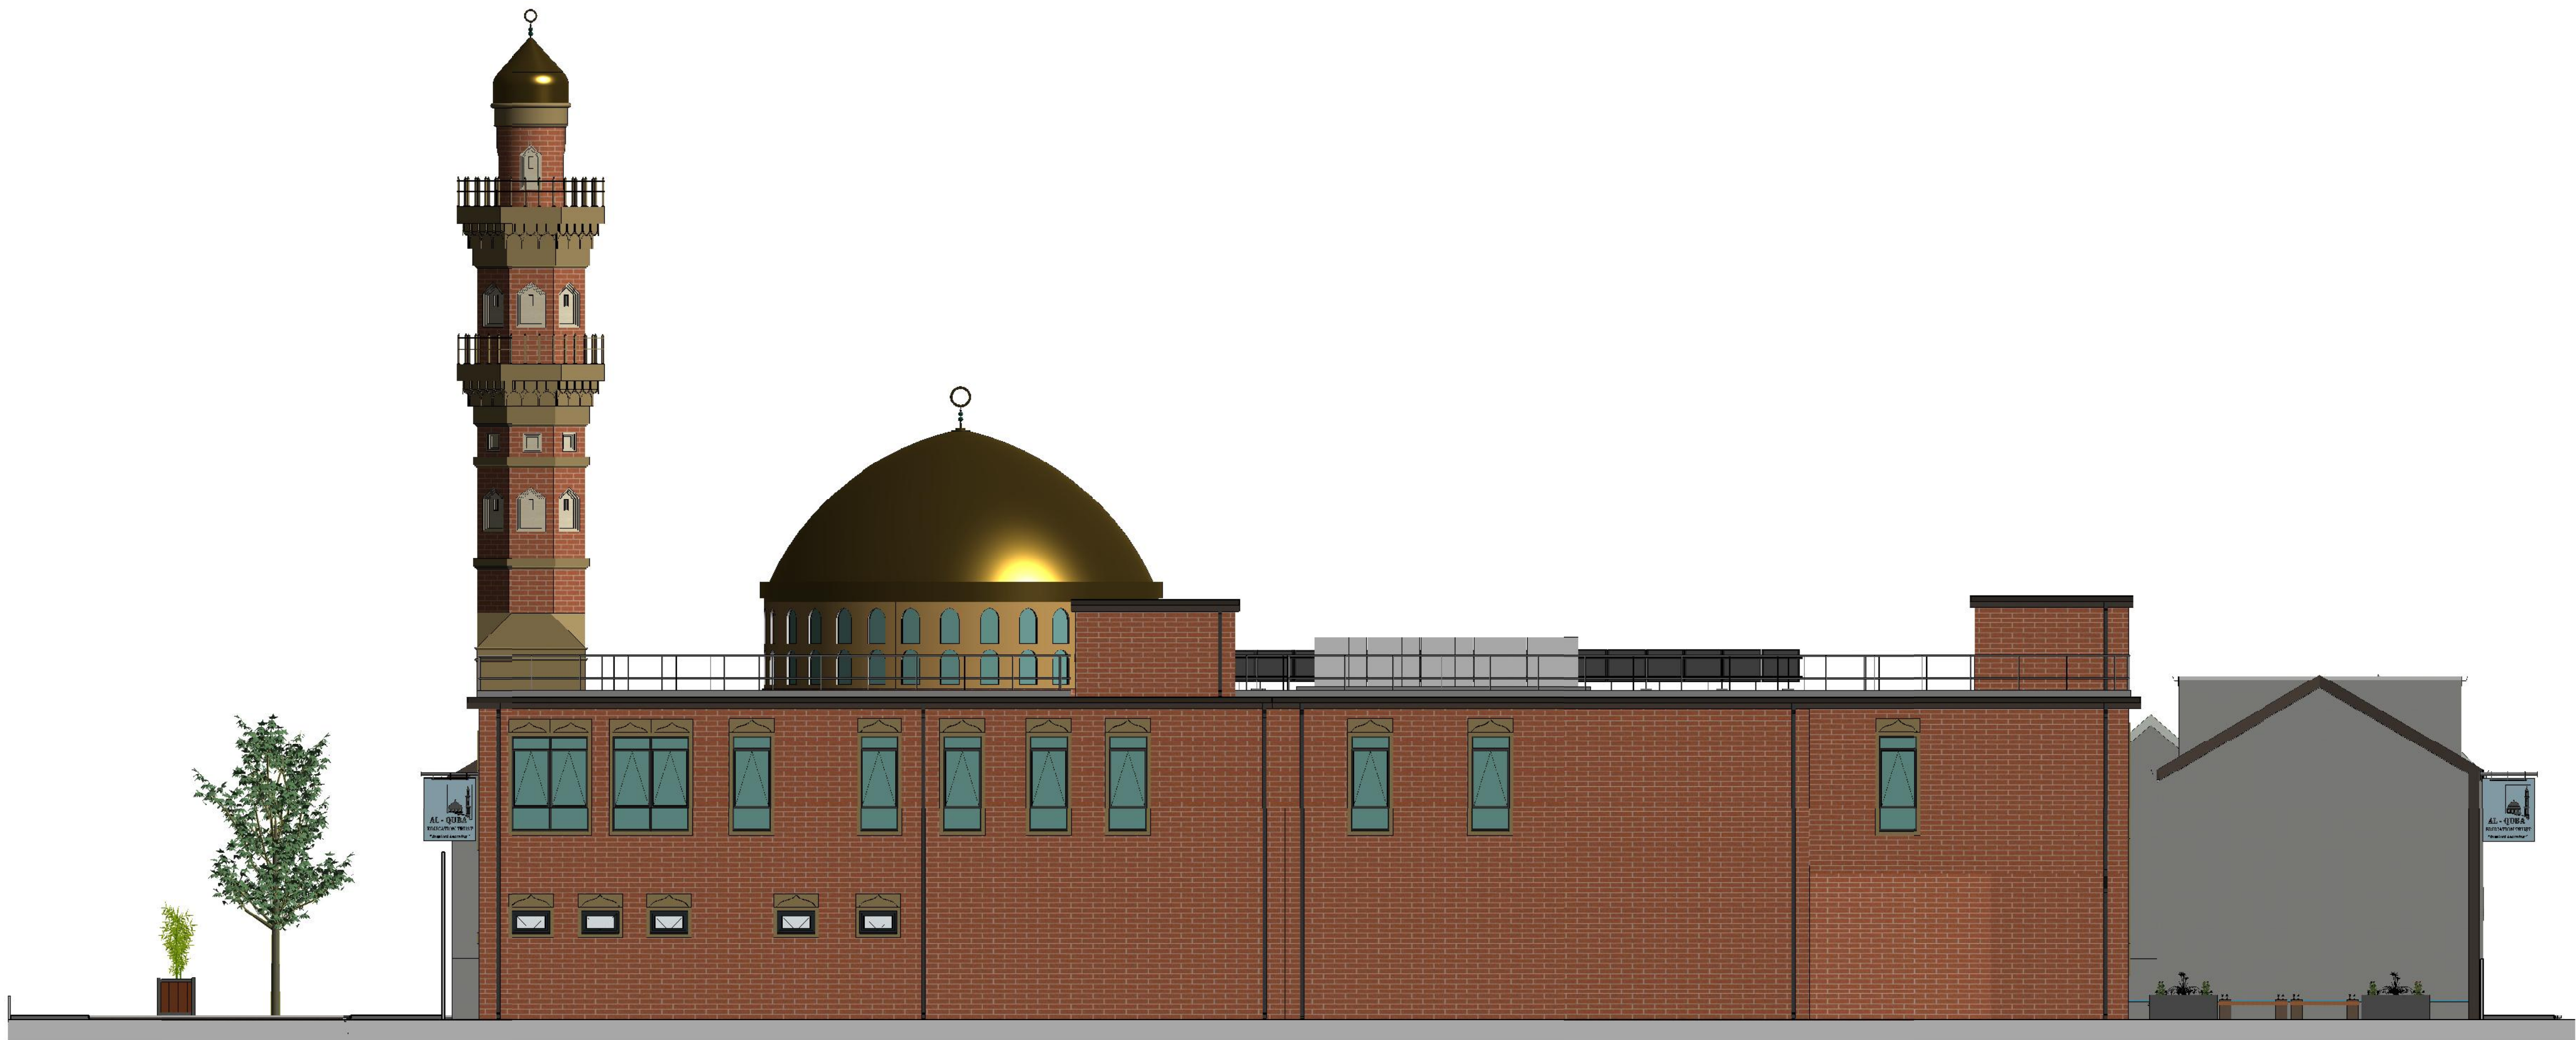

AS PROPOSED EAST ELEVATION 'A'

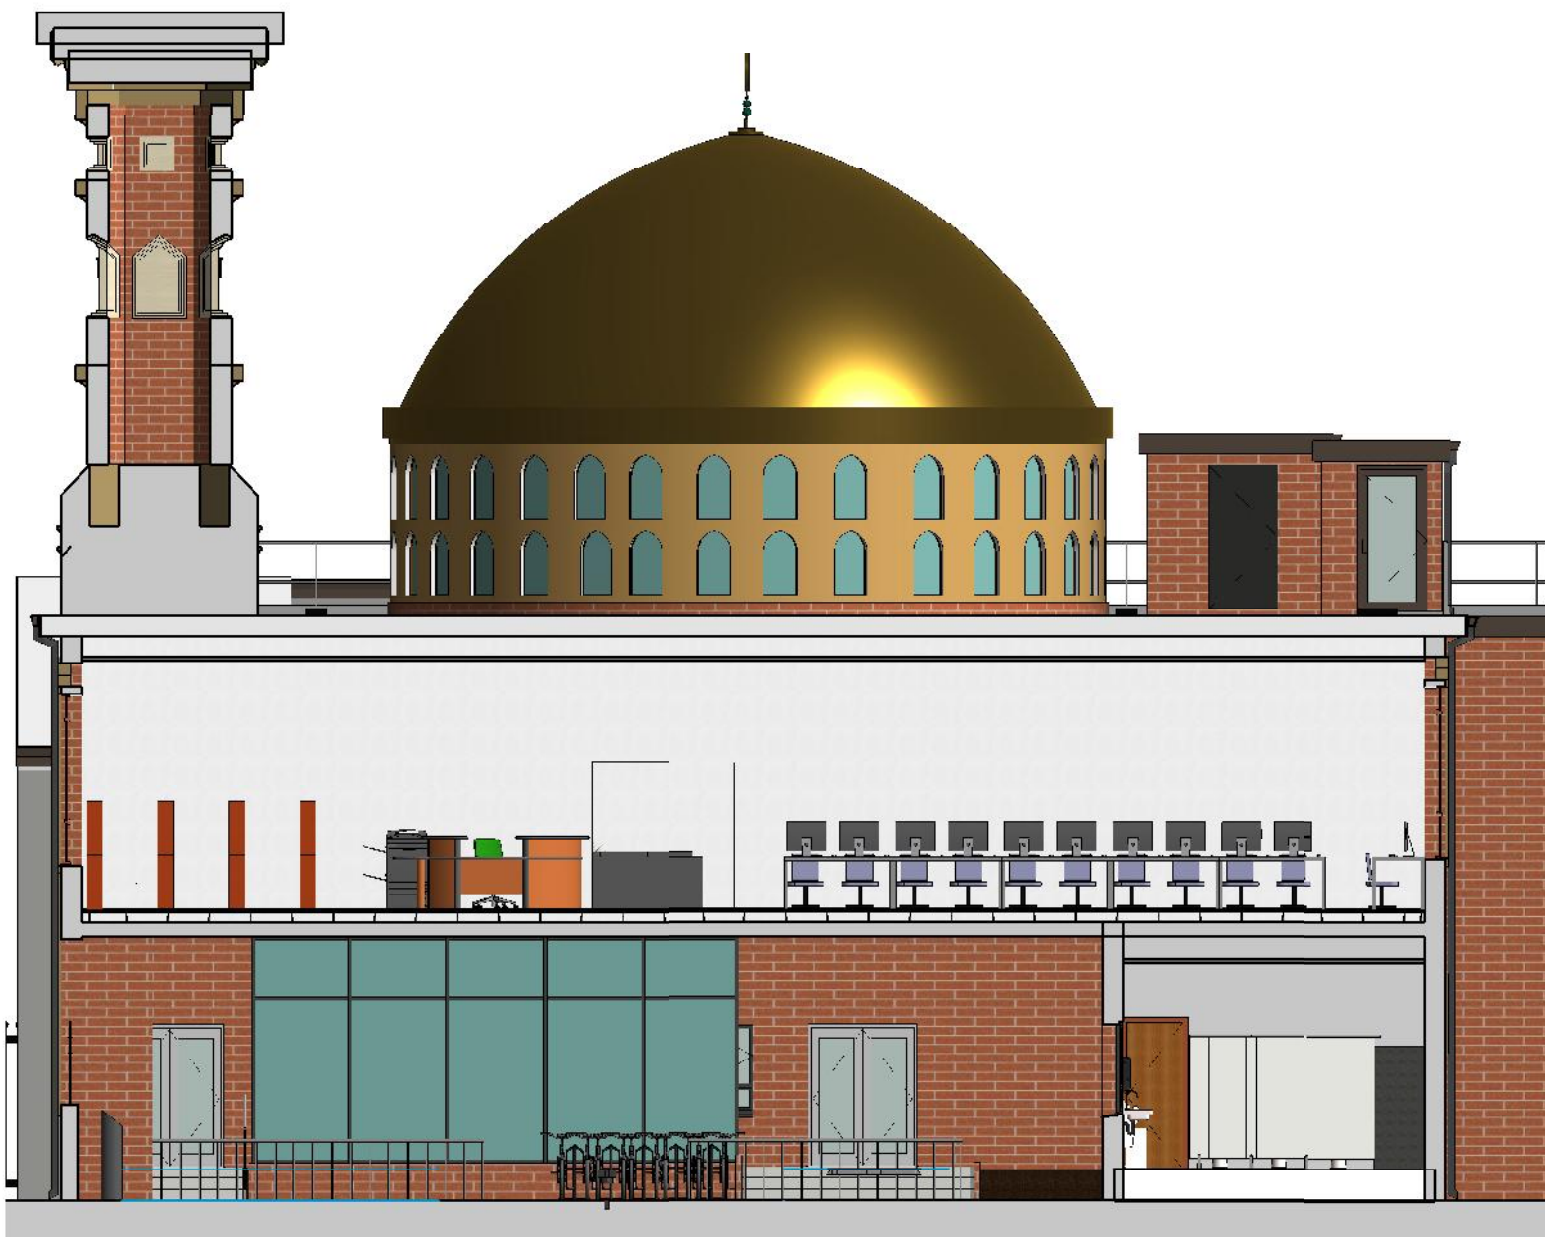

AS PROPOSED EAST ELEVATION 'B'