



innovate
signs

+ implementing
your brand

15 Barnes Wallis Rd, Fareham
Hampshire PO15 5TT

Tel: 023 8023 2311
Web: www.innovatesigns.co.uk
Email: info@innovatesigns.co.uk

Client	One Stop Stores			Title	Proposal	Rev	Date	Description	Drw By
Site Name	Castleton, Rochdale			Date	31/10/2024	A	30/05/24	Initial visual	SB
Job No.	-	Epos Code	6747	Drawn	SB / IR	B	07/06/24	Update - Fascia / Images / Floorplan	IR
Proj Type	Franchise			Approved	--/--/--	--	C	31/10/24	Update - Plannning Comments
PM	GP	Designer	-	Drwg No.	C	-	-	-	--

This drawing is for approval purposes.
Please check all details noted on the drawing including spelling, and provide written confirmation of your approval to an **Innovate Signs Project Manager**. Once approved production will commence based on the approved drawing. Any changes made after production has begun will incur an additional cost.




[SUBJECT TO SURVEY]

size: 940mm x 560mm x 3mm

A. size: 1291mm x 1846mm
B. size: 901mm x 1751mm
C. size: 1311mm x 1846mm
D. size: 1411mm x 1866mm

size: to suit area

Projecting sign
mounted to fascia,
internal packer
required

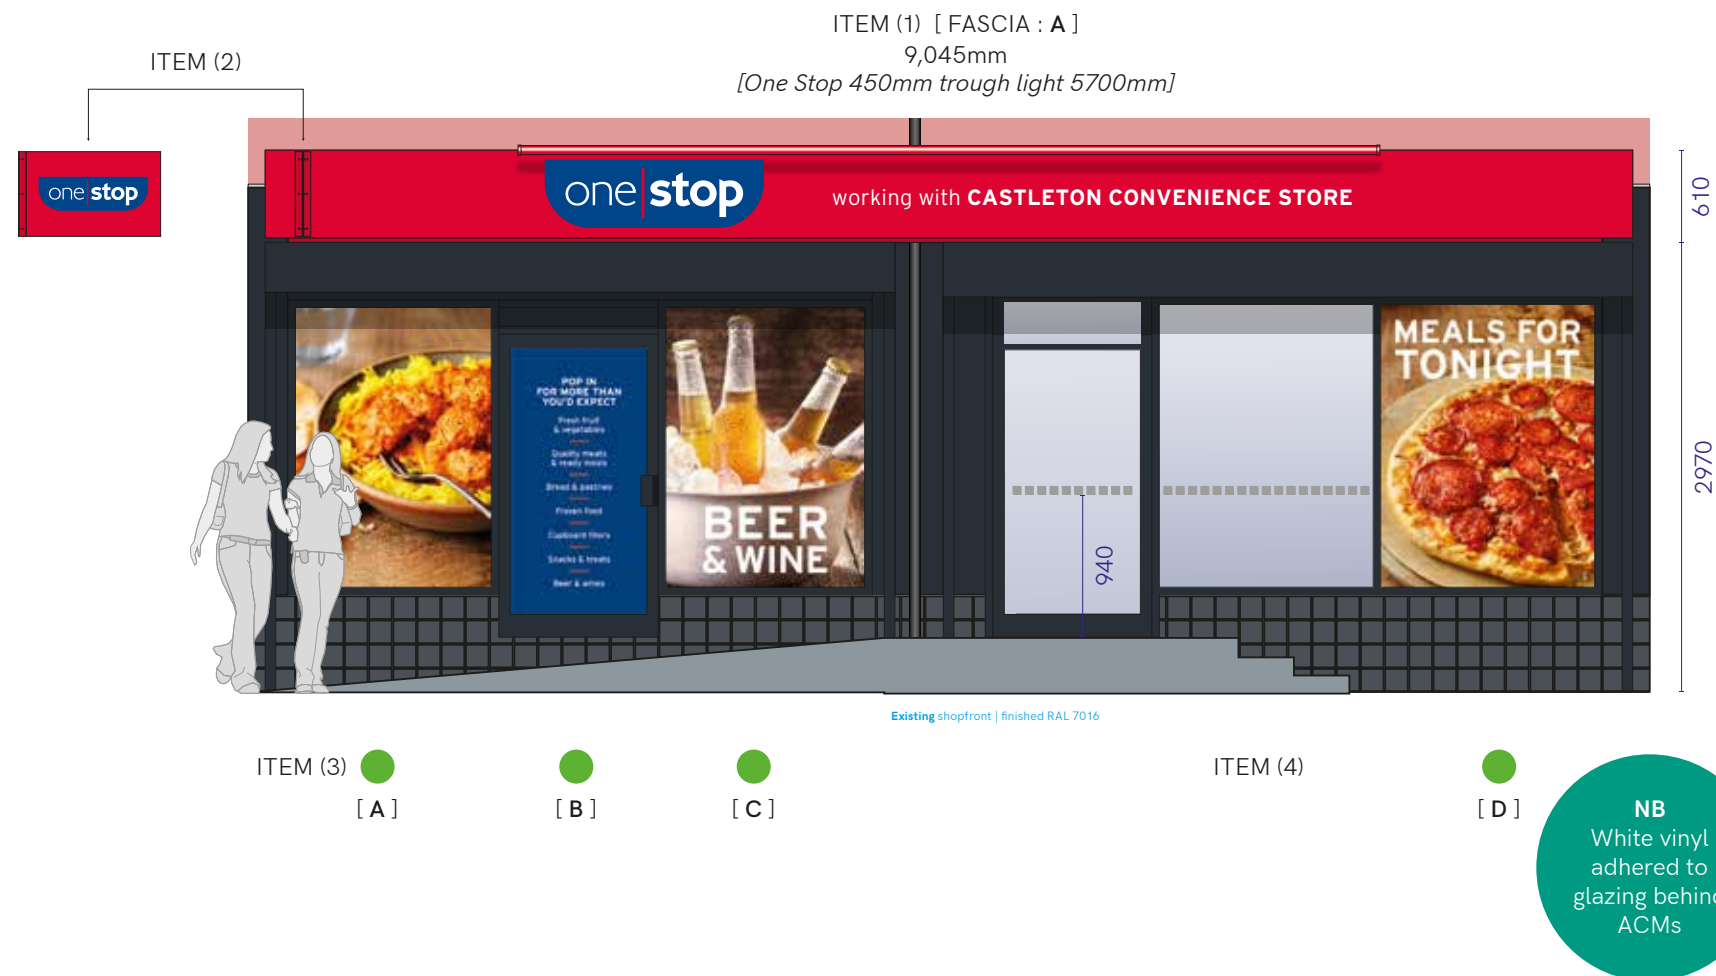

0 1m 2m 3m 4m 5m

KEY: ACM [Aluminium Composite Panel] ACM/VW F/ACM Window Vinyl - [External] Window Vinyl - [Internal]

Client	One Stop Stores			Title	Proposal	Rev	Date	Description	Drw By	
Site Name	Castleton, Rochdale			Date	31/10/2024	A	30/05/24	Initial visual	SB	
Job No.	-	Epos Code	6747	Drawn	SB / IR	B	07/06/24	Update - Fascia / Images / Floorplan	IR	
Proj Type	Franchise			Approved	--/--/--	--	C	31/10/24	Update - Planning Comments	IR
PM	GP	Designer	-	Drwg No.	C	-	-	-	--	

610mm O/A

580mm FACE

30mm

10

450mm
[ONE STOP POD]

55

5

Ecolux Mini trough light
with 'T' brackets finished
red RAL 3020 30% gloss

Mill finish aluminium angle
- 50x50x3mm

Working with... [gloss white]
vinyl adhered to face

5mm blue acrylic one|stop pod
white vinyl logo applied to face,
logo stood of fascia via 10mm
clear acrylic split battens

Vertical ACM straps

Folded 3mm Dibond panels
(traffic red matt) with 55mm returns

Fixings finished to match panels

scale 1:4 @ A3



FASCIAS
[Non-illuminated]

TYPE **C** [55]

 working with **CASTLETON CONVENIENCE STORE**



**innovate
signs** + **implementing
your brand**

Tel: 023 8023 2311
Web: www.innovatesigns.co.uk
Email: info@innovatesigns.co.uk

Client	One Stop Stores			Title	Proposal	Rev	Date	Description	Drw By	
Site Name	Castleton, Rochdale			Date	31/10/2024	A	30/05/24	Initial visual	SB	
Job No.	-	Epos Code	6747	Drawn	SB / IR	B	07/06/24	Update - Fascia / Images / Floorplan	IR	
Proj Type	Franchise			Approved	--/--/--	--	C	31/10/24	Update - Planning Comments	IR
PM	GP	Designer	-	Drwg No.	C	-	-	-	--	

This drawing is for approval purposes.

Please check all details noted on the drawing including spelling, and provide written confirmation of your approval to an **Innovate Signs Project Manager**. Once approved production will commence based on the approved drawing. Any changes made after production has begun will incur an additional cost.



NB
Projecting sign
mounted to fascia,
internal packer
required



Scale 1:10 @ A3



NB
Projecting sign
mounted to fascia,
internal packer
required



+ implementing your brand

15 Barnes Wallis Rd, Fareham
Hampshire PO15 5TT

Tel: 023 8023 2311
Web: www.innovatesigns.co.uk
Email: info@innovatesigns.co.uk



Client	One Stop Stores			Title	Proposal		Rev	Date	Description	Drw By
Site Name	Castleton, Rochdale			Date	31/10/2024		A	30/05/24	Initial visual	SB
Job No.	-	Epos Code	6747	Drawn	SB / IR		B	07/06/24	Update - Fascia / Images / Floorplan	IR
Proj Type	Franchise			Approved	--/--/--	--	C	31/10/24	Update - Plannning Comments	IR
PM	GP	Designer	-	Drwg No.	C		-	-	-	--

This drawing is for approval purposes.

Please check all details noted on the drawing including spelling, and provide written confirmation of your approval to an **Innovate Signs Project Manager**. Once approved production will commence based on the approved drawing. Any changes made after production has begun will incur an additional cost.





One Stop Stores Ltd : 760 - 762 Manchester Rd, Rochdale OL11 3AW

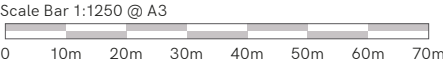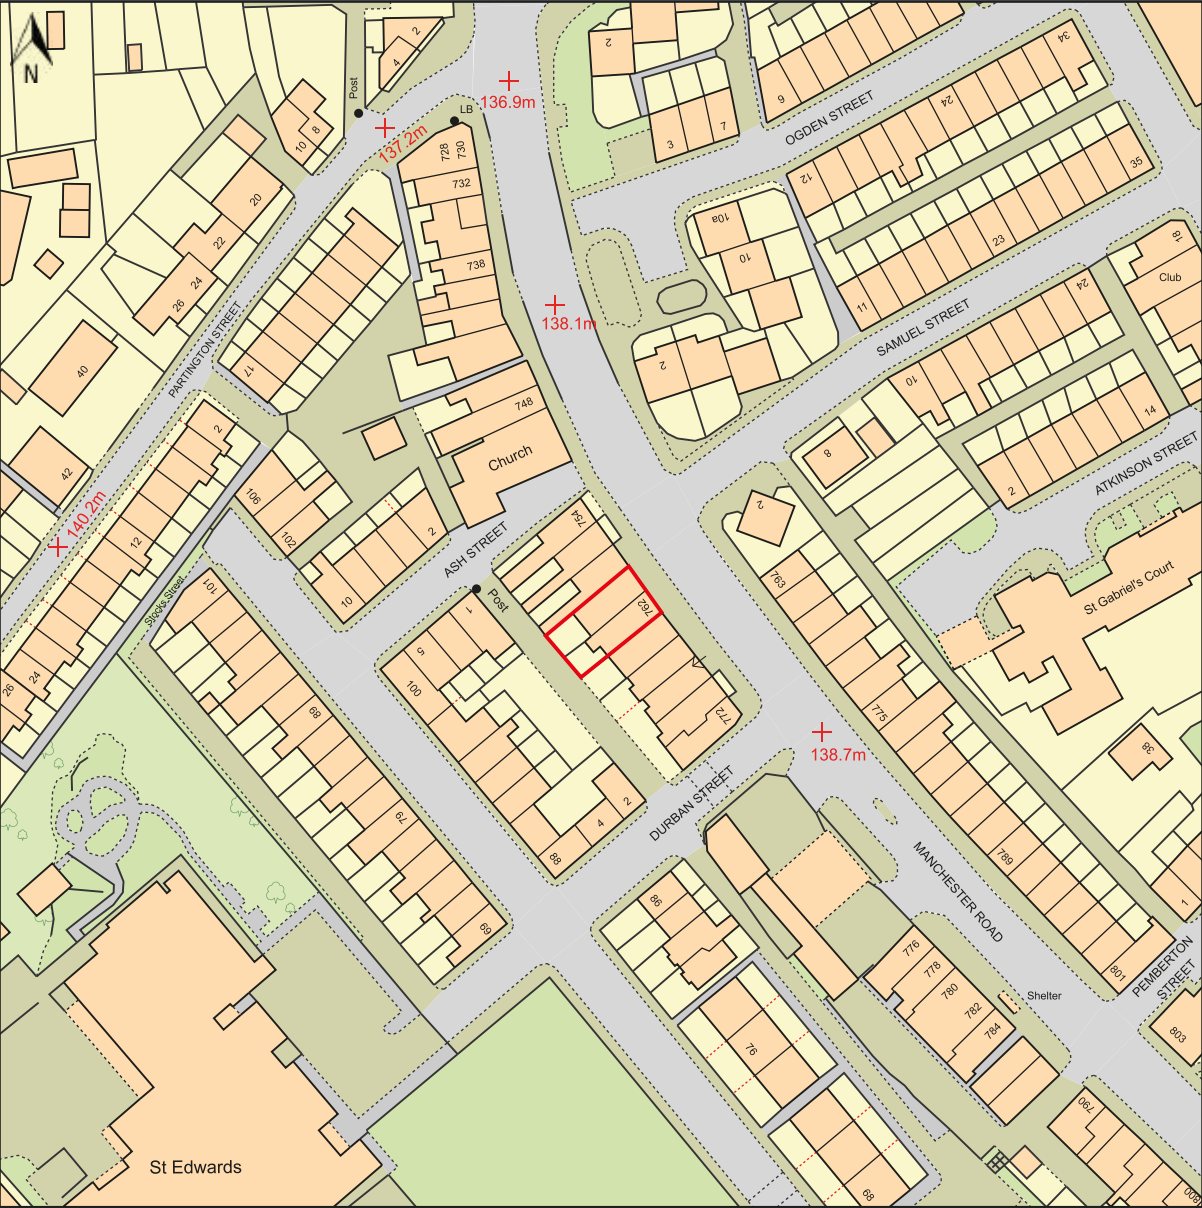

This Plan includes the following Licensed Data: OS MasterMap Colour PDF Location Plan by the Ordnance Survey National Geographic Database and incorporating surveyed revision available at the date of production. Reproduction in whole or in part is prohibited without the prior permission of Ordnance Survey. The representation of a road, track or path is no evidence of a right of way. The representation of features, as lines is no evidence of a property boundary. © Crown copyright and database rights, 2022. Ordnance Survey - 0100031673

OS_MasterMap_Colour_A4_1_1_250_4ha_PDF_Location_Plan_902155_1148956

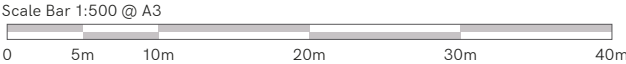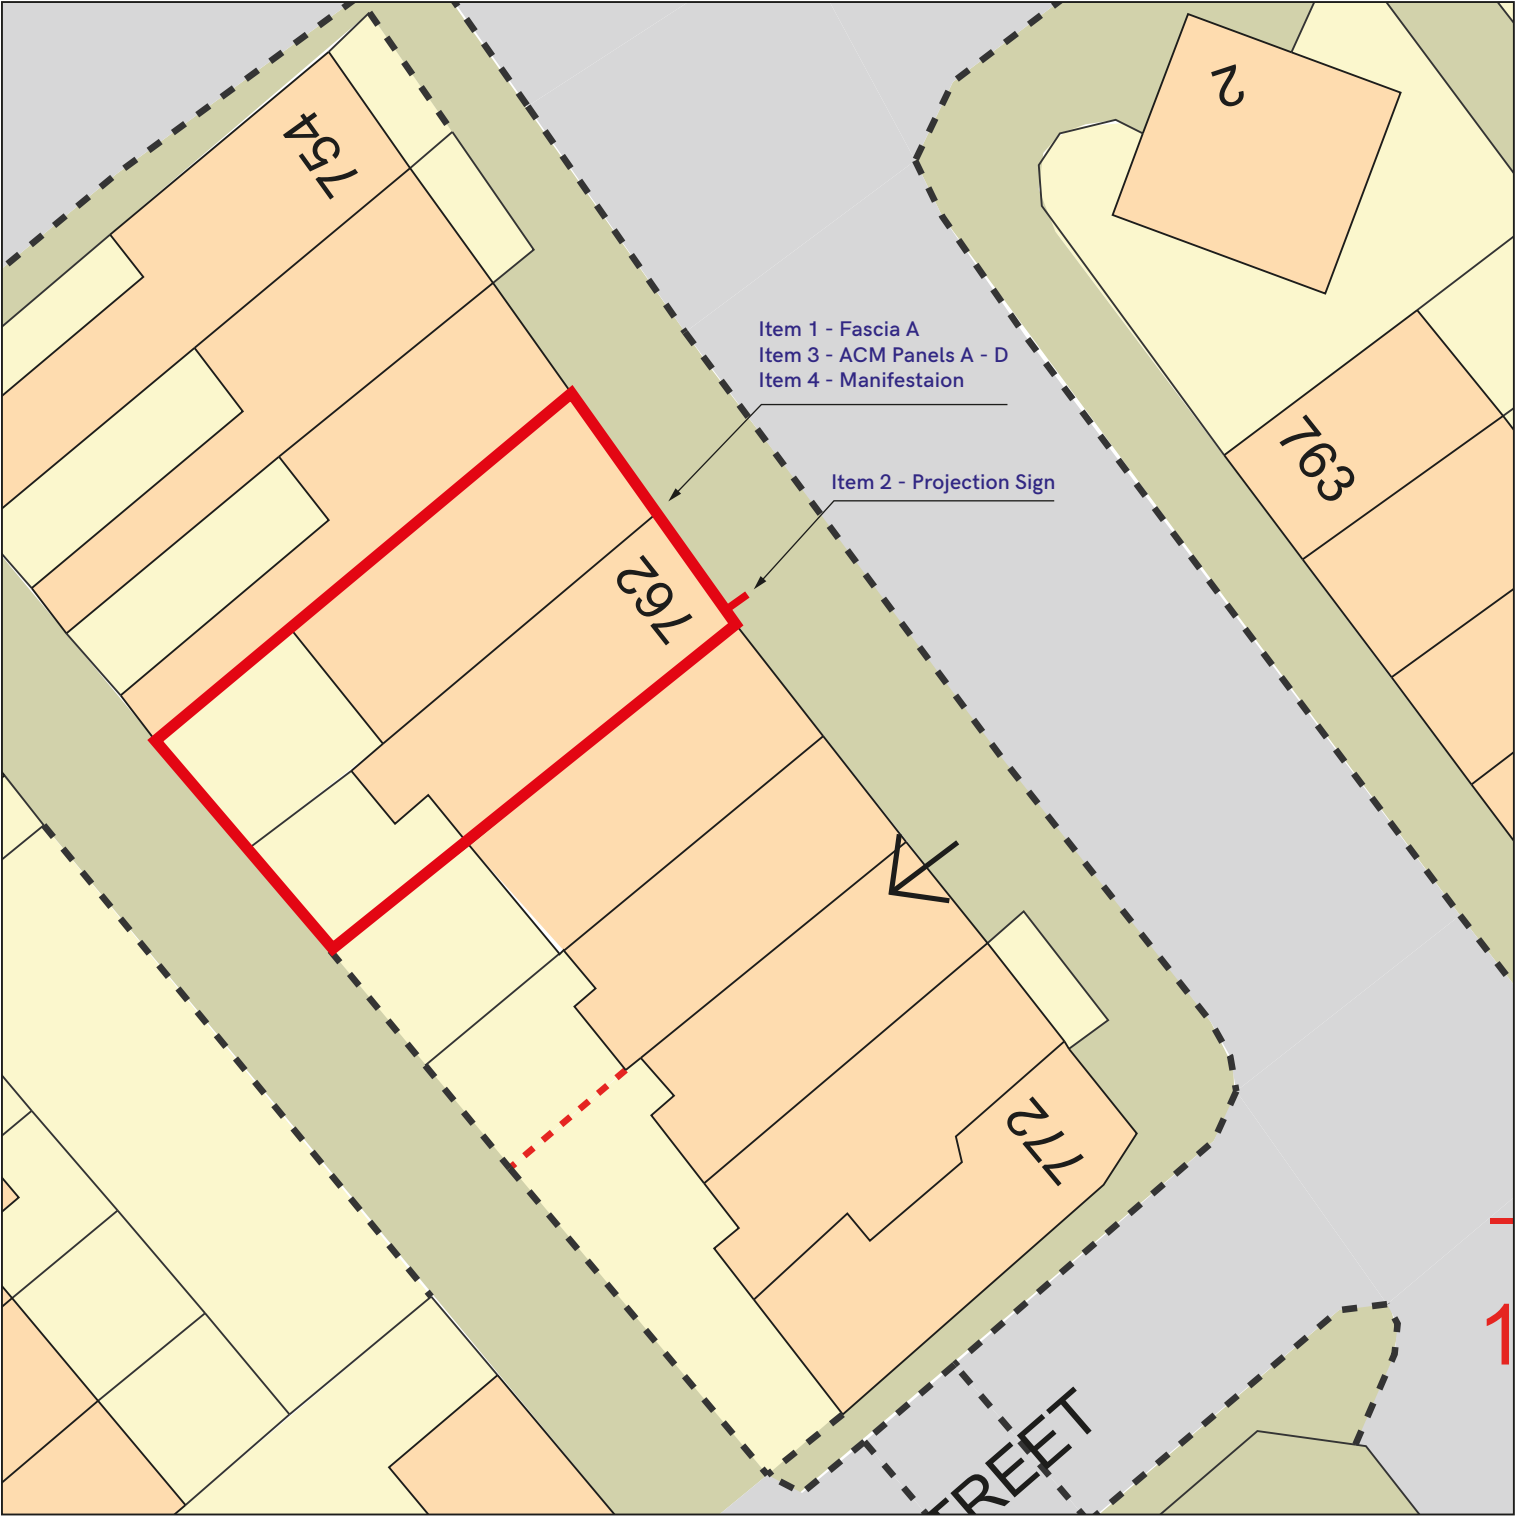

15 Barnes Wallis Rd, Fareham
Hampshire PO15 5TT

Tel: 023 8023 2311
Web: www.innovatesigns.co.uk
Email: info@innovatesigns.co.uk

Client	One Stop Stores			Title	Proposal	Rev	Date	Description	Drw By
Site Name	Castleton, Rochdale			Date	31/10/2024	A	30/05/24	Initial visual	SB
Job No.	-	Epos Code	6747	Drawn	SB / IR	B	07/06/24	Update - Fascia / Images / Floorplan	IR
Proj Type	Franchise			Approved	--/--/--	--	C	31/10/24	Update - Plannning Comments
PM	GP	Designer	-	Drwg No.	C	-	-	-	--

This drawing is for approval purposes. Please check all details noted on the drawing including spelling, and provide written confirmation of your approval to an **Innovate Signs Project Manager**. Once approved production will commence based on the approved drawing. Any changes made after production has begun will incur an additional cost.