DO NOT SCALE

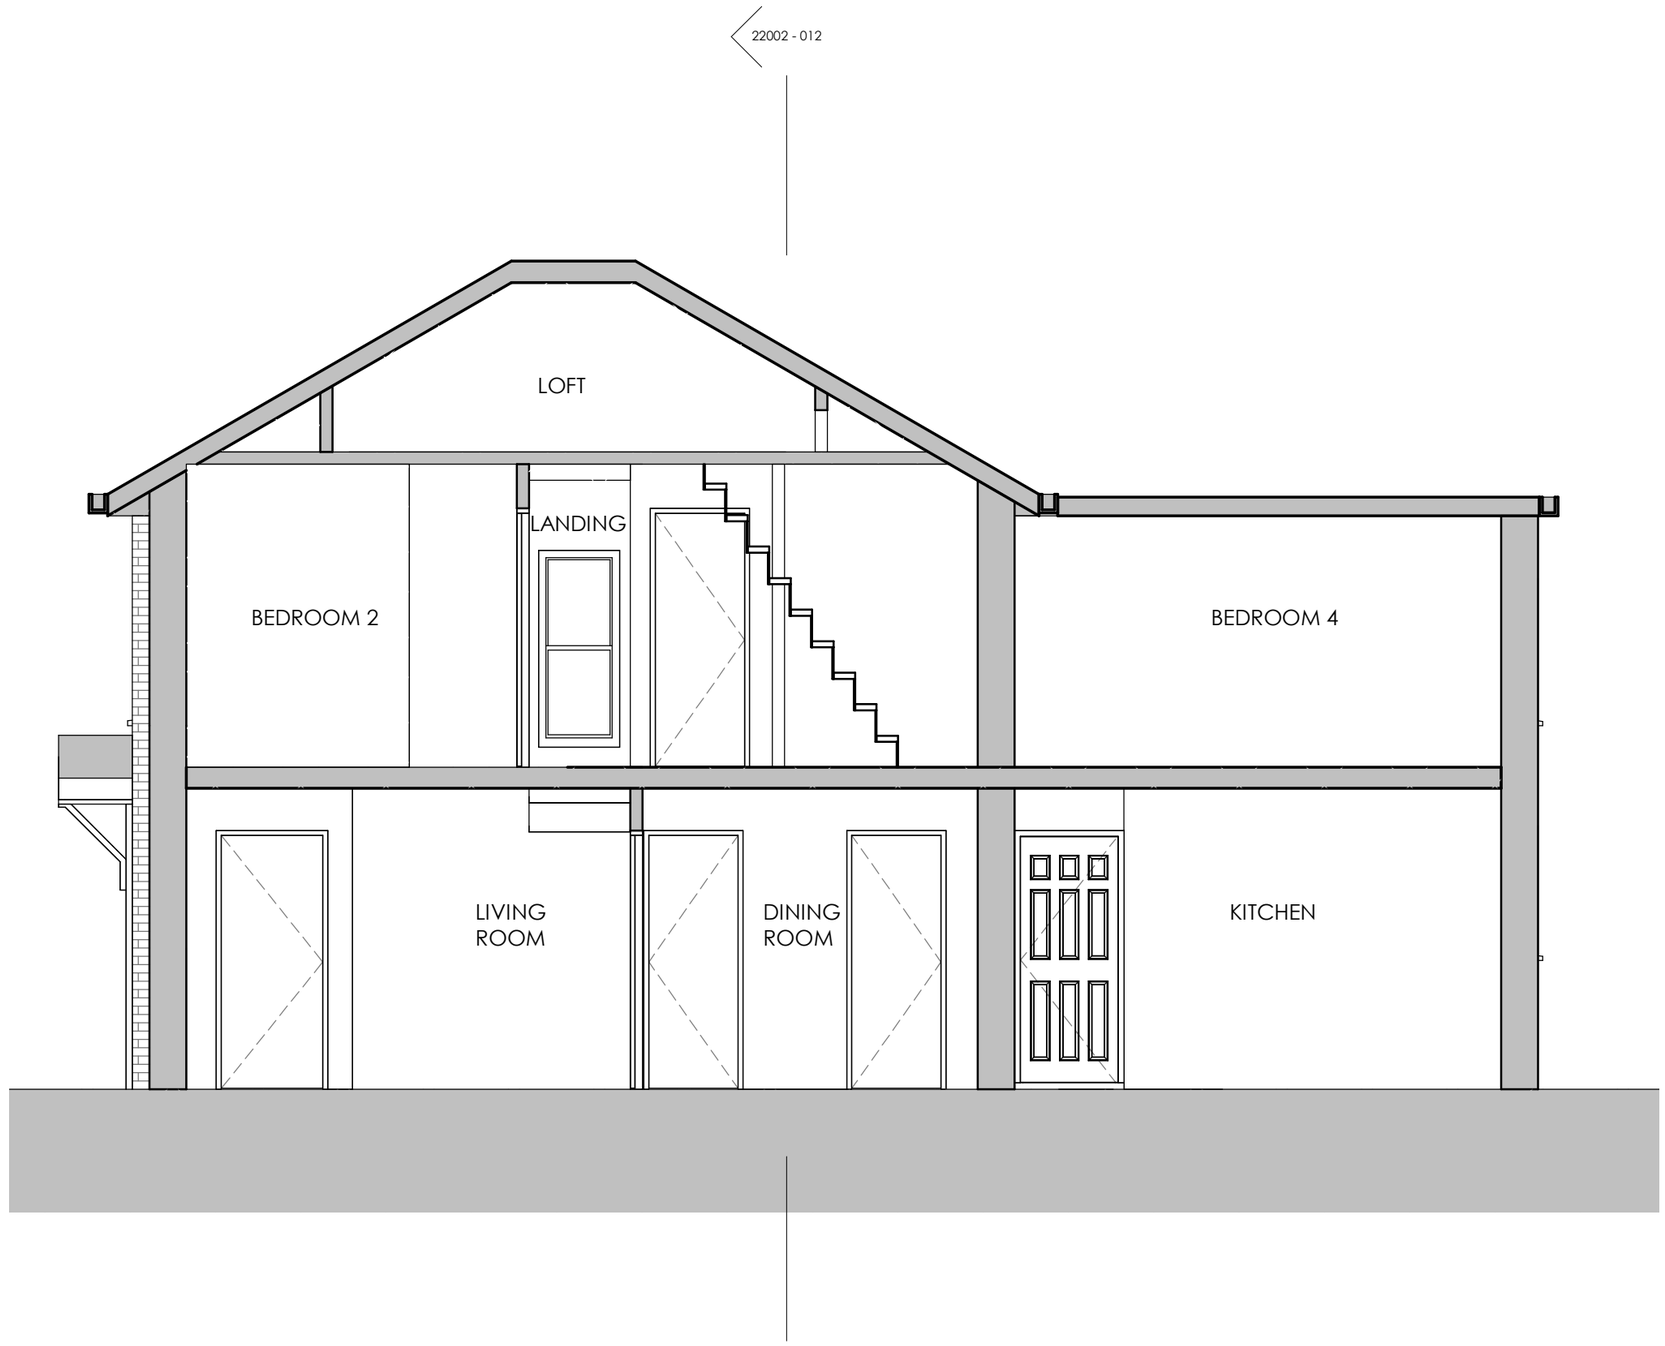

Drawings purpose only for discussion and planning application submission. Not to be used for any other formal or information submission, costing purposes or construction.

No.	Date	Description
-	25.03.22	First Issue

PURPOSE: PLANNING

CLIENT: JAHED AHMED

PROJECT: 164 Ings Lane

PROJECT NO: 22002

SHEET: Proposed Long Section

DRAWN: -

SCALE (@ A3): 1 : 50

DATE: 06.2021

DRAWING NO: 22002 - 013

REV: -