


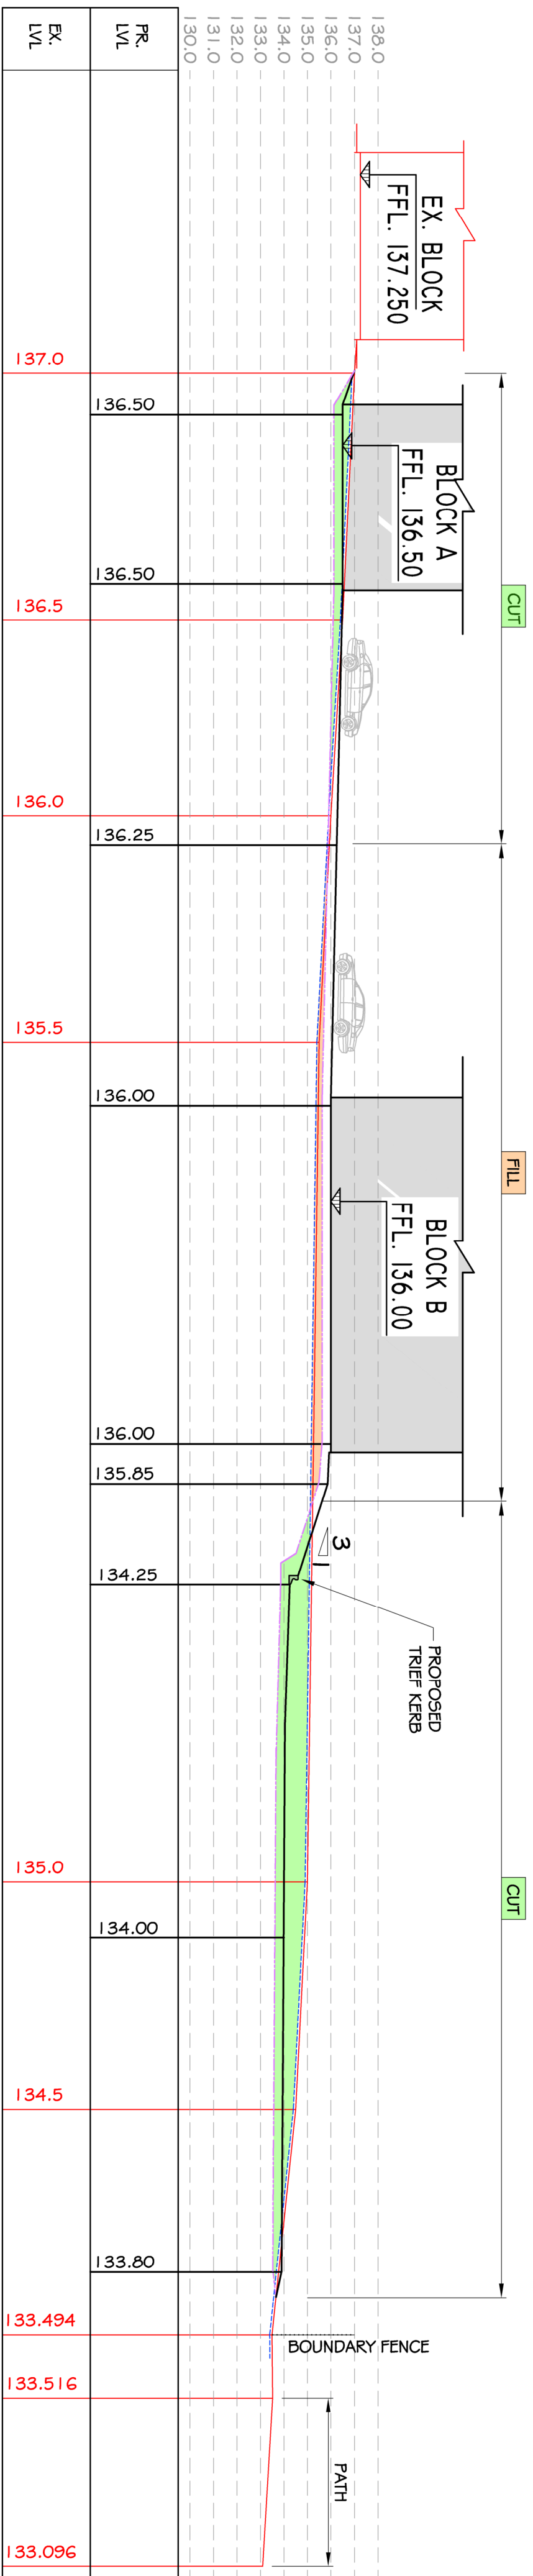

SECTION G - G 1:200

CUT & FILL LEGEND

- EXISTING LEVEL
- LEVEL AFTER SITE STRIP
- FORMATION LEVEL
- PROPOSED FINISHED LEVEL

FILL TOTAL FILL VOLUME (1,900 m³)

CUT TOTAL CUT VOLUME (1,450 m³)


NOTE

CUT AND FILL VOLUMES GIVEN ARE THE TOTAL VOLUMES, AND ARE APPROXIMATE ONLY.


THE VOLUMES DO NOT INCLUDE ANY EXCAVATIONS FOR THE DRAINAGE. THIS WOULD REQUIRE AN EXTRA 20% ADDING TO THE CUT VOLUME.

READ WITH PLAN, (DRG REF: 2023.110.001)


SECTIONS - SHEET 1 - (DRG. REF: 2023.110.002)

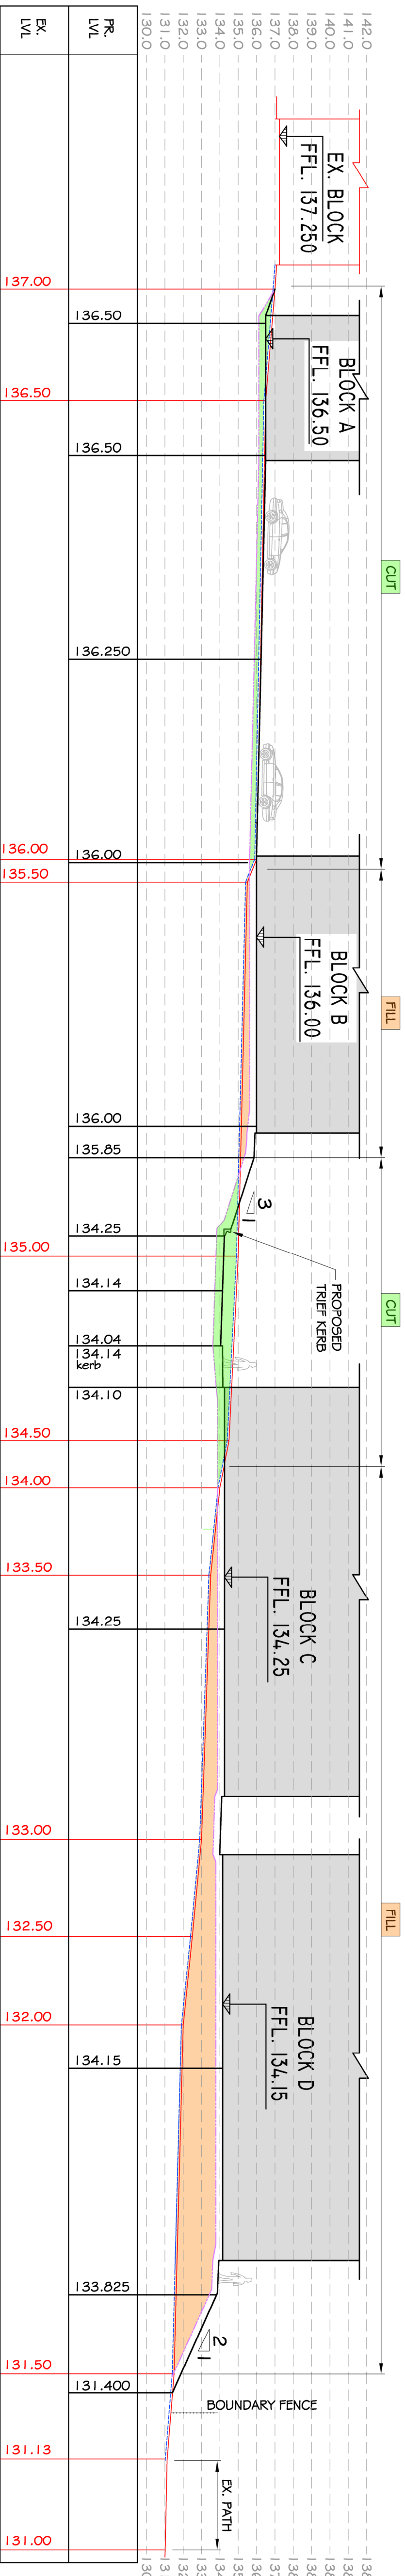


SECTION J - J 1:200

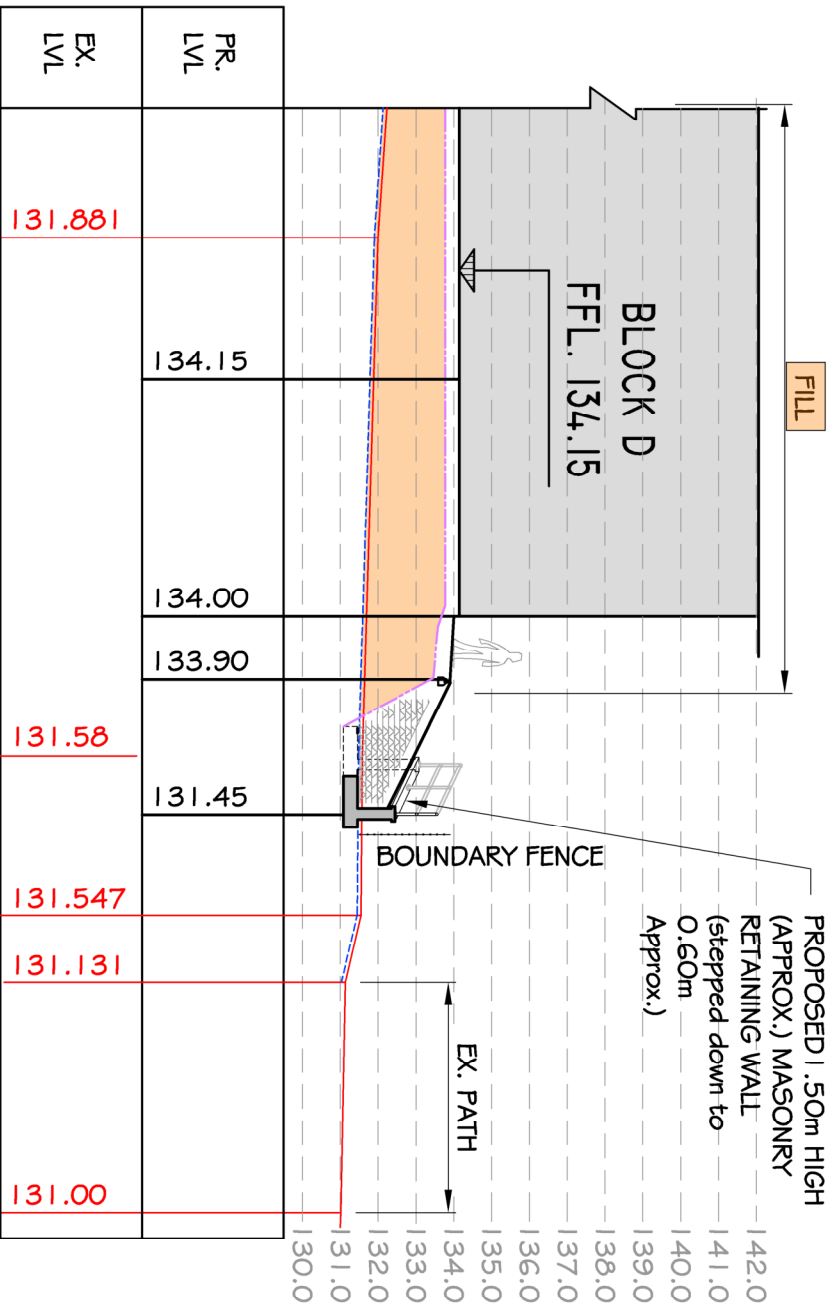


SECTION H - H 1:200

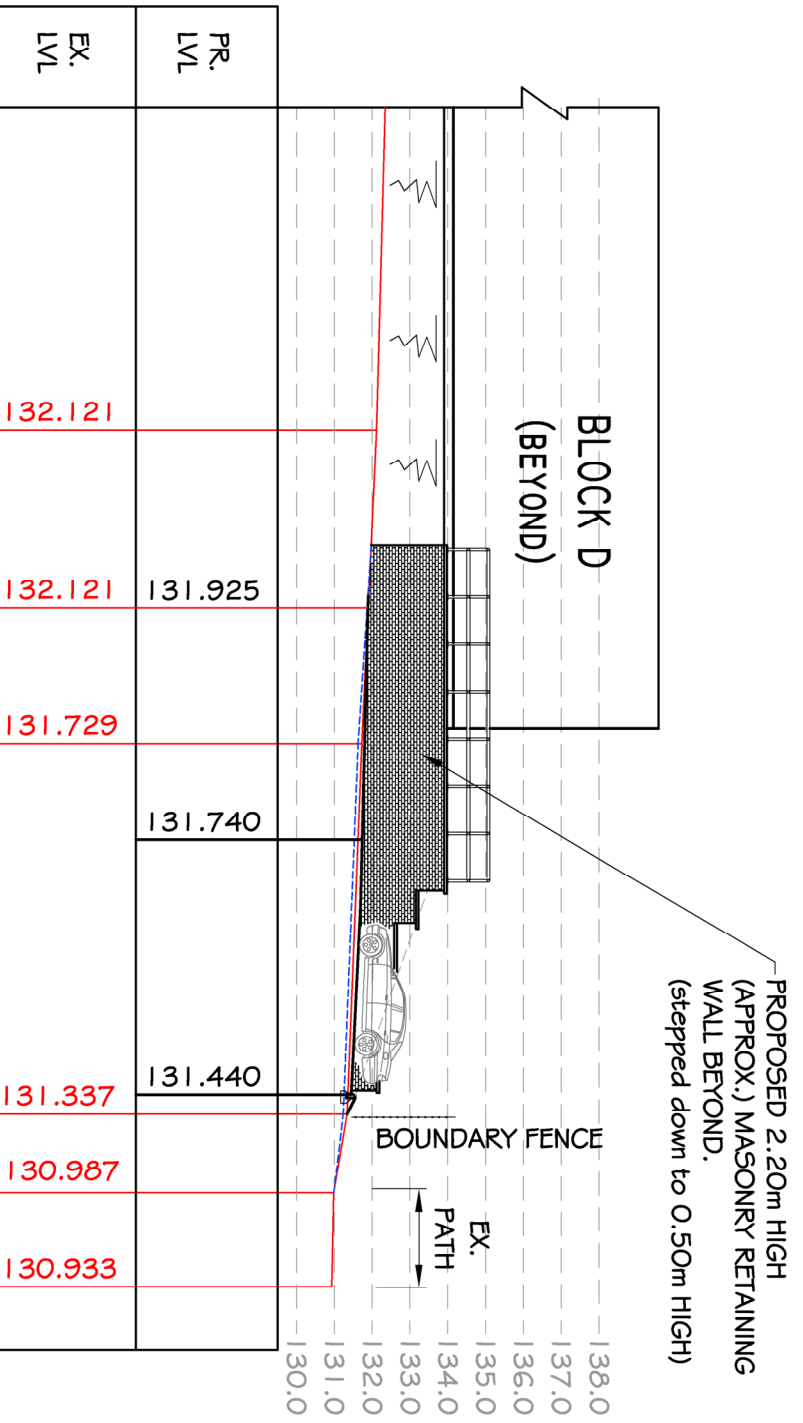

SECTION L - L 1:200

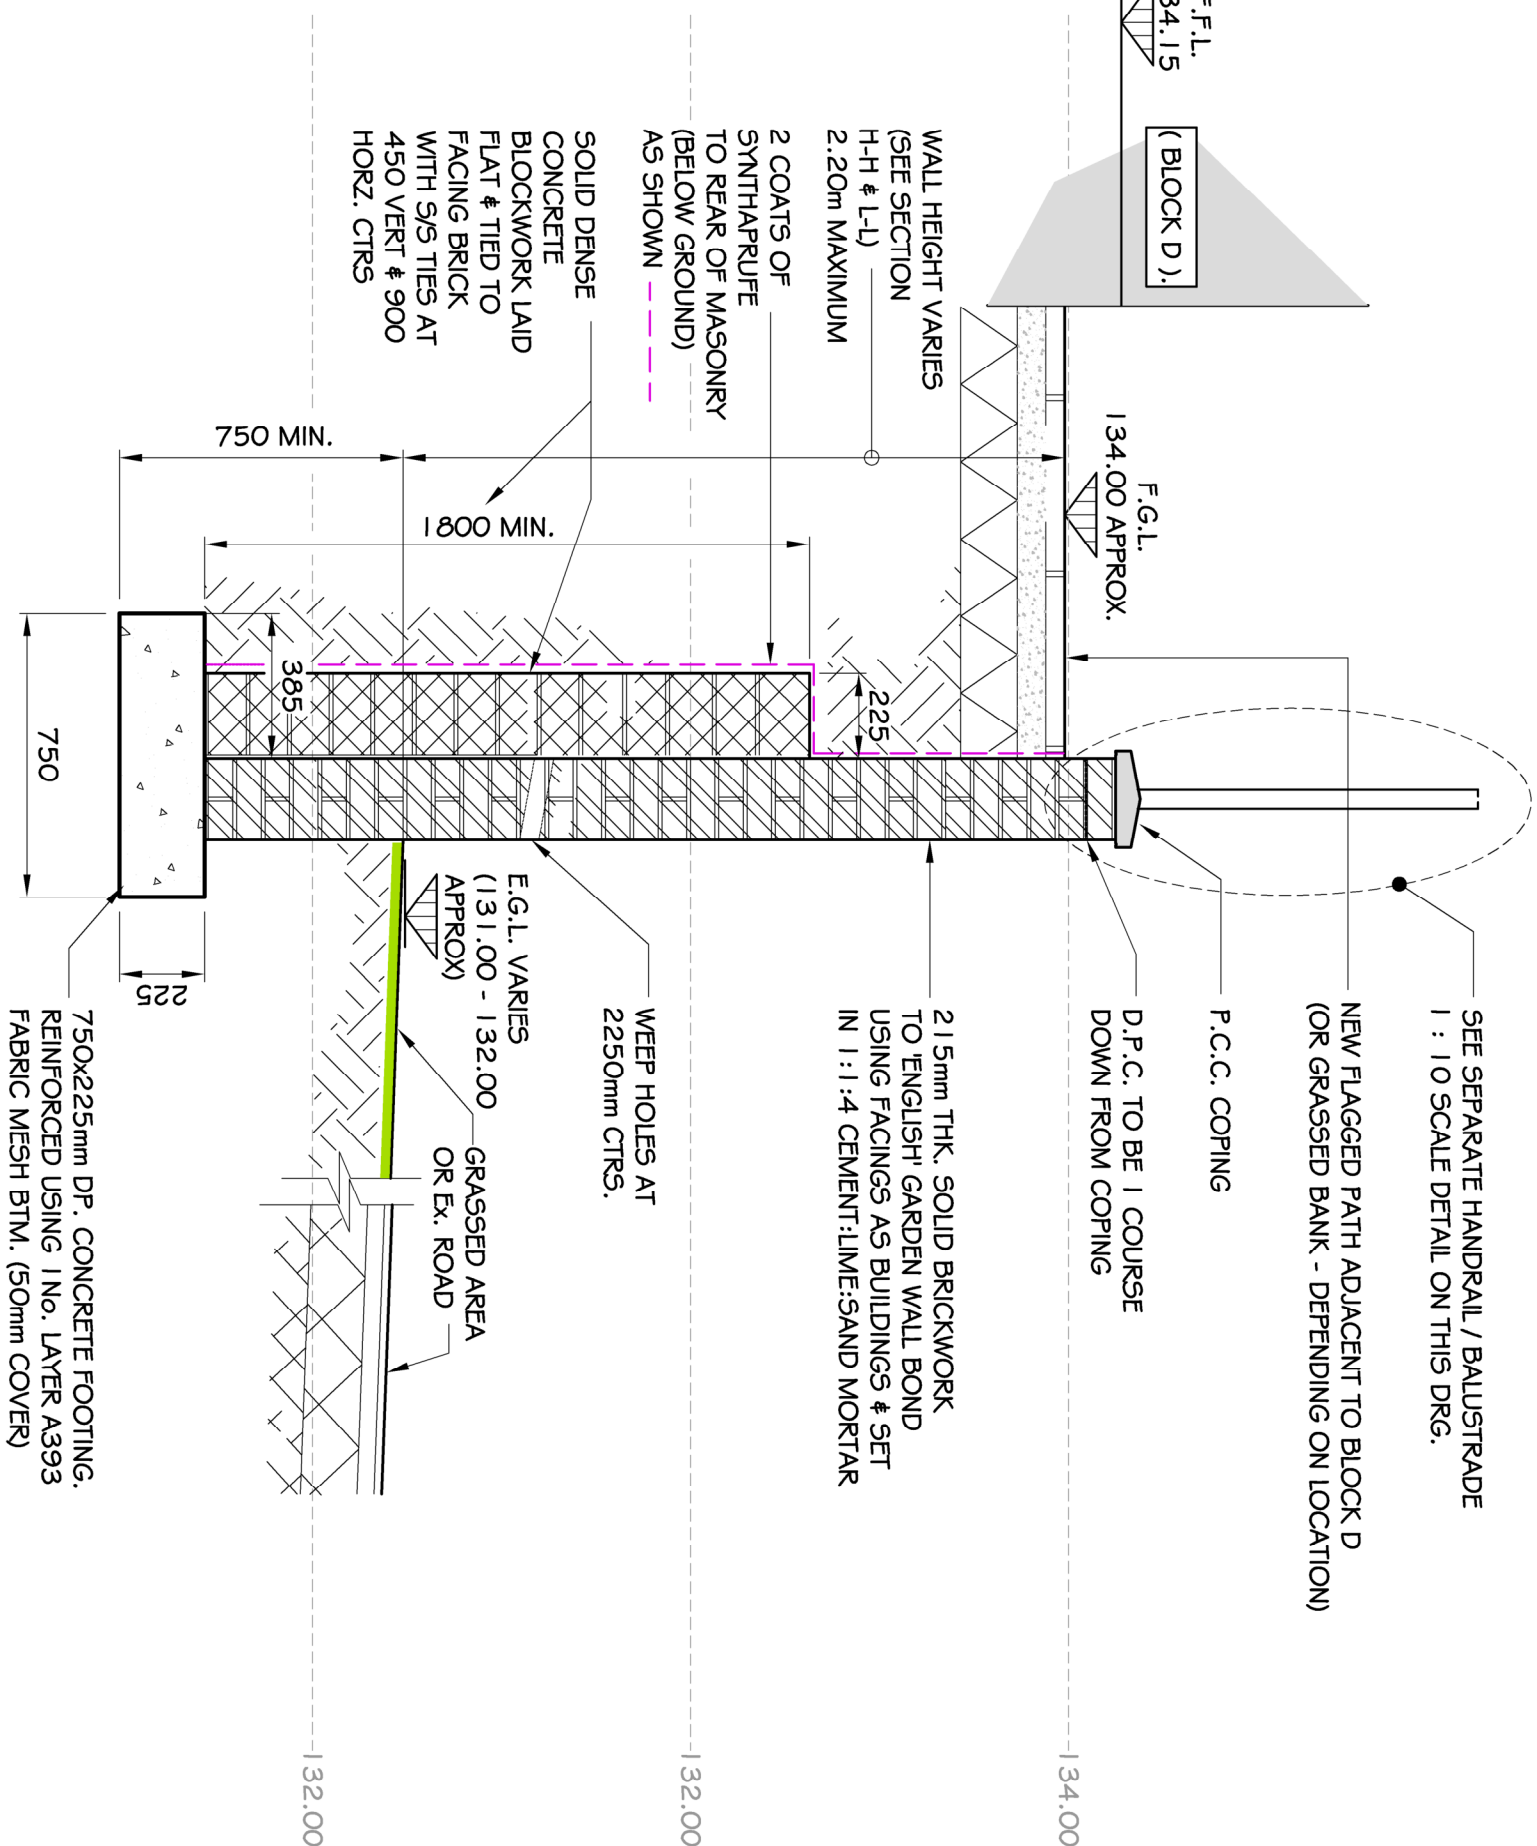

TYPICAL SECTION THROUGH MASONRY RETAINING WALL 1:20

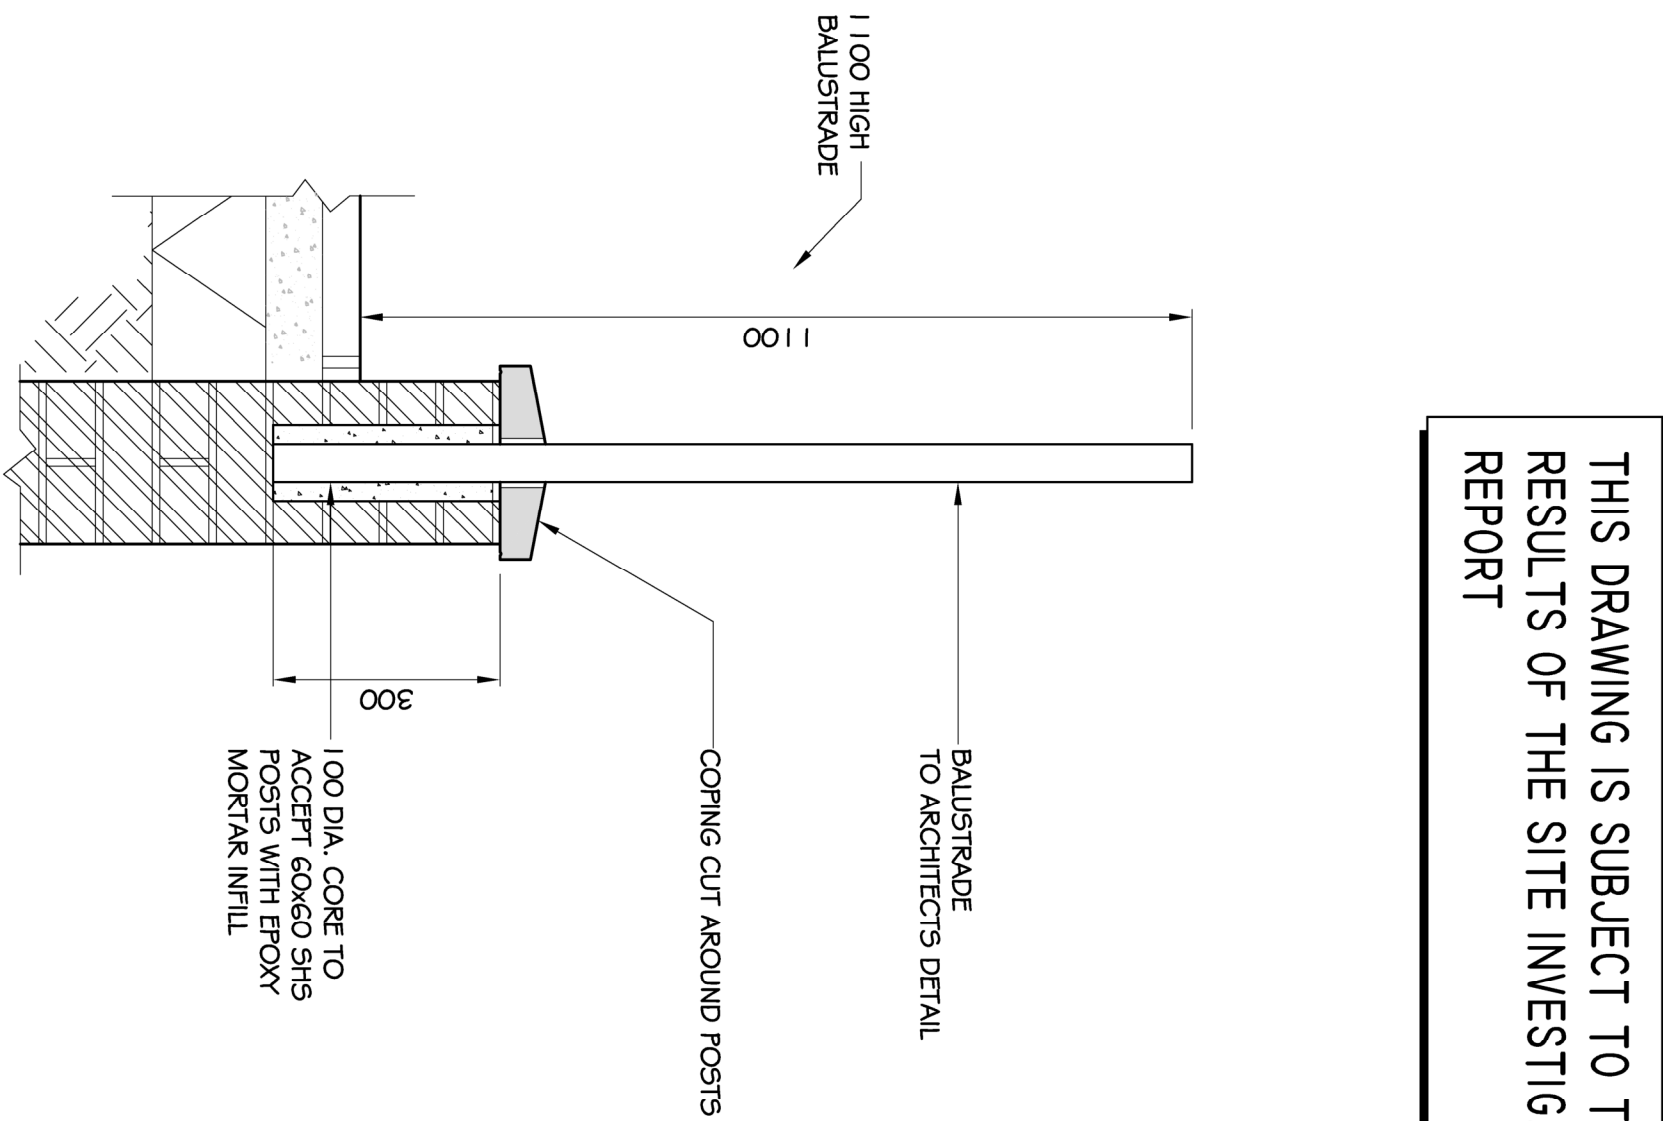

SECTION SHOWING HANDRAIL FIXING DETAIL TO TOP OF MASONRY RETAINING WALL 1:10

GENERAL NOTES

- THIS DRAWING IS TO BE READ IN CONJUNCTION WITH THE SPECIFICATION & ALL RELEVANT ENGINEERS, ARCHITECTS & SUBCONTRACTORS' DRAWINGS.
- DO NOT SCALE OFF THIS DRAWING. USE ONLY FIGURED DIMENSIONS & IF IN DOUBT ASK. ALL DIMENSIONS ARE IN MILLIMETRES.
- THE CONTRACTOR SHALL BE RESPONSIBLE FOR THE ACCURACY OF ALL DIMENSIONS. SETTING OUT & WORKMANSHIP IS TO COMPLY WITH BS5606:1990.
- REFERENCE TO BE MADE TO THE SPECIFICATION FOR FATHWORKS AND SITE INVESTIGATION.
- ANY TEMPORARY WORKS REQUIRED TO MAINTAIN STABILITY SHALL BE THE RESPONSIBILITY OF THE CONTRACTOR.

REFERENCE DRAWINGS

CUT # FILL - PLAN - REF: 2023.110.001
CUT # FILL CROSS SECTIONS - SHEET 1 - REF: 2023.110.002

RESIDUAL RISKS

NO	DESCRIPTION	DRAWN	APPROVED	DATE
D	RETAINING WALL DETAIL ADDED	CS	GS	26.06.23
C	DETAILS OF RAIL C & D REVISED	CS	GS	26.06.23
B	LOCATION OF LOWER ENTRANCE REVISED	CS	GS	26.06.23
A	ADDED TO SURF DRAINAGE ARCHITECT'S PLAN RECORD 13.9.23 AND RE-DESIGNED LINTELS AND INVOLE AT ENTRANCE (MAIN BLOCK D)	CS	GS	26.06.23
A	SECTION F CHANGED TO 5. SECTION G CHANGED TO J	CS	GS	26.06.23
A	SECTION H, L & J. VOLUMES CHANGED BY THE VOLUMES INDICATED IN THESE	CS	GS	11.06.23

PLANNING

GRAHAM SCHOFIELD ASSOCIATES
Consulting Civil and Structural Engineers
Sallyard
Leigh Road
Suite 3 Balliol Court,
Bellefleur
Tel: (01772) 459983
email: respoen@gsf7.co.uk

GSA

client
NORTHERN TRUST CO. LTD

Project
SANDBROOK PARK, ROCHDALE
PHASE 2

title
CUT AND FILL
CROSS SECTIONS - SHEET 2

drawn	CS	checked	GS	drawing number	D
date	26.06.23	date			
scale	1:200				