



ELEVATIONS



VIEW FROM EAST & WEST

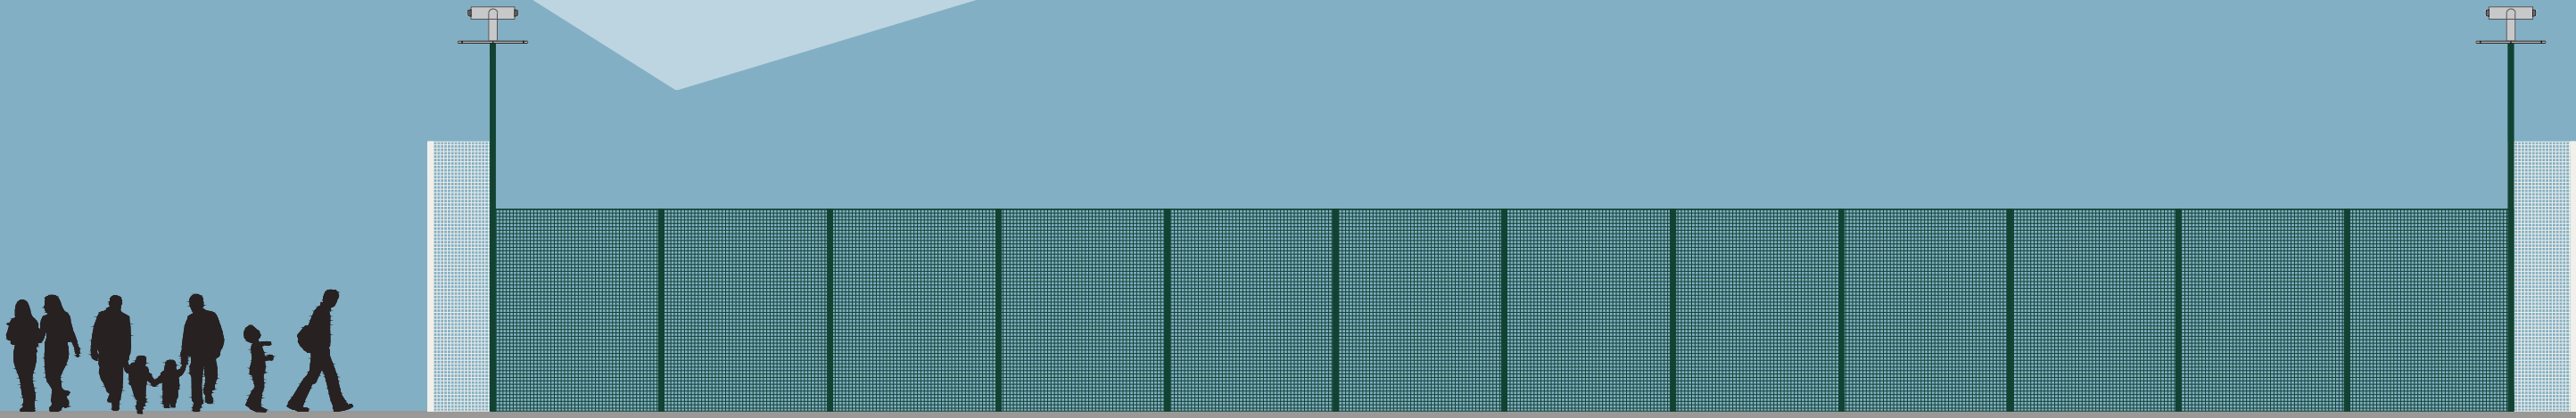

VIEW FROM NORTH & SOUTH

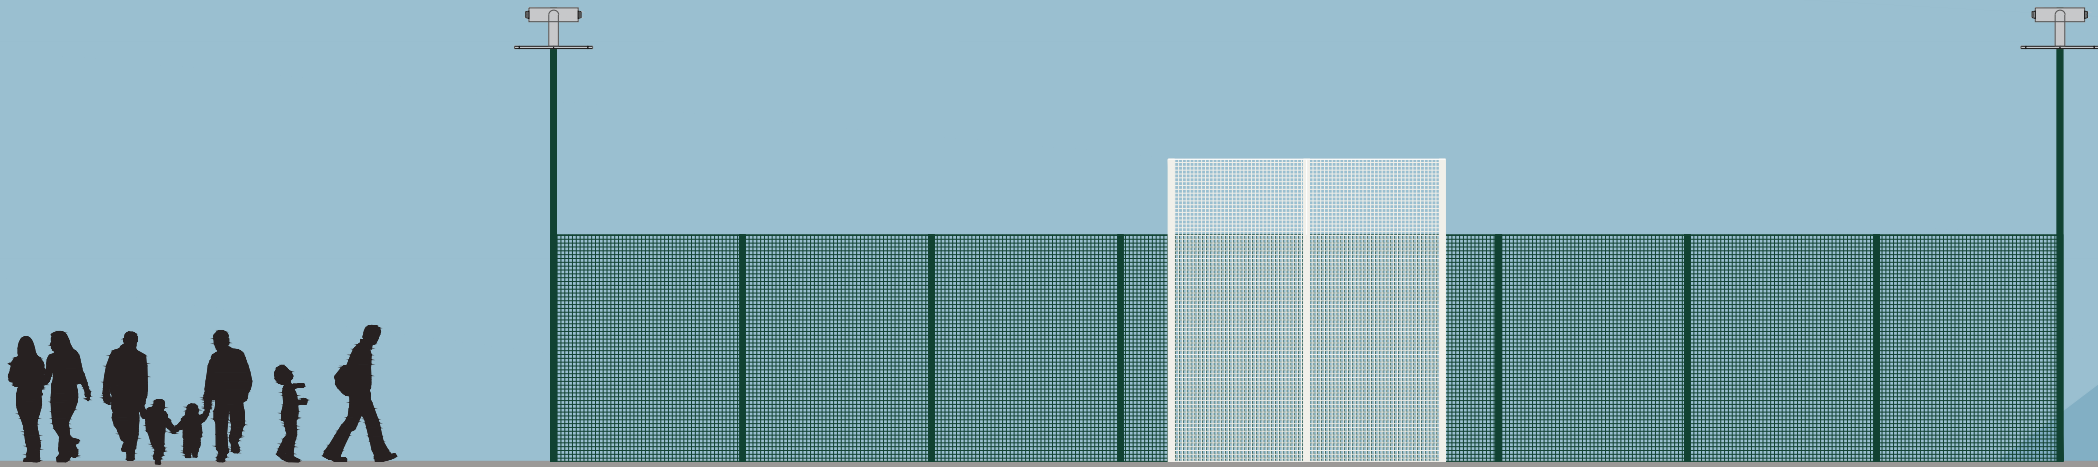

VIEW INDIVIDUAL COMPONENTS

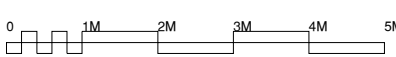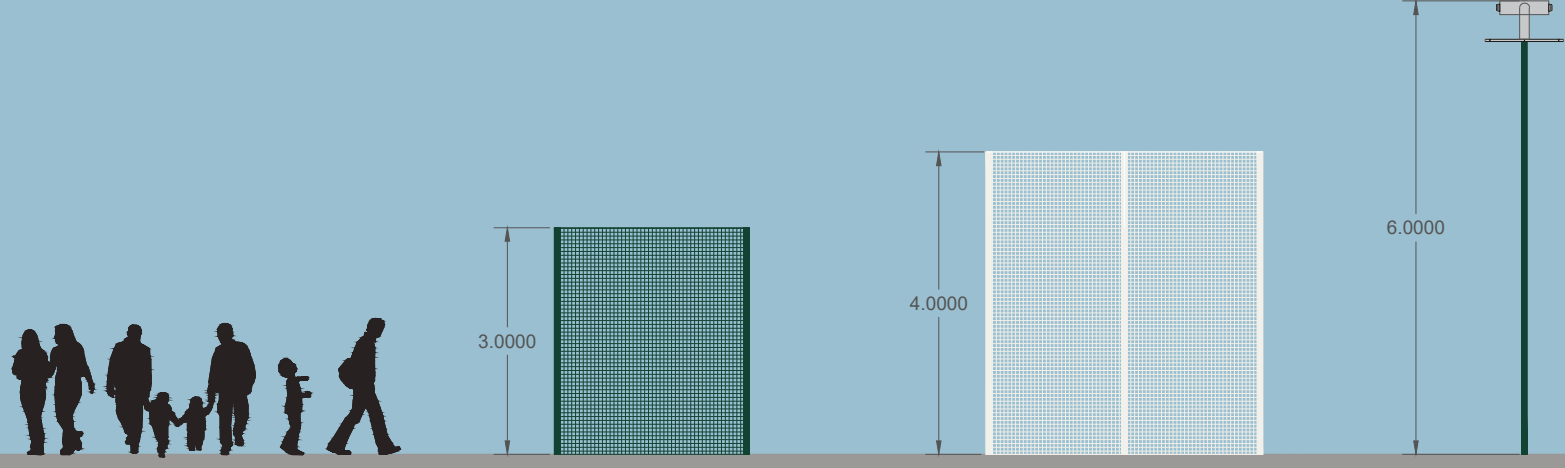

CHECK ALL DIMENSIONS PRIOR TO COMMENCEMENT OF WORK


NO GUARANTEE CAN BE GIVEN THAT ALL SERVICES HAVE BEEN SHOWN ON THE DRAWING

NO GUARANTEE CAN BE GIVEN TO THE ACCURACY AND COMPLETENESS OF ANY SERVICE PROVIDER RECORD INFORMATION SHOWN IN THIS DRAWING AND NO LIABILITY WILL BE ACCEPTED FOR ANY LOSSES THAT ARISE DUE TO A LACK OF ACCURACY IN ANY SERVICE PROVIDERS RECORD INFORMATION

RELEVANT SERVICE DRAWINGS SHOULD BE OBTAINED FROM APPROPRIATE SERVICE PROVIDERS AND USED IN CONJUNCTION WITH THIS DRAWING

REFERENCE SHOULD ALSO BE MADE TO HISTORICAL PLANS AND AS BUILT DRAWINGS

THIS DRAWING IS COPYRIGHT TO LABOSPORT LTD

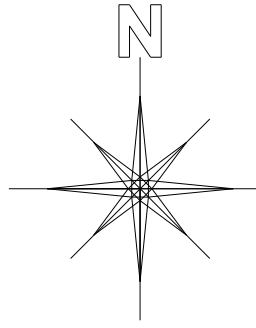

LEGEND / KEY



Labosport Ltd  
Unit 3, Aerial Way, Hucknall, Nottinghamshire, NG15 6DW  
+44 (0)115 968 1998  
www.labosport.com  
info@labosport.co.uk

AUTHOR

CLIENT THE FOOTBALL FOUNDATION / SIS (UK) LTD

PROJECT STONEYFIELD PARK  
PLAYZONE FACILITY DEVELOPMENT

| DRAWING    |              |       |          | ELEVATIONS |             |
|------------|--------------|-------|----------|------------|-------------|
| STATUS     | PLANNING     | MD    | 06/01/25 | 01         |             |
| PROJECT    | LSUK 24-0572 | SCALE | 1:100    |            | 24-0572 04P |
| PAPER SIZE | A1           |       |          |            |             |