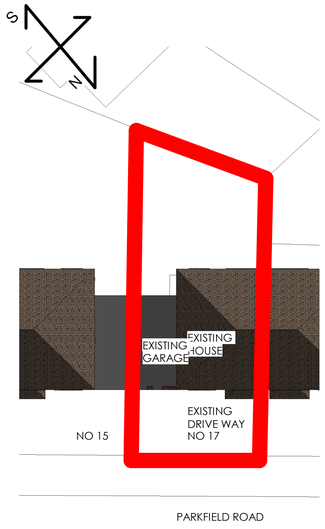

1 EXISTING SITE PLAN 01

SCALE 1:200

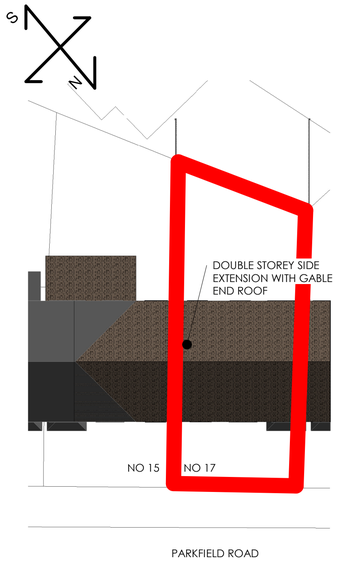

2 PROPOSED SITE PLAN 01

SCALE 1:200

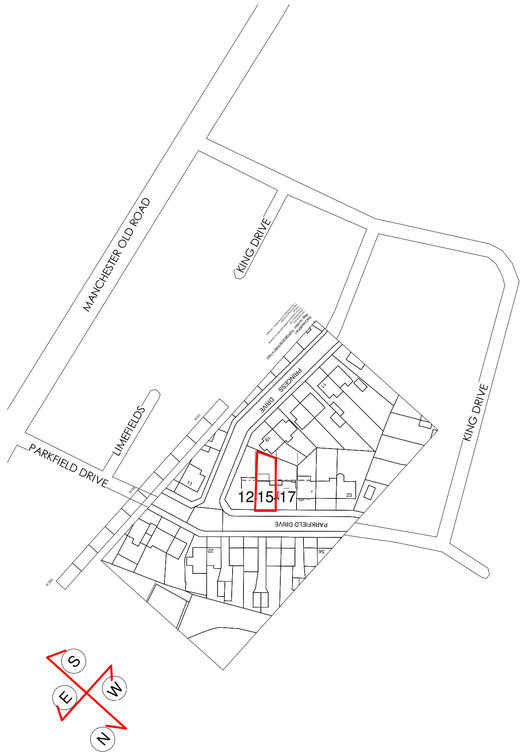

3 SITE LOCATION PLAN

1 : 1250

Rev	Description	Date
1	PLANNING SUBMISSION	05/05/22
2	UPDATED TO SUIT PLANNING COMMENTS	31/05/22

CODE: I	SUITABILITY DESCRIPTION: PLANNING SUBMISSION
STATUS: S2	PURPOSE OF ISSUE: PLANNING SUBMISSION

PROJECT

17 PARKFIELD DRIVE

TITLE

LOCATION PLAN, EXISTING AND NEW SITE PLAN

CLIENT

17 PARKFIELD DRIVE

DRAWN BY	CHECKED BY	DATE
M.WALSH	M.WALSH	05.05.22

SCALE (@ A1)	PROJECT NUMBER
1 : 1250	MCS2185

DRAWING NUMBER	REV
A100	2

31/05/2022 17:45:11