



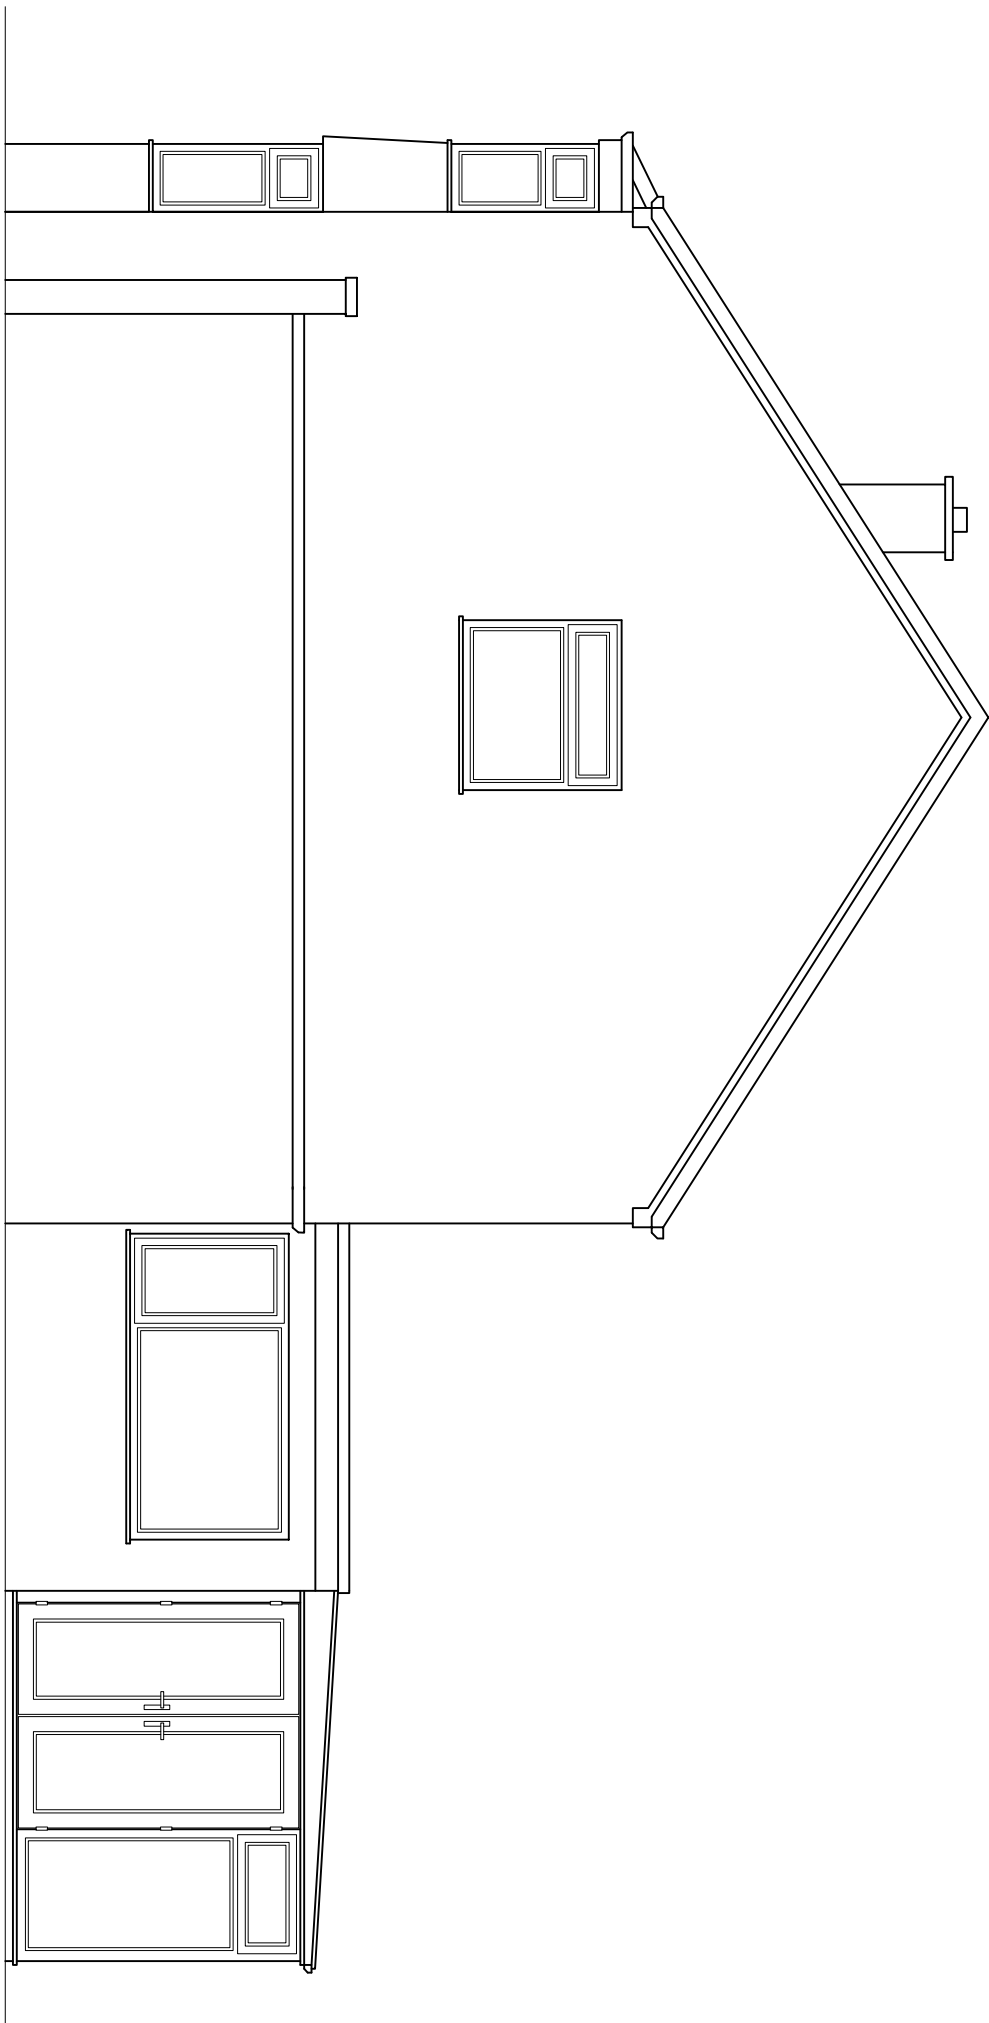


EXISTING RIGHT SIDE ELEVATION

(SCALE 1:50)

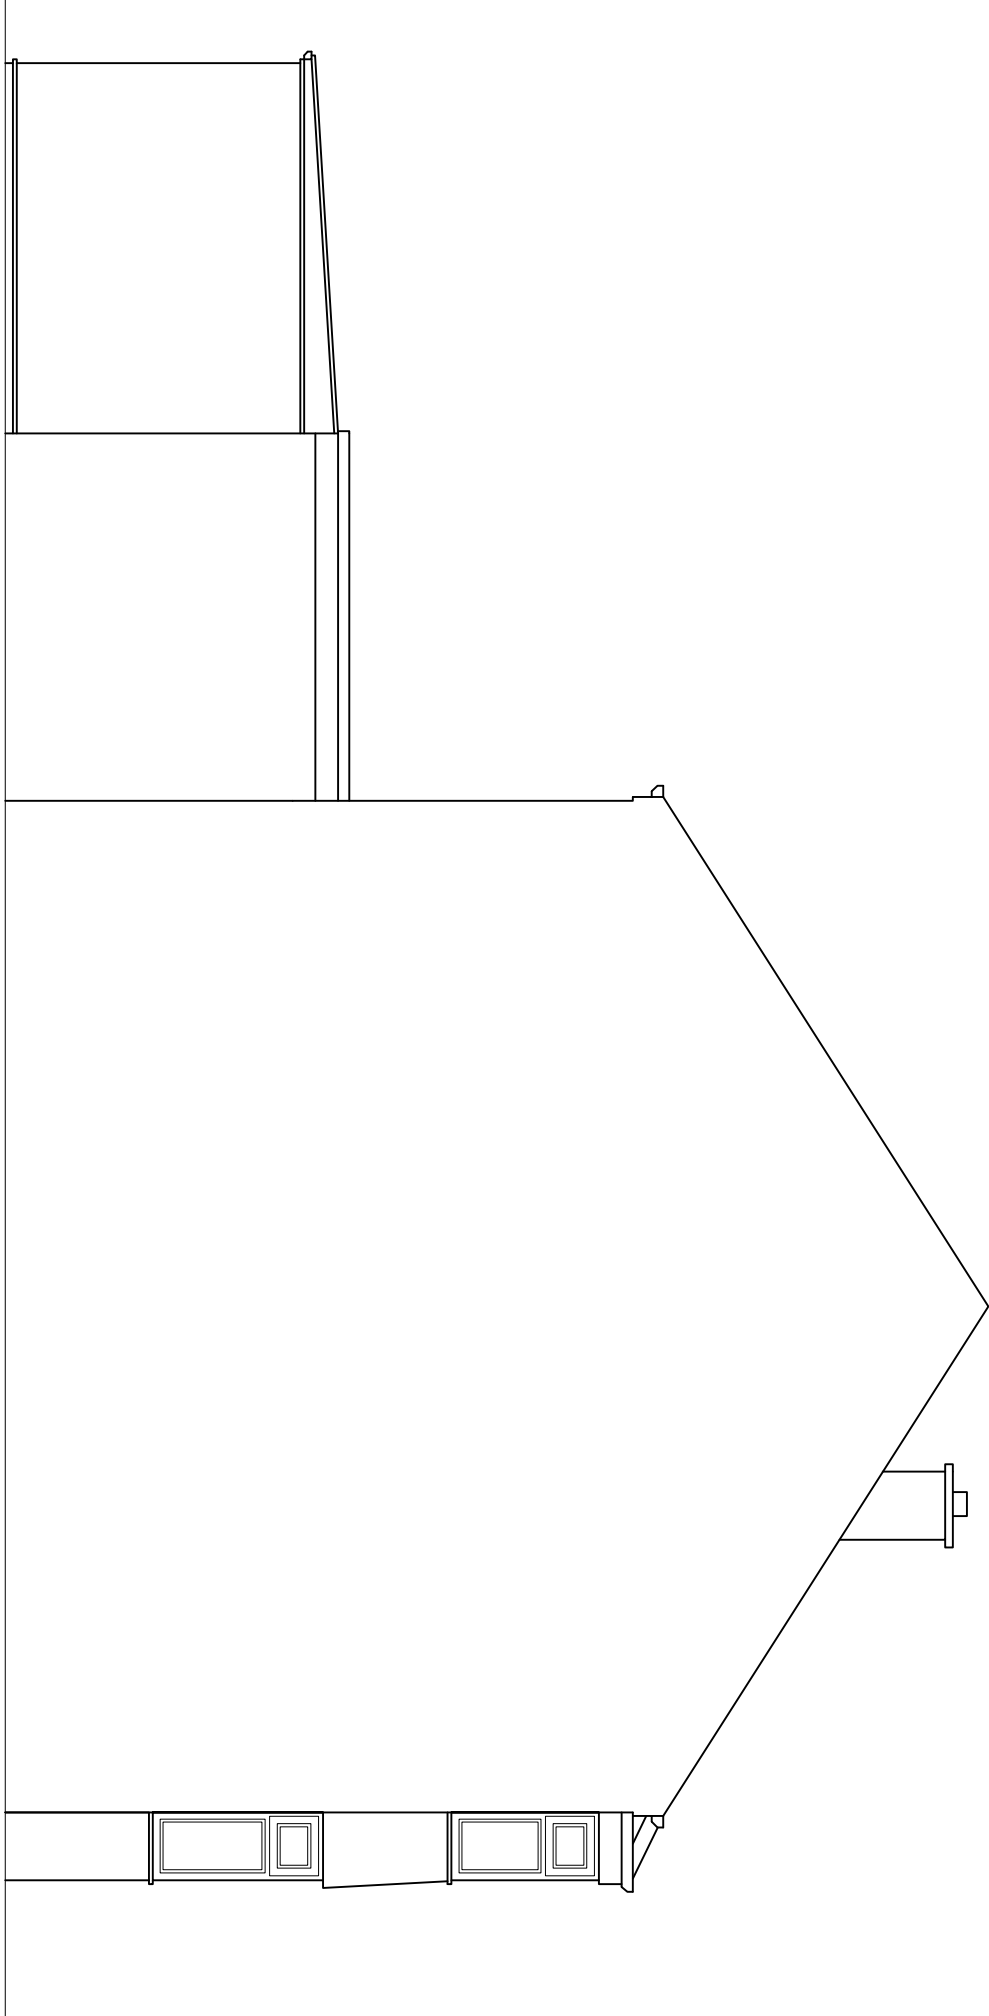


EXISTING LEFT SIDE ELEVATION

(SCALE 1:50)

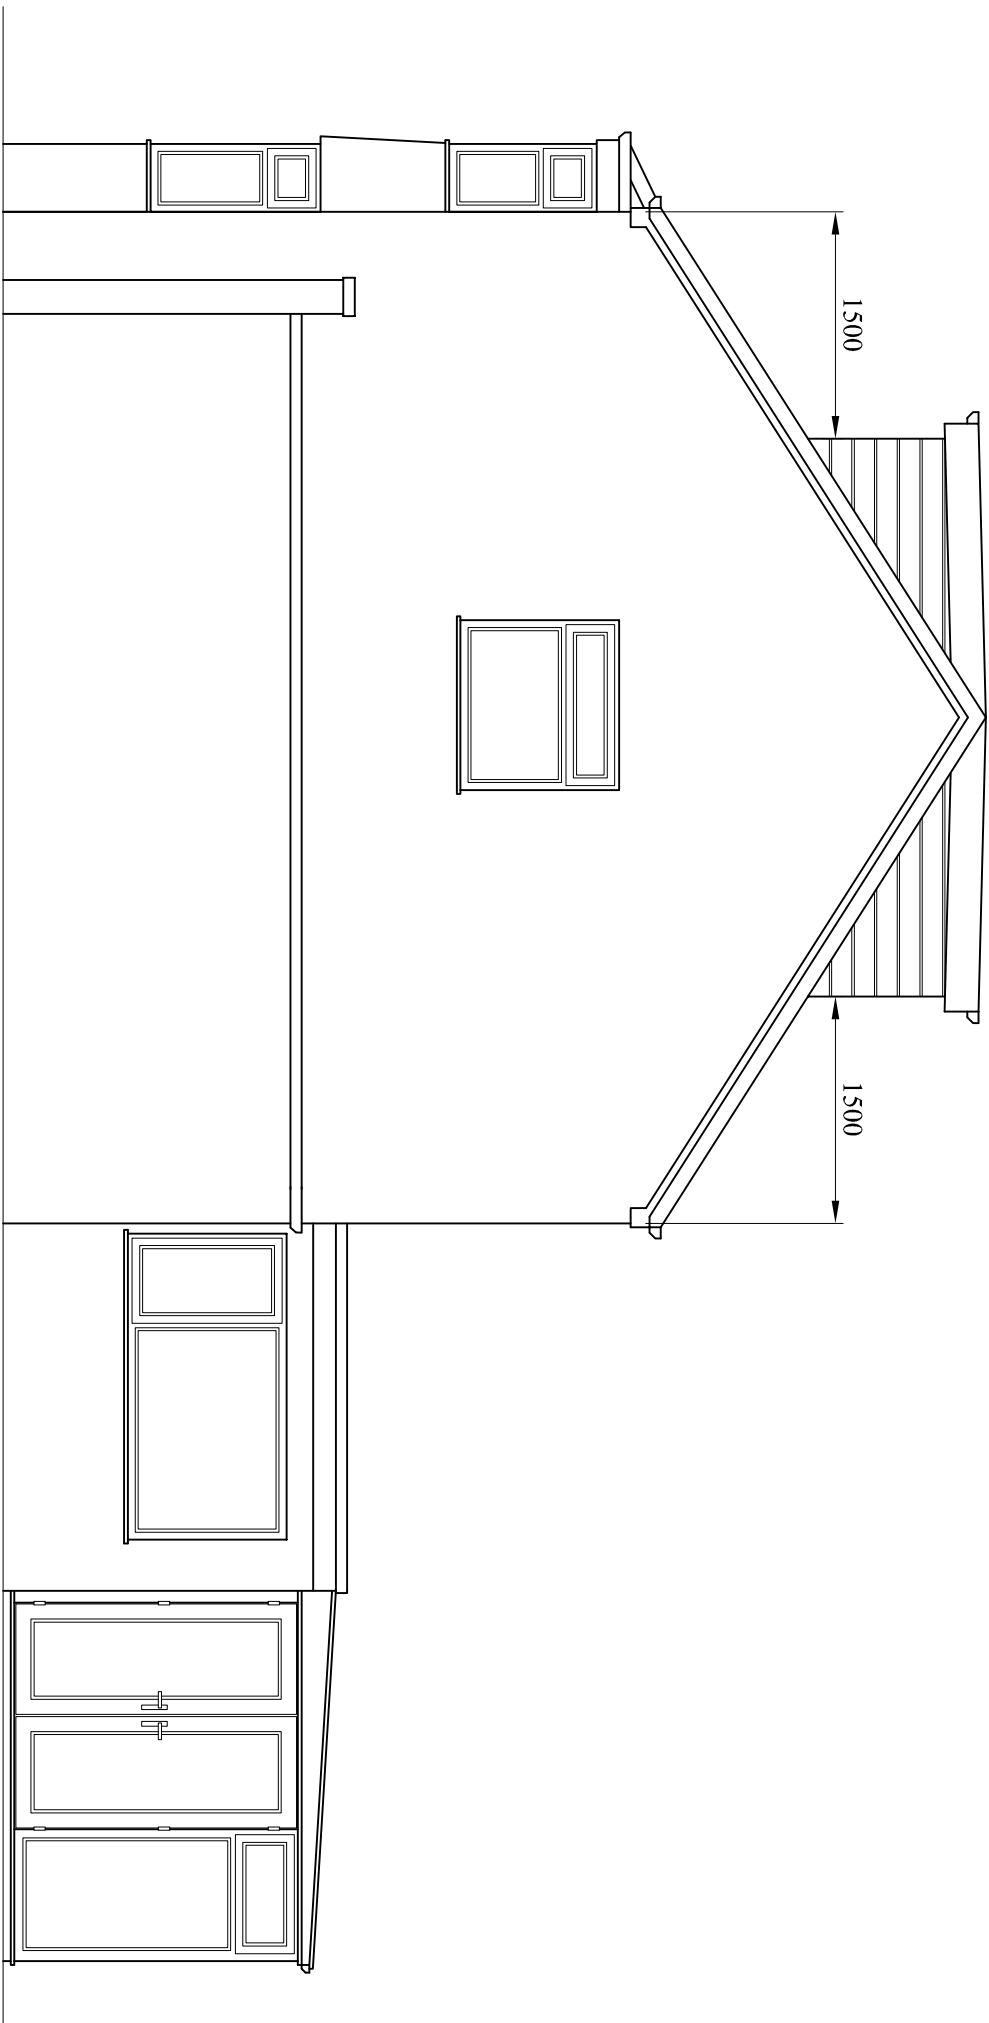


PROPOSED RIGHT SIDE ELEVATION

(SCALE 1:50)

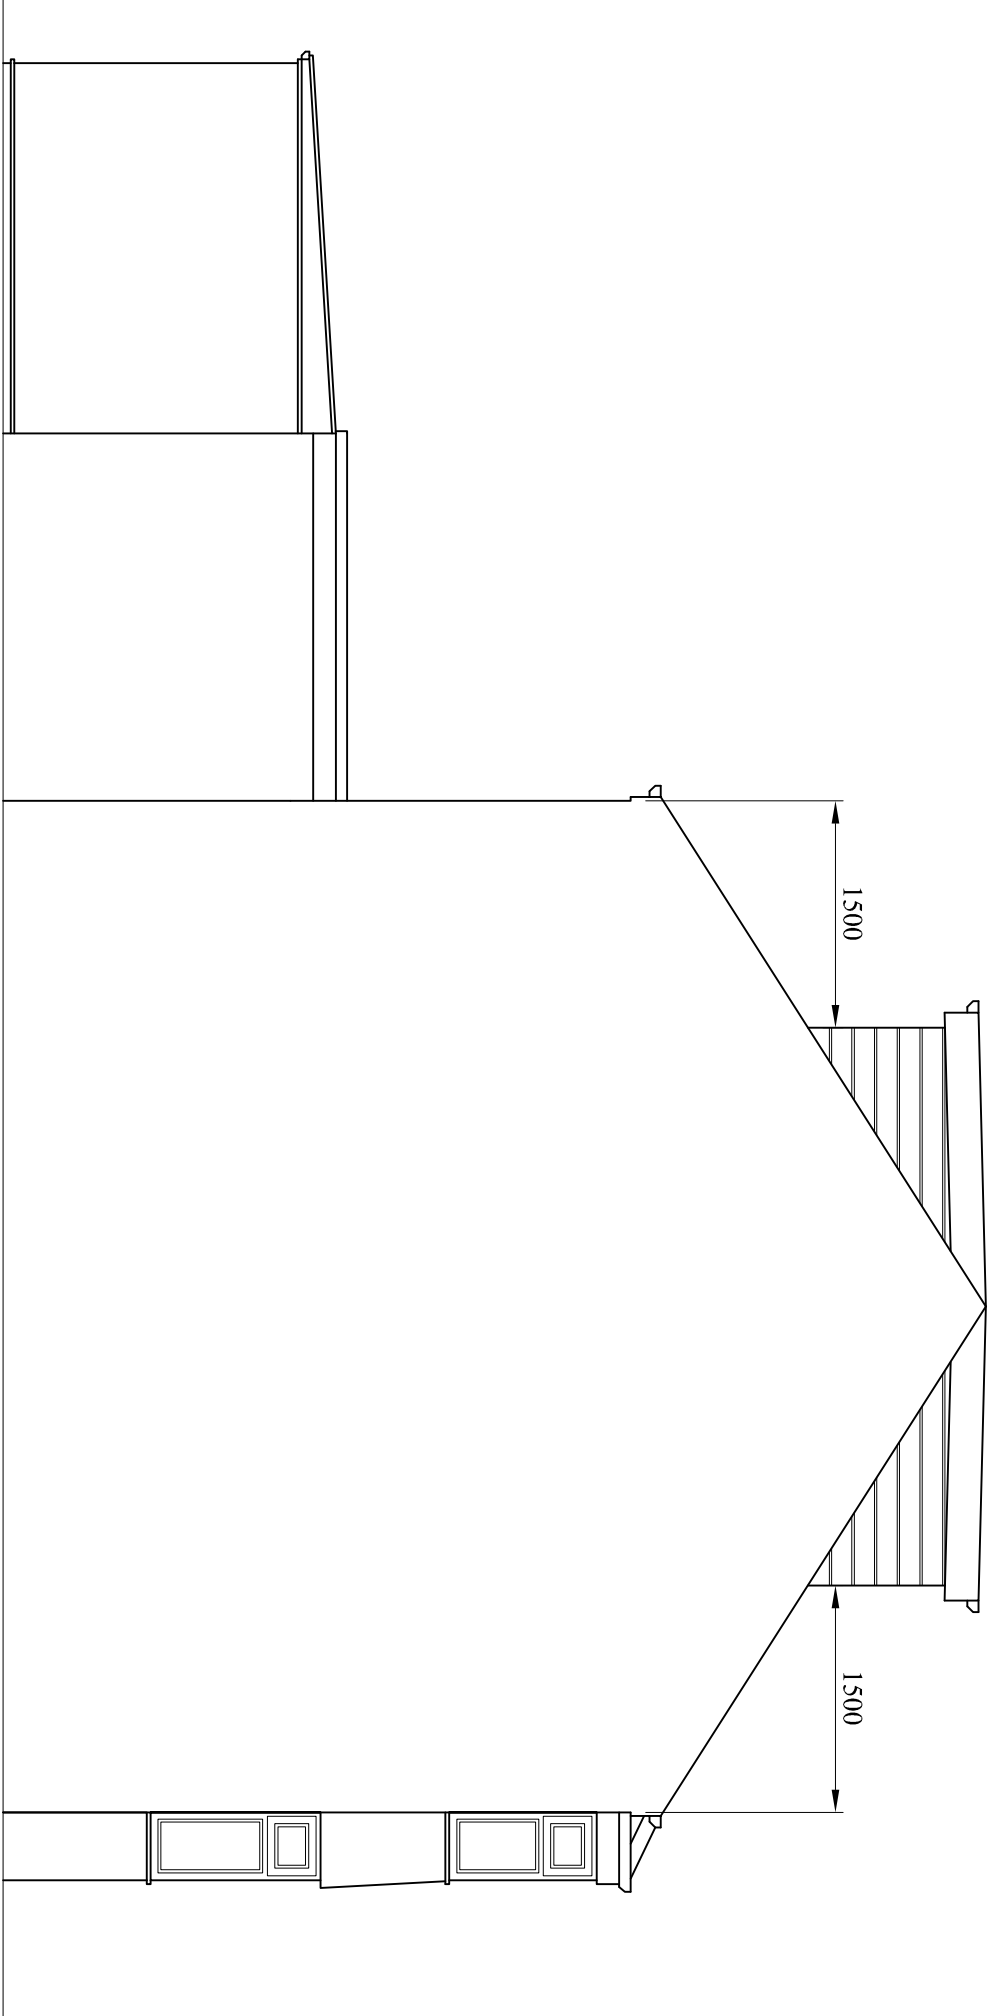

PROPOSED LEFT SIDE ELEVATION

(SCALE 1:50)

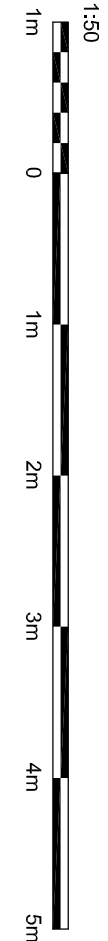

A		28.11.22		ISSUED FOR PLANNING APPROVAL	
DRAWING STATUS					
PLANNING APPROVAL					
PROJECT					
68 SPRINGFIELD ROAD					
MIDDLETON					
TITLE					
PROPOSED FRONT & REAR DORMER EXTENSION					
SCALE & SIZE					
1:50 @ A1 UNO		STATUS	PLANNING APP.		DATE
PROJECT No.		DRAWING No.	003		REV.
SR-001		A			