
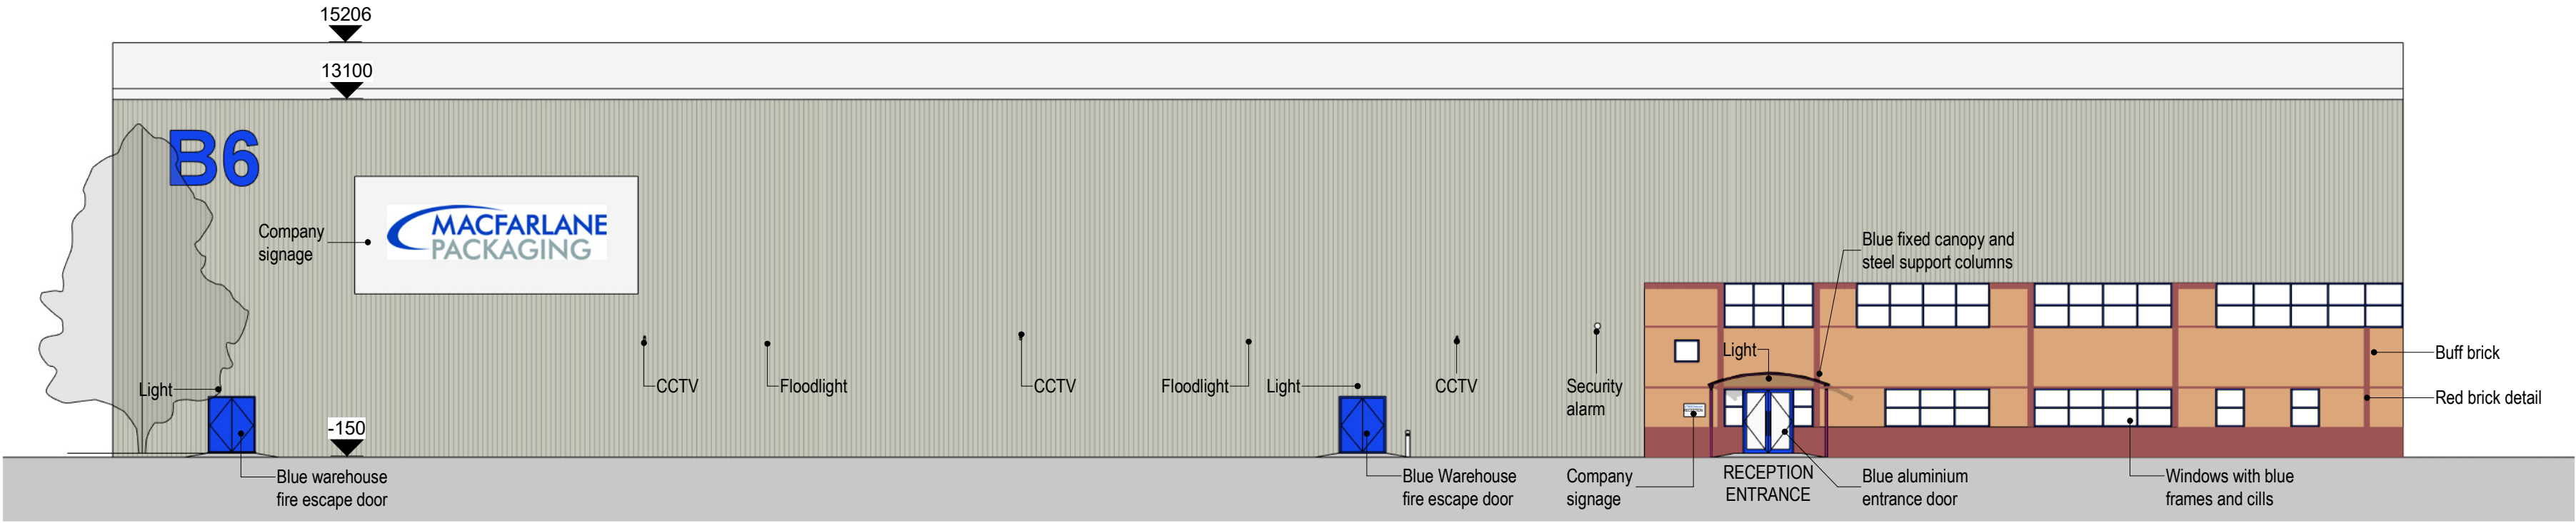



© Copyright: All rights reserved. This drawing must not be reproduced without permission. Do not scale from this drawing. All dimensions are in millimetres unless otherwise stated. Any discrepancies should be reported to the Architect.

Please note dimensions are approximate and cannot be confirmed until a measured site survey takes place. Dimensions to be confirmed on site prior to any manufacture.

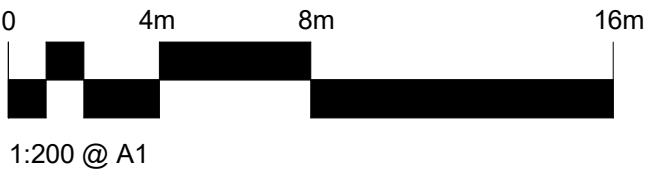


Main Elevation Existing

1 : 200 @ A1

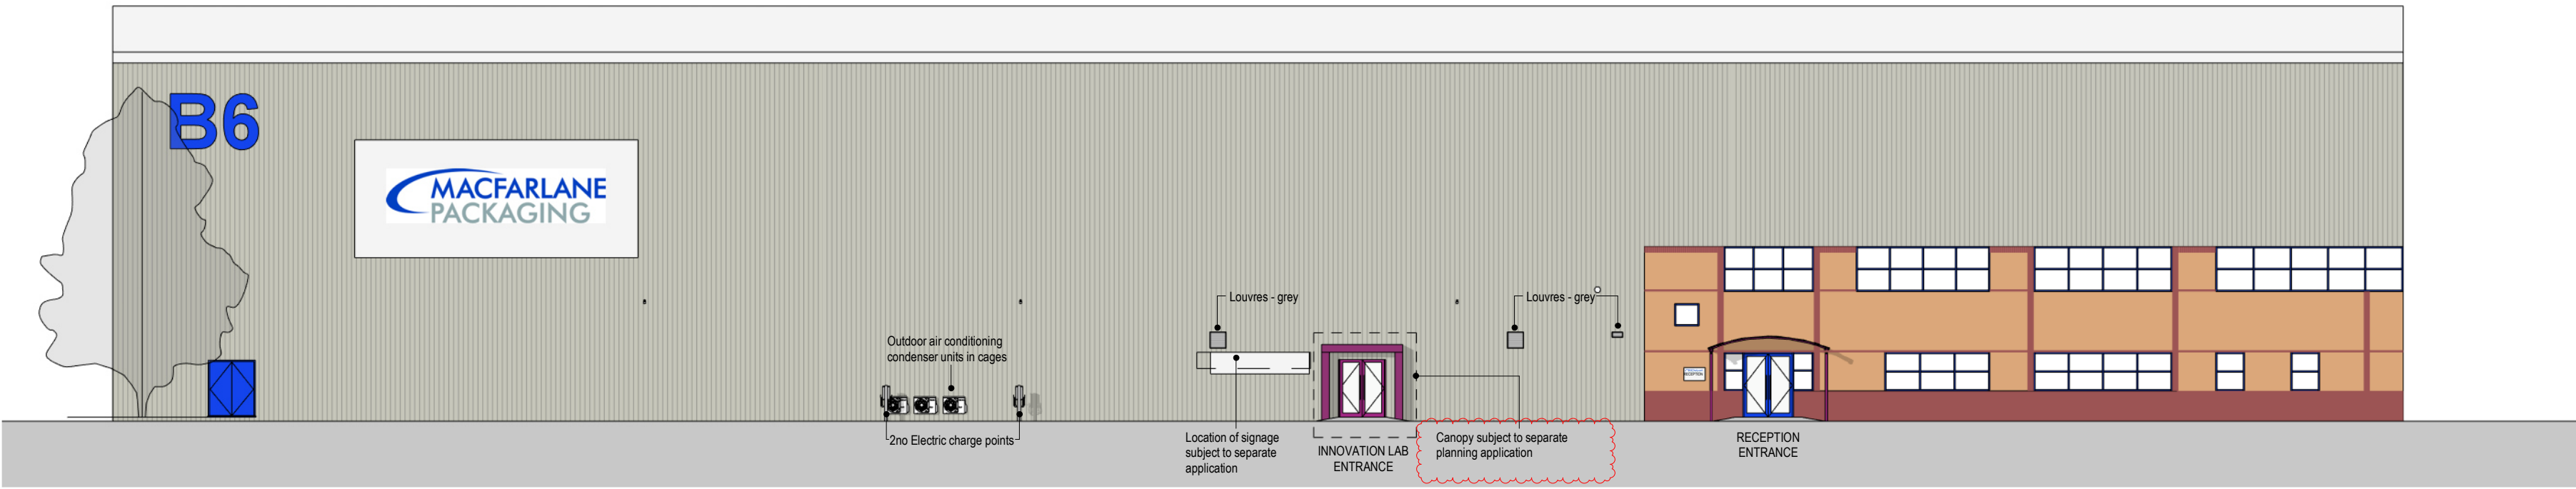


Main Elevation Proposed

1 : 200 @ A1

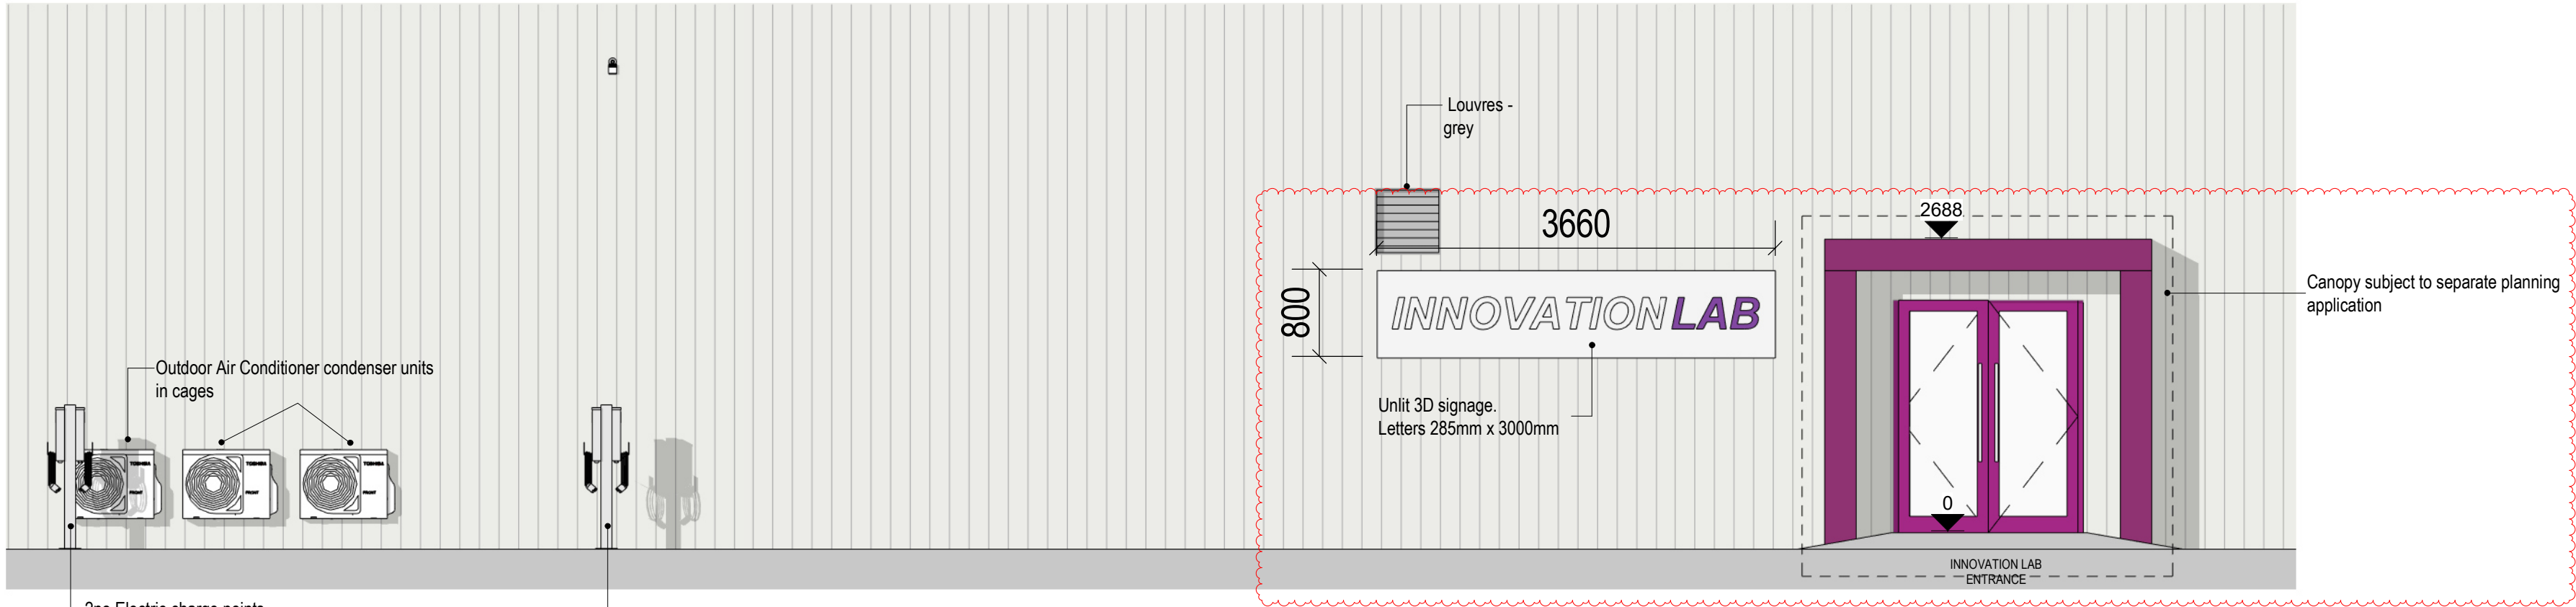

Canopy Elevation 03

1 : 50 @ A1

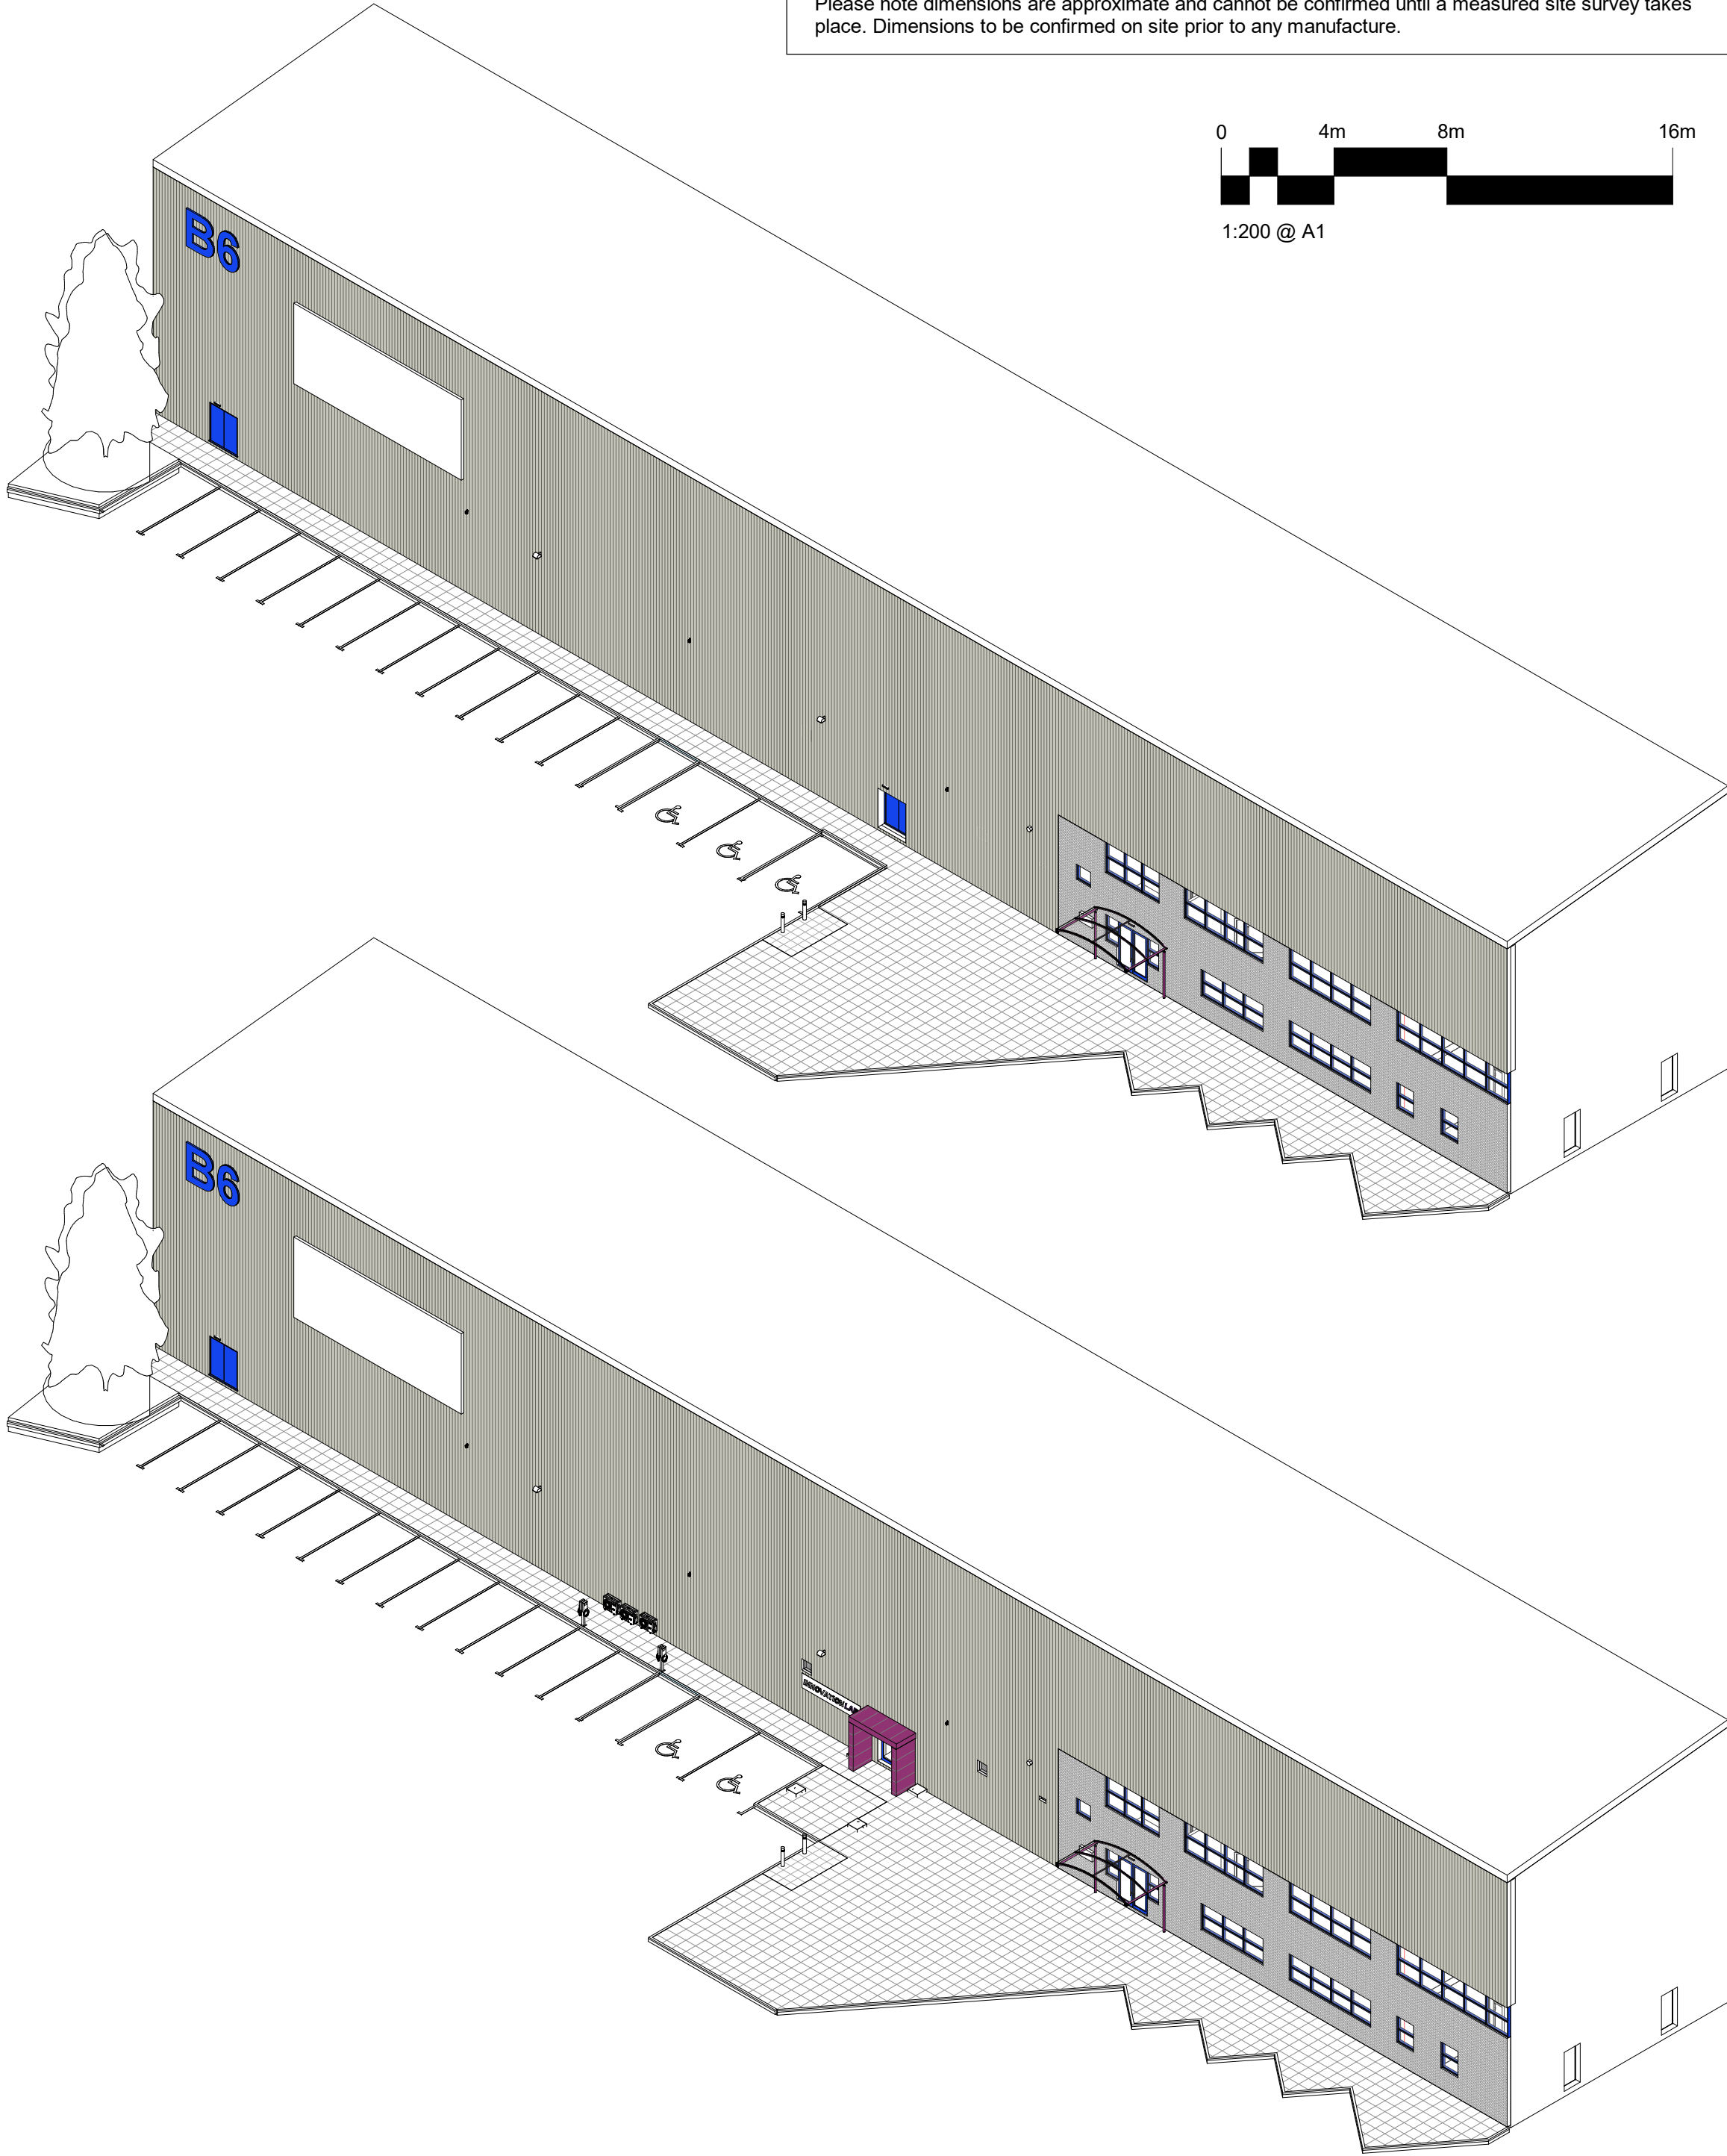

C4	Updated for signage, unit 3D signage	23-02-23	EA	TF
C3	Updated for signage	03-01-23	SS	TF
C2	Elevation Extended, and notes added	08-11-22	SHB	TF
C1	Updated RAL Colours	16-09-22	SHB	TF
P5	For approval of canopy design	15-09-22	SHB	TF
P4	Louvre and airconditioning unit locations amended.	26-08-22	SHB	TF
P3	Canopy elevations added. Louvre locations amended.	16-08-22	ET	TF
PLANNING				
Revision	Description	Date	Drawn	Checked

Halliday Meecham Architects Limited

111 Piccadilly Manchester M1 2HY
+44 (0)161 661 5566

4 Devonshire Street London W1W 5DT
+44 (0)203 440 5175

hma@hallidaymeecham.com
www.hallidaymeecham.com



Client:	Macfarlane Packaging					
Project:	Macfarlane Packaging Heywood					
Phase/ Location:	Heywood, OL10 2TS					
Drawing:	Main Elevation as Existing and Proposed					
Scale @ A1	Scale @ A3	Date:	Drawn:	Checked:	Job No.	Drawing No.
1:200	1:400	26-08-22	SHB	TF	5507	0210
Drawing Ref. 5507-HMA-MP-ZZ-DR-A-0210						Revision C4

Note: Existing brickwork and cladding pattern are indicative