


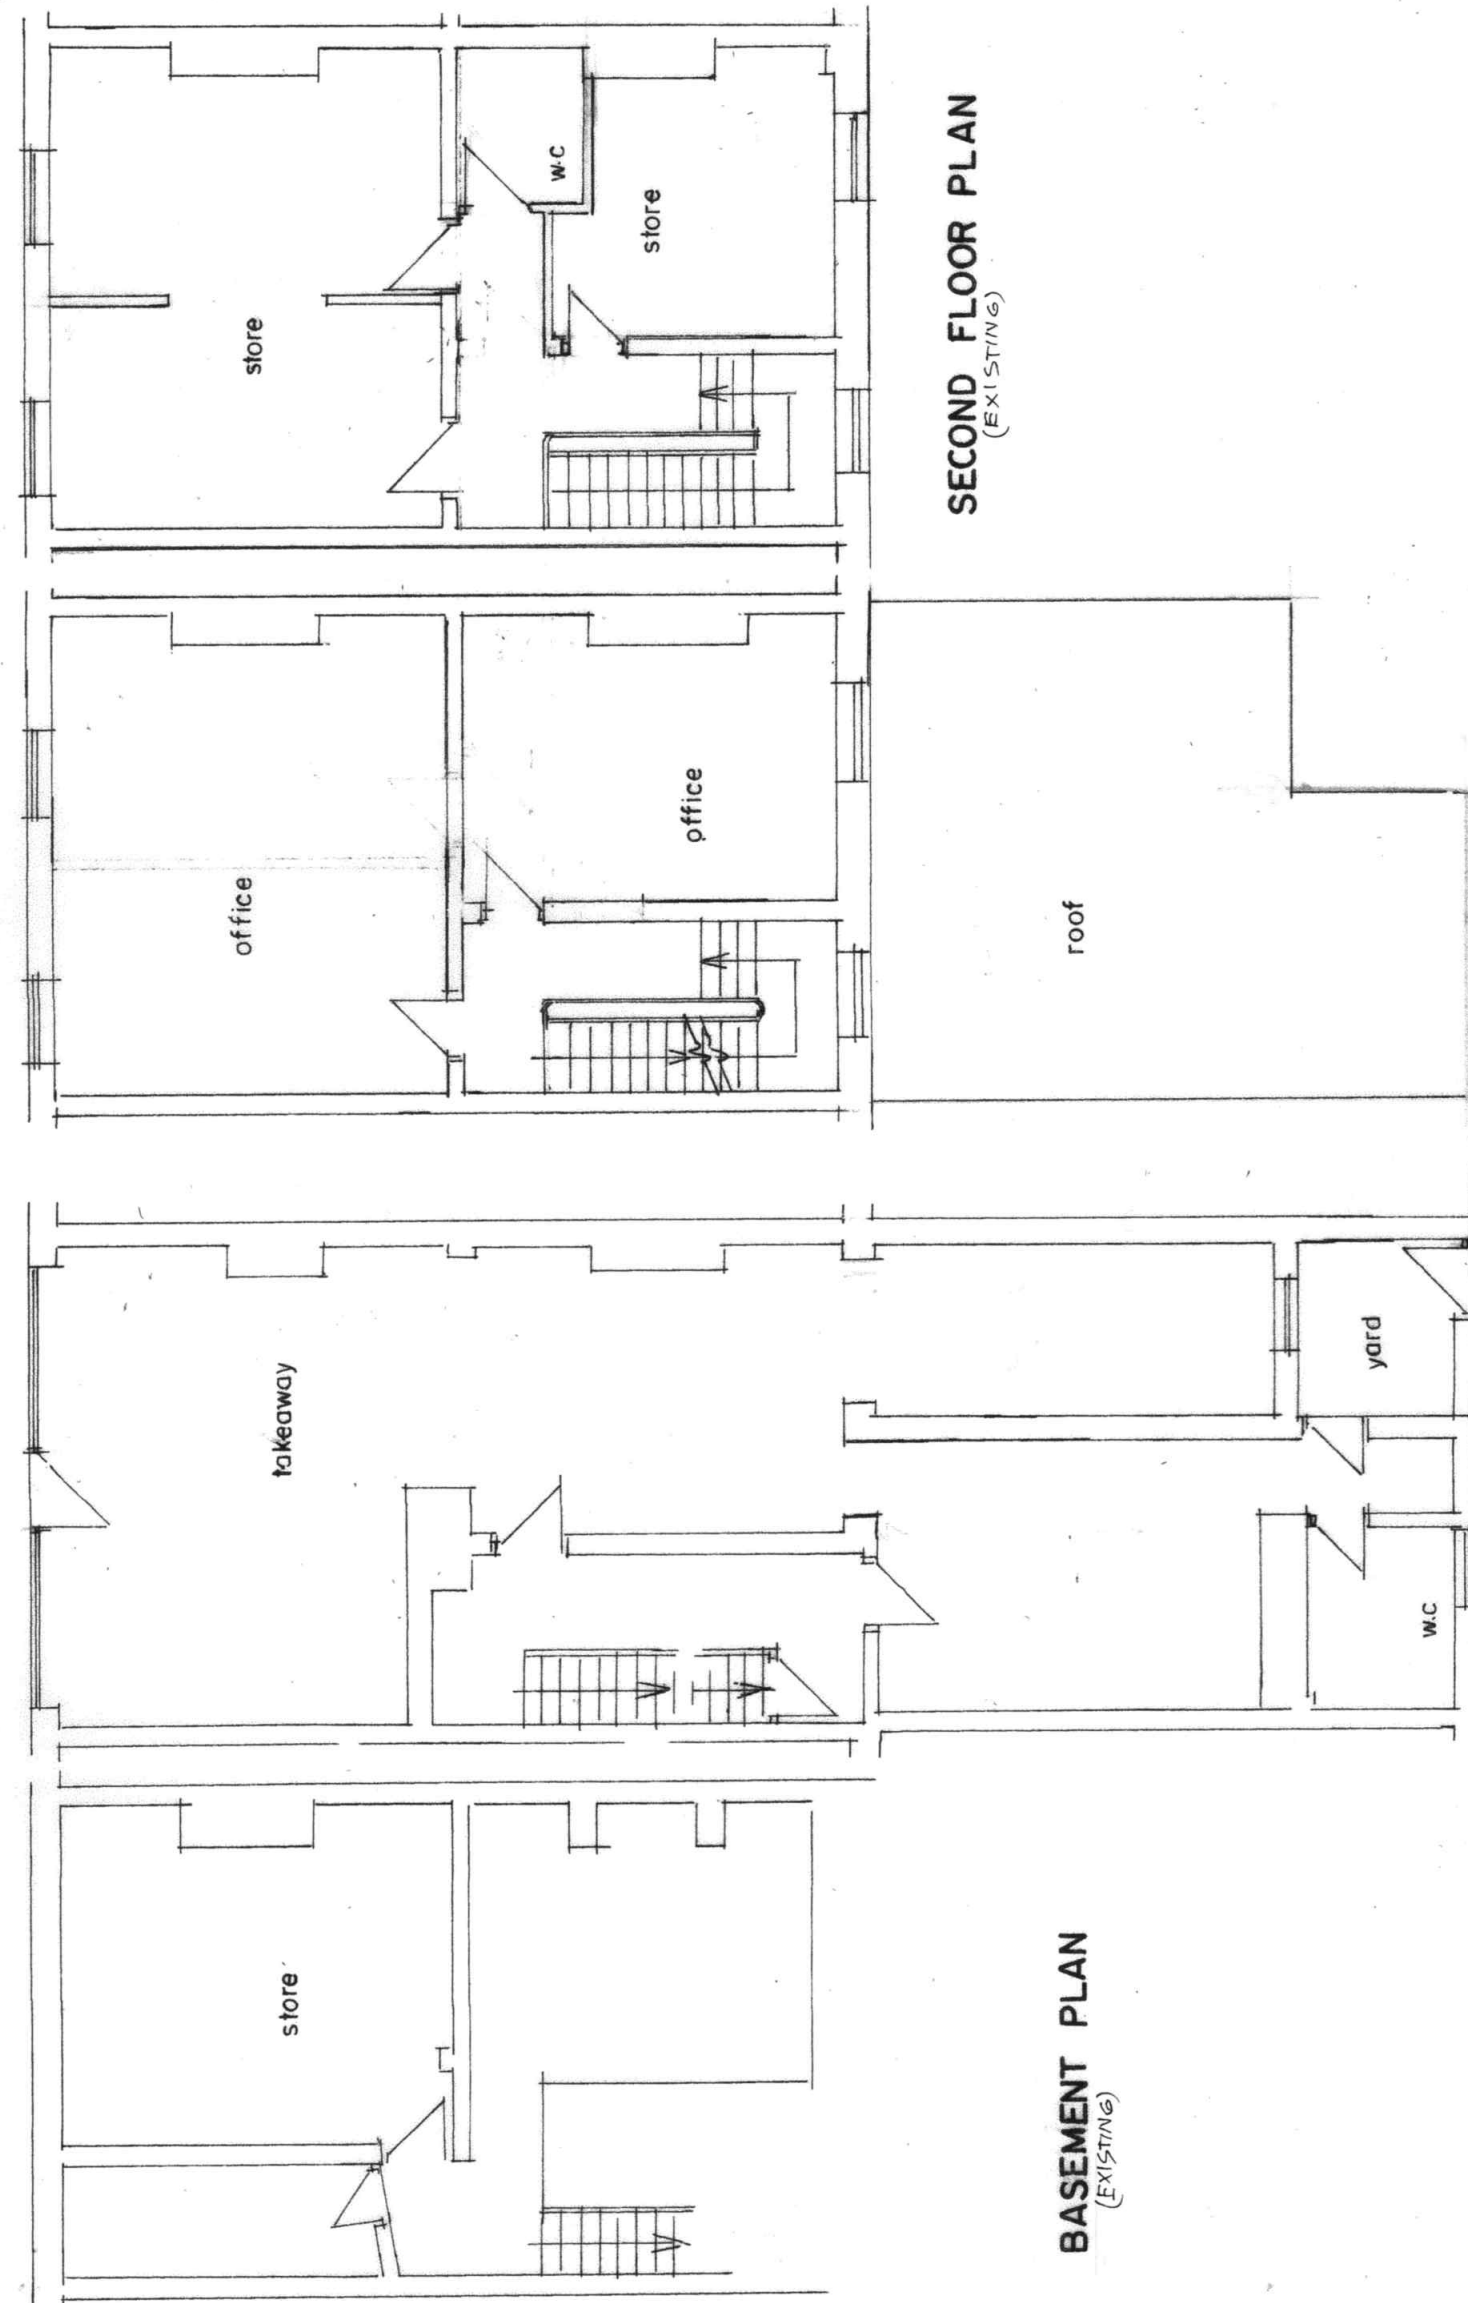

BUILDING DESIGN SERVICES

M. FAROOQ

418 Bury Road Rochdale OL11 5EU.

Tel: 01706 712231 Mob: 07967605763

PROPOSED CHANGE OF USE AT FIRST & SECOND FLOOR
FROM STORAGE INTO TWO SELF CONTAINED FLATS AT
216 YORKSHIRE STREET ROCHDALE OL16 2DW

For: Mr YASSER ARAFAT

Plan

Scale 1:100

2063/1