


Crompton Avenue, Rochdale.

Retaining wall B - Brick retaining wall within gardens.



Retaining wall C - Brick retaining wall with piers and timber fence infill 2.1m high in total.

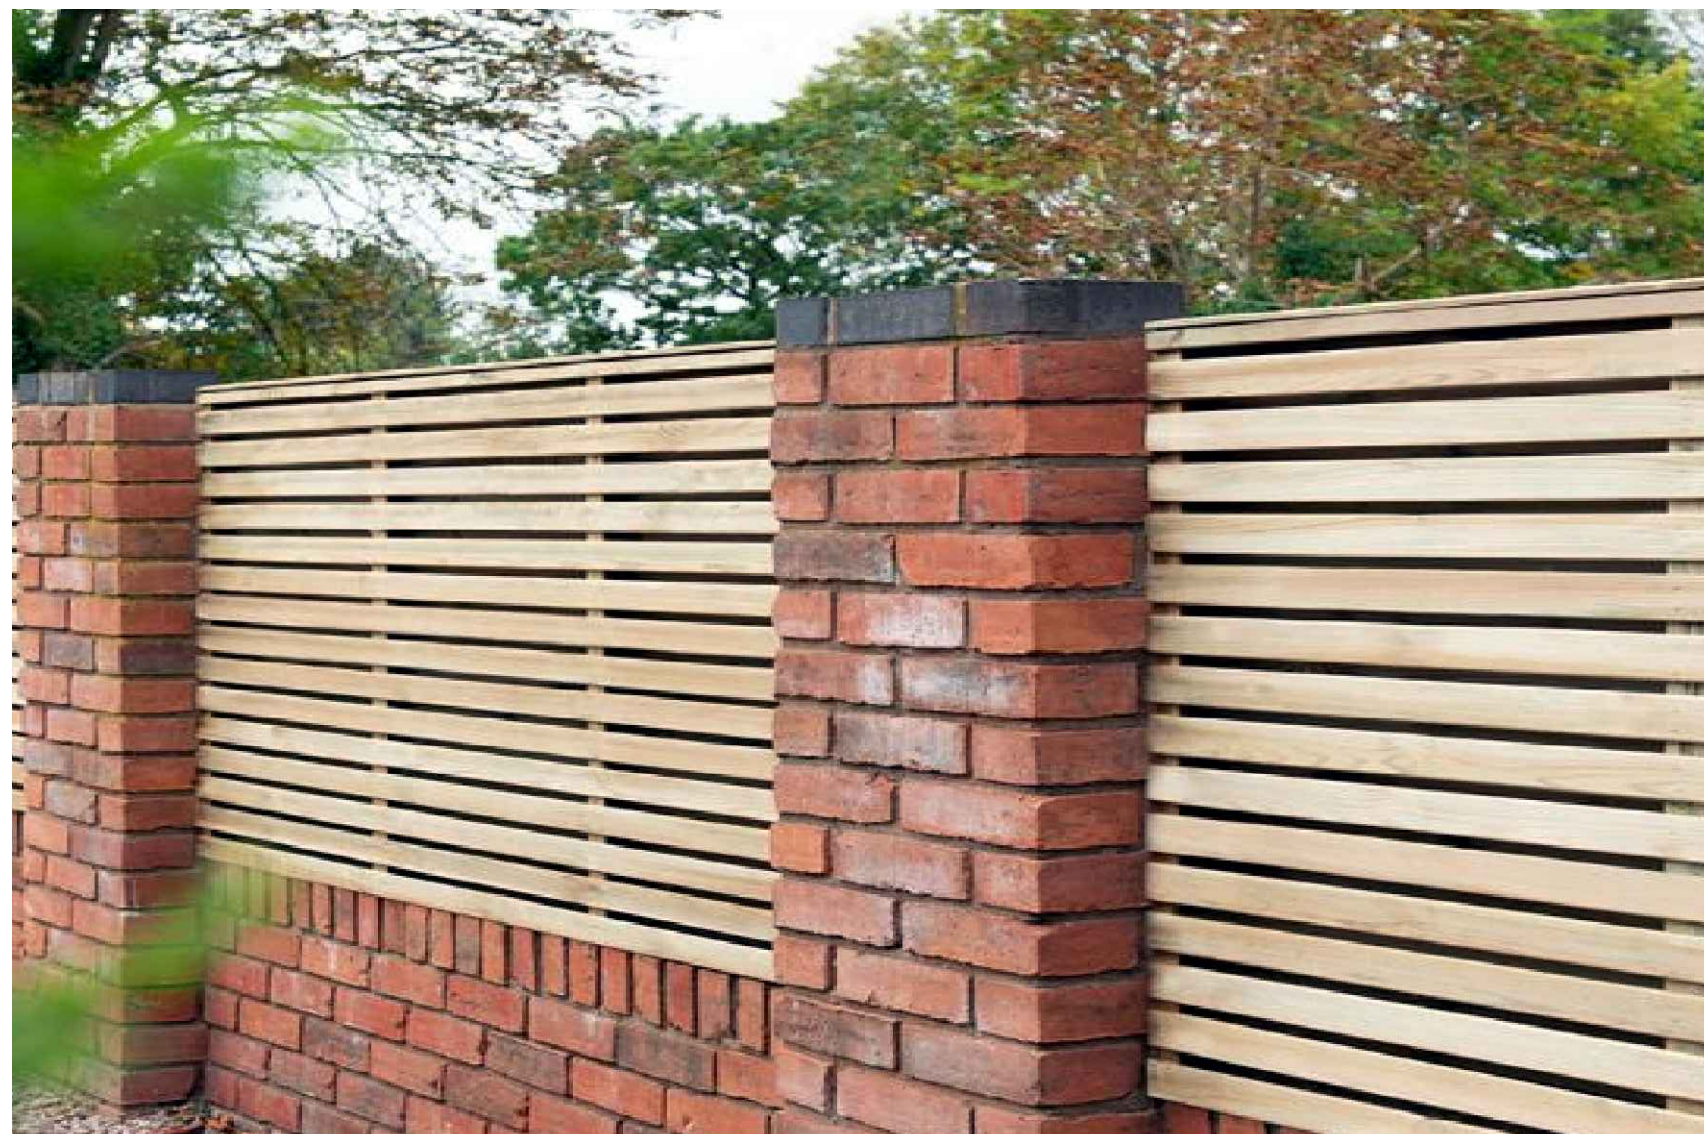

NOTE:

Illustrations provided are for indicative purposes only and need to be read in conjunction with engineers retaining wall details.

The Copyright of this drawing belongs to MSPSL Planning & Design Ltd. and shall not be used or reproduced in any form without its express permission.

Do not scale from this drawing - Work to figured dimensions only. All dimensions to be checked on site prior to the execution of any work.

For the avoidance of doubt all dimensions are measured to wall structure and not the finishes unless otherwise stated.

Where any discrepancy is found to exist within or between drawings and/or documents it should be reported to the architect immediately.

MPSL Planning & Design Ltd. shall not be liable for any use of drawings and documents for any purpose other than for which the same were prepared by or on behalf of MPSL Planning & Design Ltd.

A	19.12.2021	Updated to reflect latest layout REV H.		CW
Rev	Date	Revision		Notes
+ Client				
 LANCET HOMES				
+ Drawing Title				
BOUNDARY TREATMENT DETAILS (SHEET 2 OF 2)				
+ Project				
Proposed Residential Development, Crompton Avenue, Rochdale.				
Job No	Orig No	Drawn	Rev	
20109	05	CW	A	
Scale	Date	Stage		
1:20 @ A2	APRIL 2023	FOR PLANNING		
mpsI planning & design ltd 4 East Green Coburn Court, Trafford Park, Manchester. M32 9QT		t: 0161 772 1999 e: info@mpsdesign.co.uk www.mpsdesign.co.uk		
				