


General Notes:
1.This drawing is to be read in conjunction with all relevant architectural information and other consultants drawings.
2.Discrepancies must be reported directly to the Architect.
3.All dimensions must be checked on site and not scaled from drawing.
4.This drawing is copyright.

REVISIONS

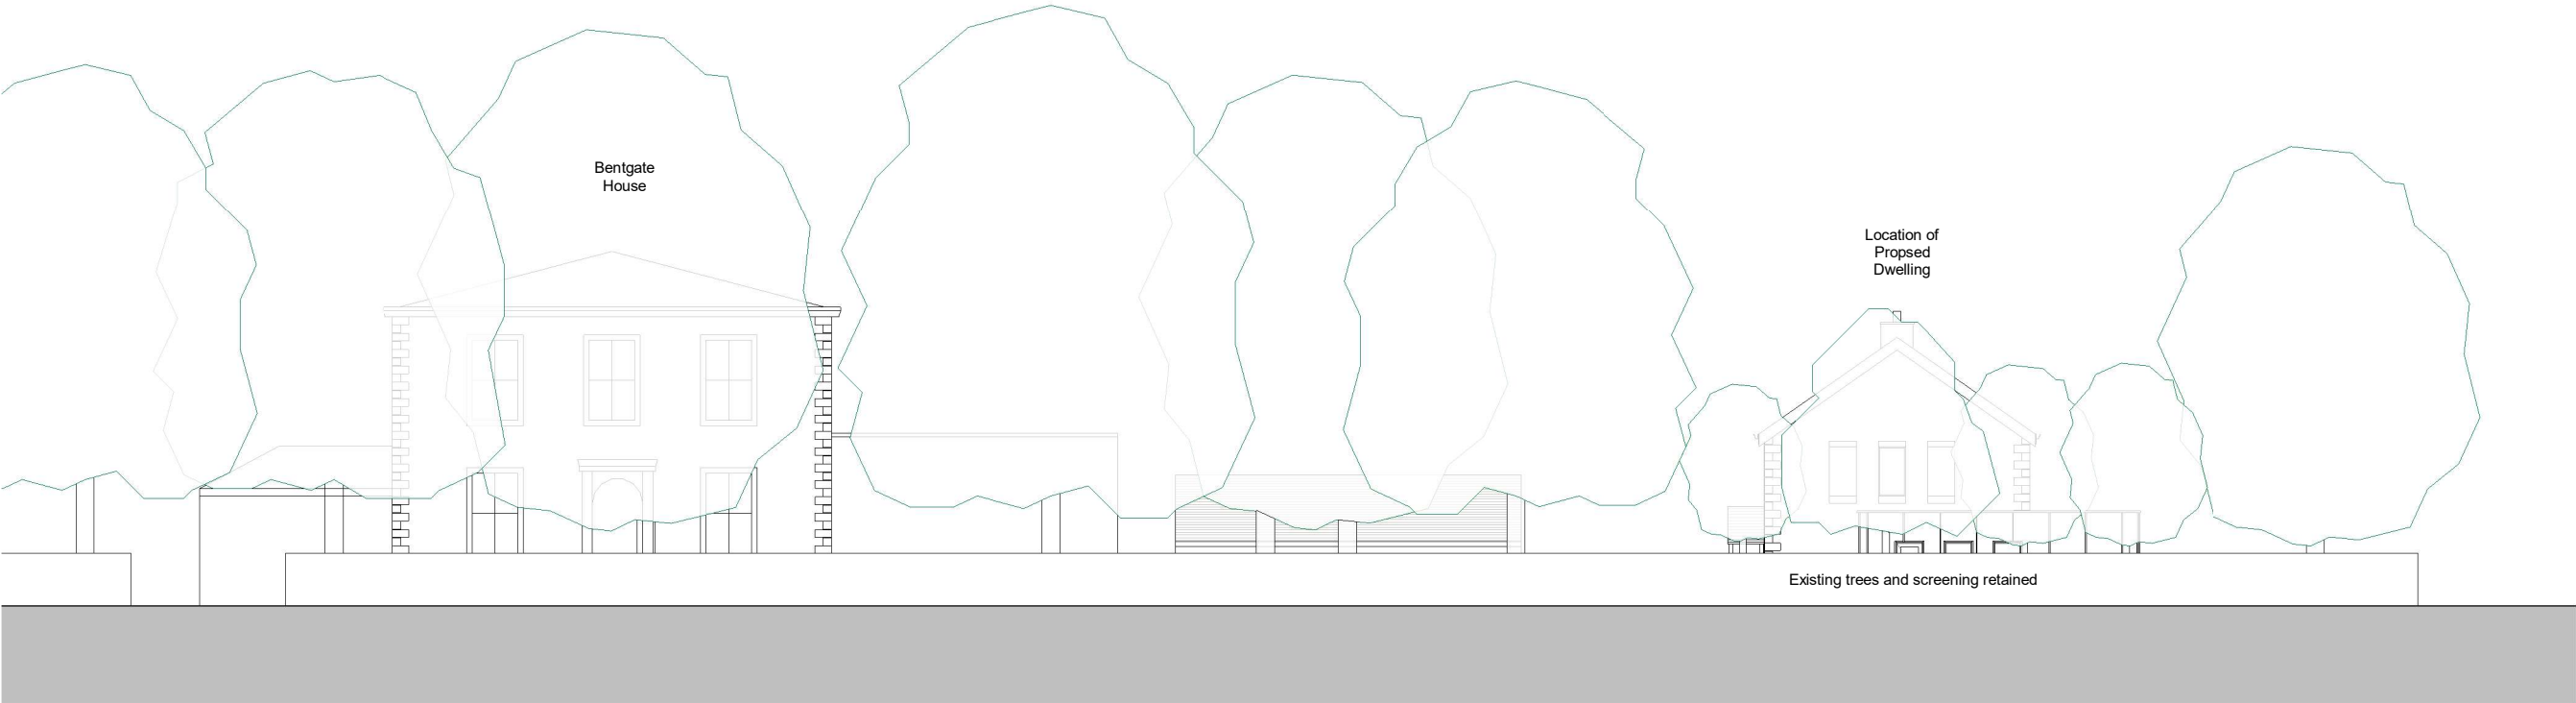

Street Section (Section through Newhey Road looking towards the site)
1 : 200



Photo 1
Refer to PL02 for photo locations



Photo 2

Scale (A3)		1 : 200
Issue		PLANNING
		Jeffrey Jordan Architects w: jeffreyyordanarchitects.co.uk e: jsmith@jeffreyyordanarchitects.co.uk t: +447706965467
Project Address	Bentgate House, Newhey	
Project Description	New Dwelling	
Drawing Title	Site Section	
Drawing No.	PL05	REV.