
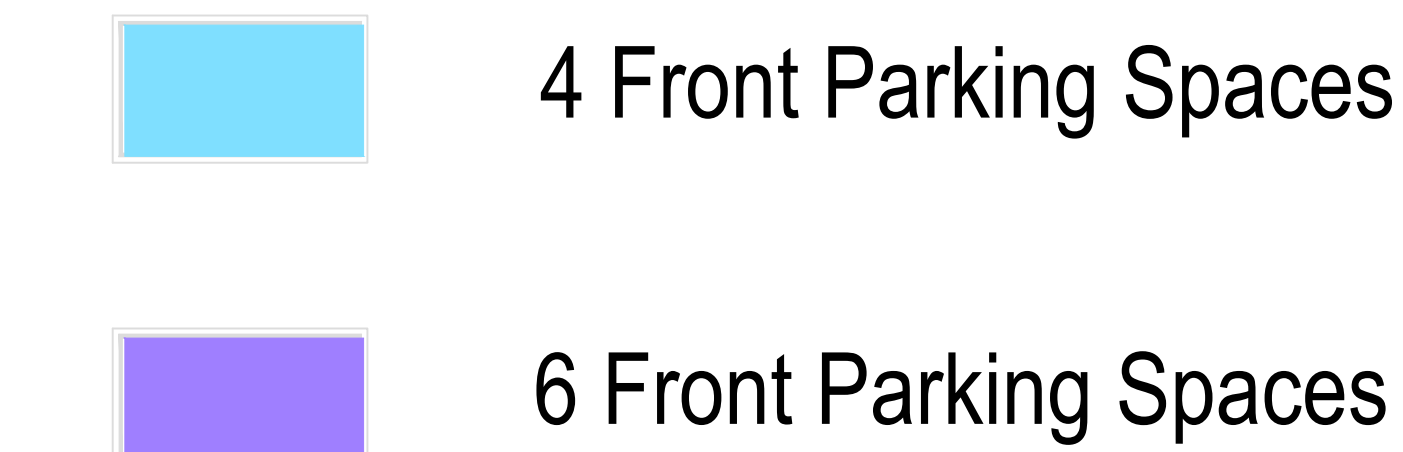
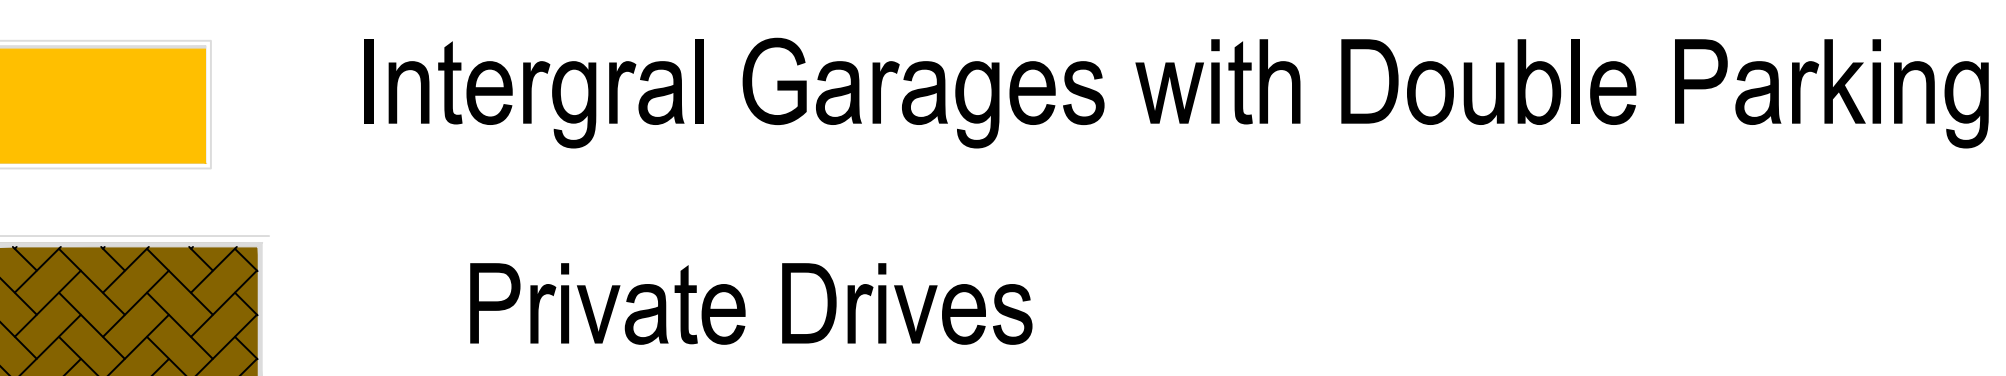
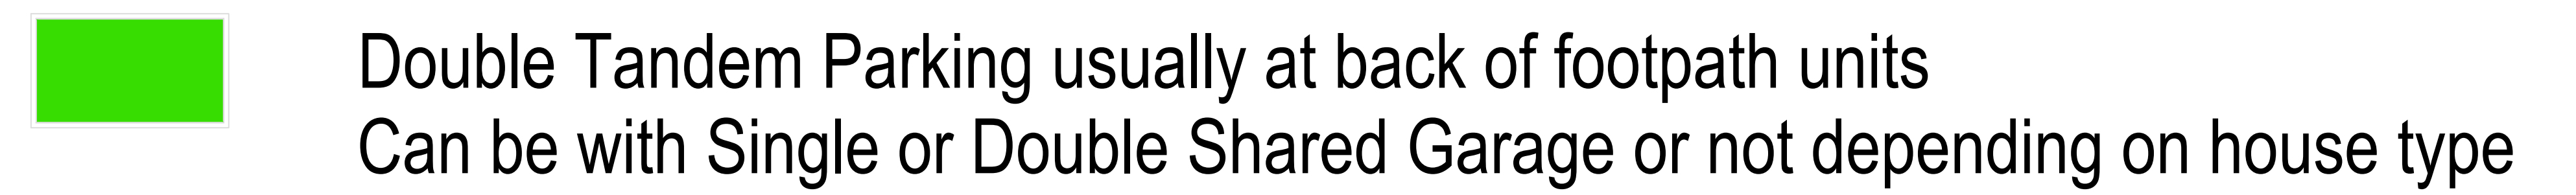


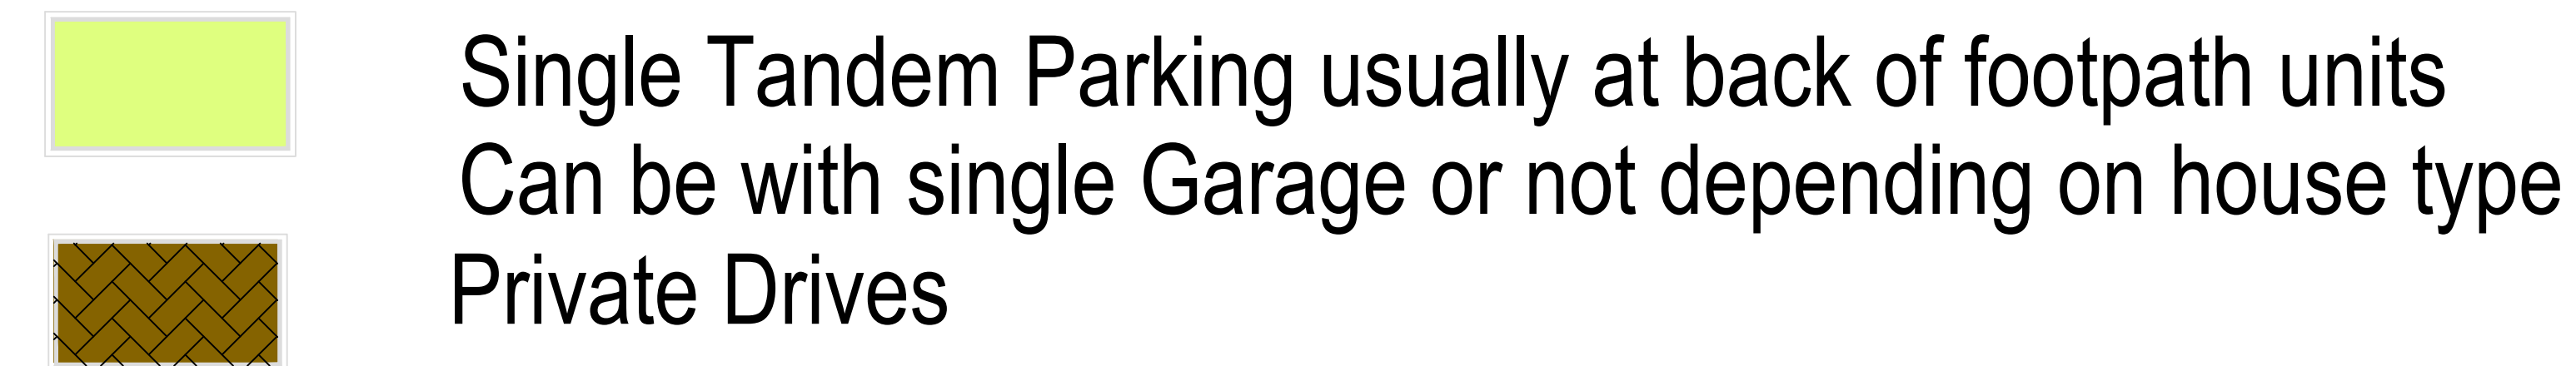

Revision	Description	Date	Design By		
Project Cowm Top					
Description: Parking Senarios					
Design By	CL	Date:	01.02.24	Draft at NO.	1:1000
				Revision:	000
H8544 - BAH - XX +XX- DR - UD - Z25002					
Do not scale from this drawing. Work given dimensions only. Any discrepancies are to be reported to Originator.					