



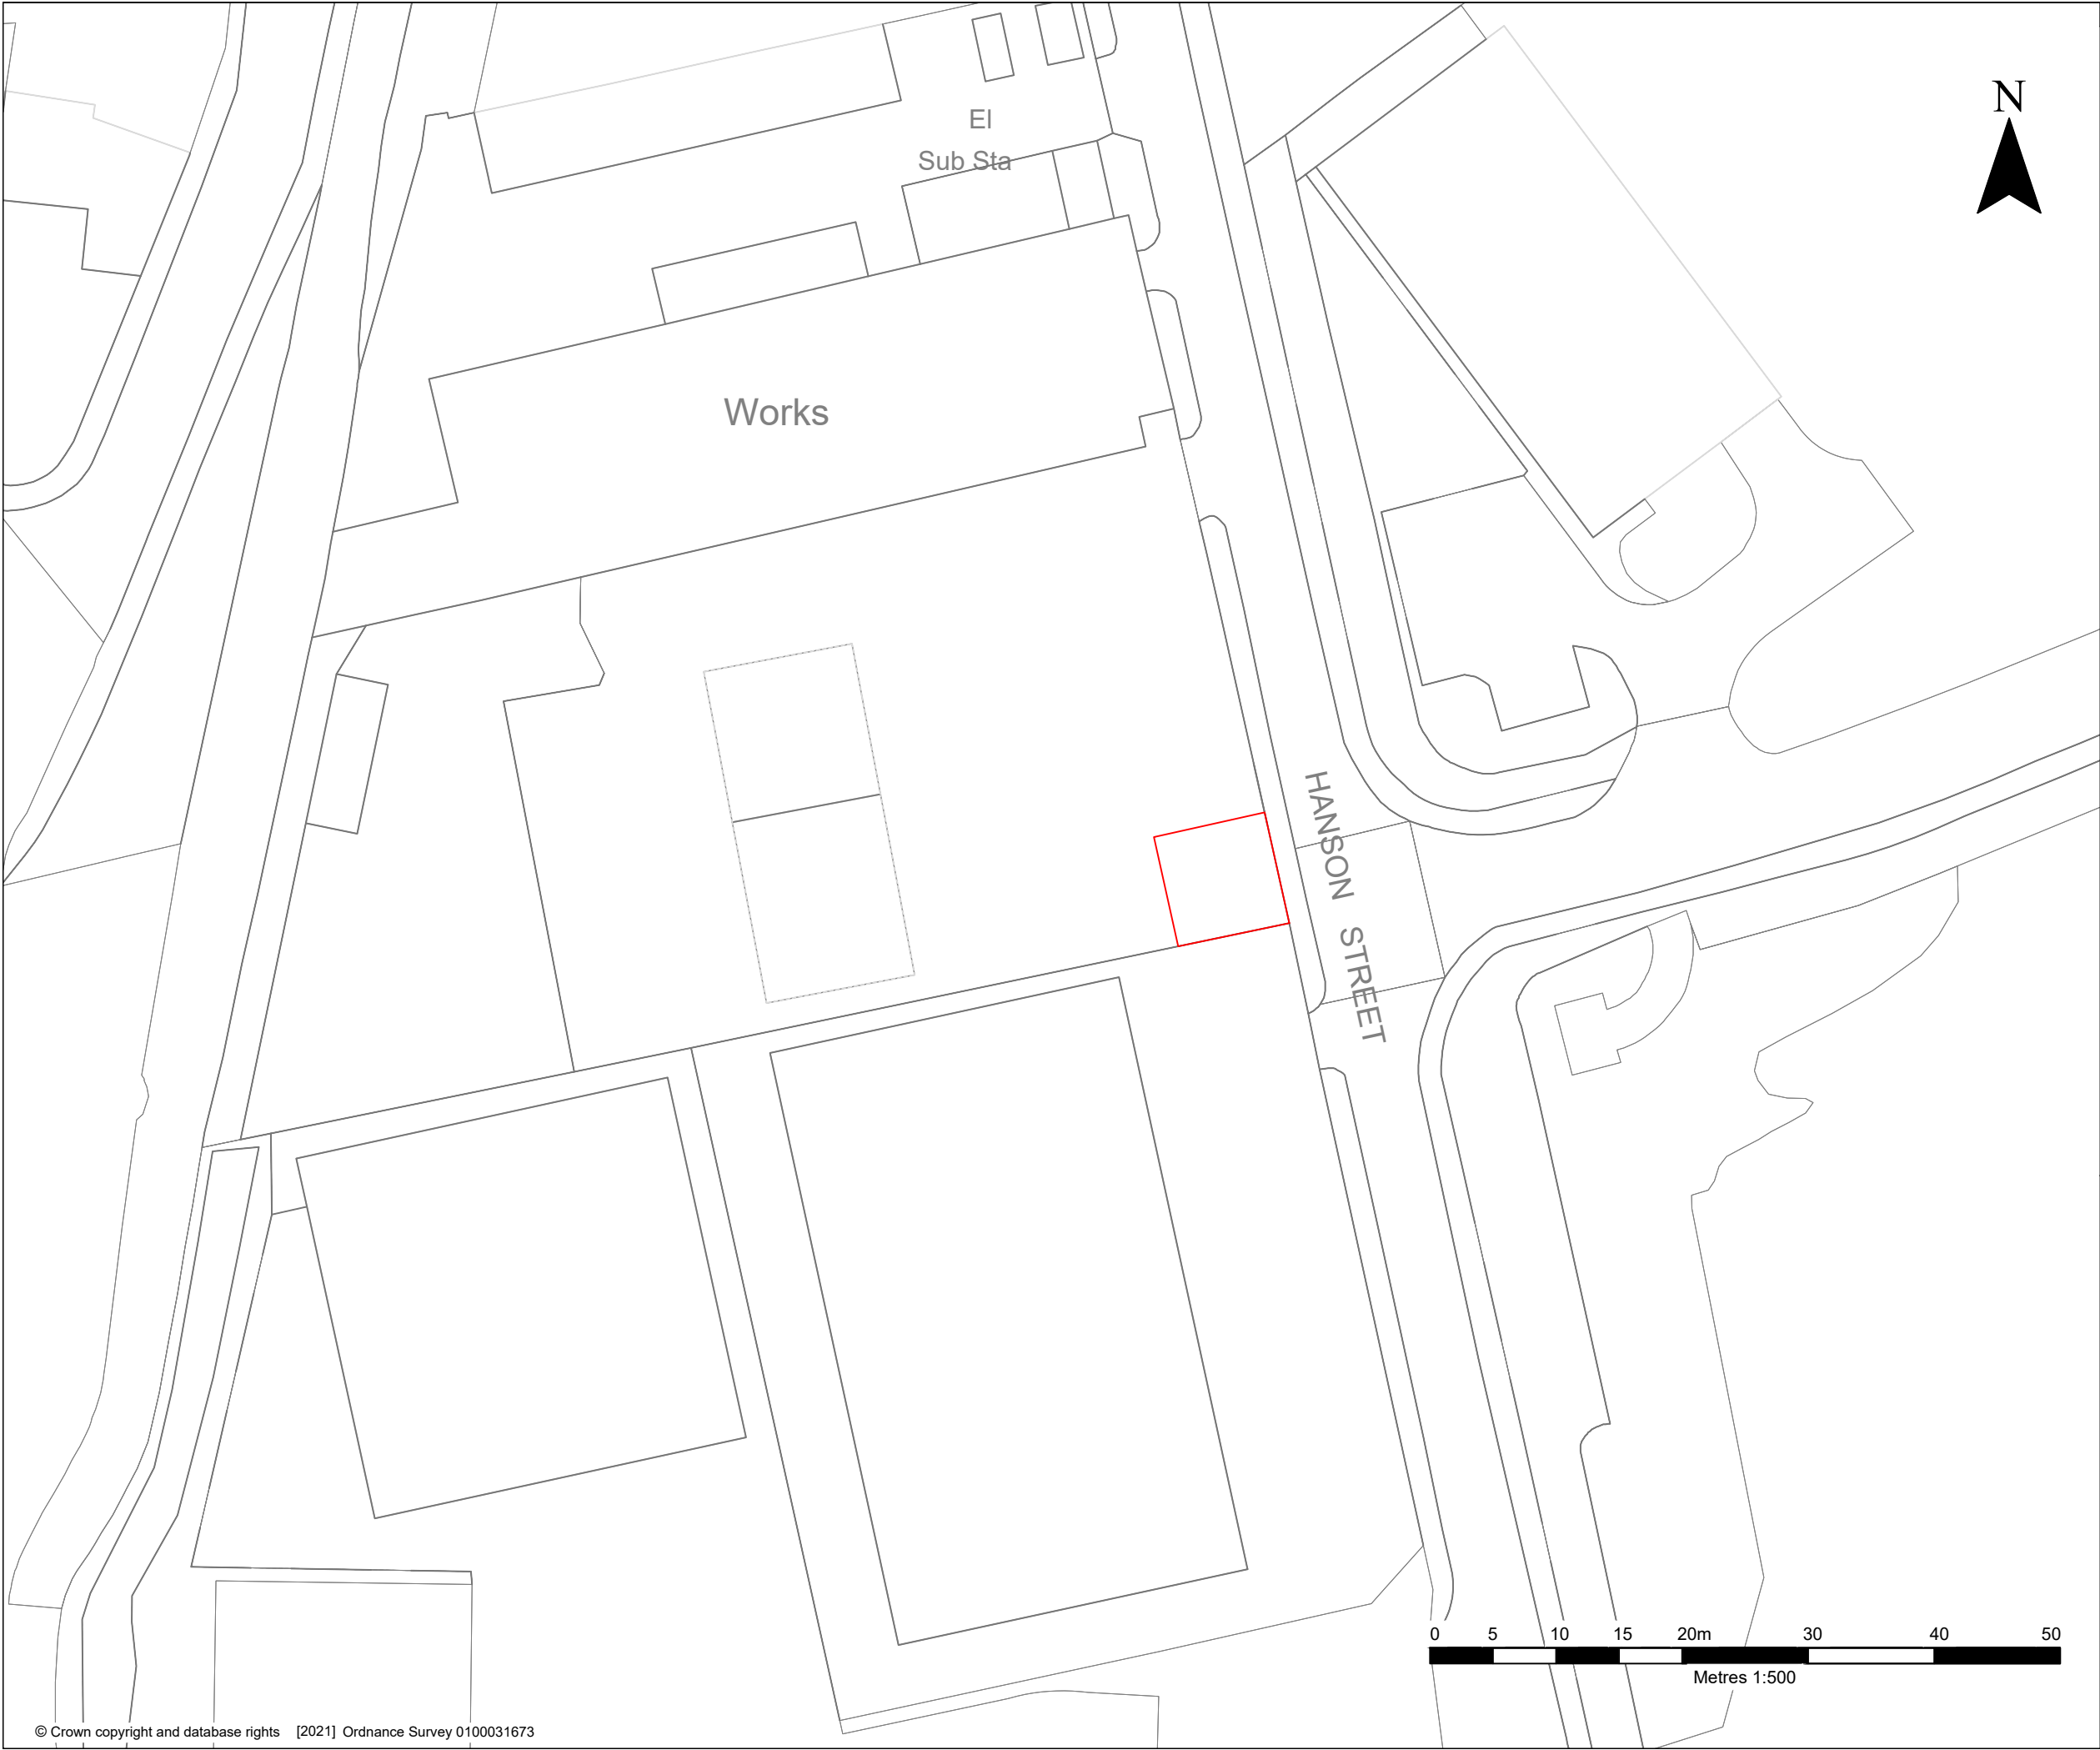

LEGEND

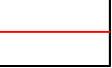

SITE BOUNDARY



LEADING THE CHARGE



AMP CLEAN ENERGY
1 DOVER STREET
LONDON
W1S 4LD

HANSON STREET, MIDDLETON
MANCHESTER, M24 2YP

WHITBROOK BOX
BATTERY BOX

EXISTING SITE PLAN

WHITBROOK B06

Scale

AS SHOWN

Date

FEBRUARY 2023

© Crown copyright and database rights [2021] Ordnance Survey 0100031673