

- KEY
- ① Existing fascia signage remove and make good

② Existing fire escape

③ Existing CCTV camera remove and make good

④ Existing all barclays car parking signage remove and make good

⑤ Existing external air condenser

STATUTORY STATUS	
LISTED	YES
CONSERVATION	NO

NOTE

This drawing has been prepared from historical information that cannot be guaranteed accurate. Responsibility is not accepted for errors made by others in scaling from this drawing. All construction information should be taken from figured dimensions only. All dimensions should be checked on site prior to the manufacture of any components.

HATCHING

New Partition wall



Existing Partition wall

New Partition wall

Structural wall

New Partition wall

Area not in scope

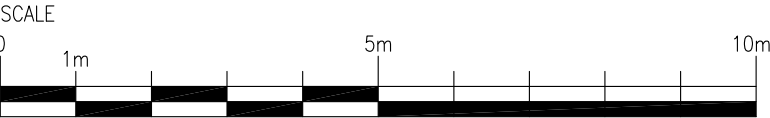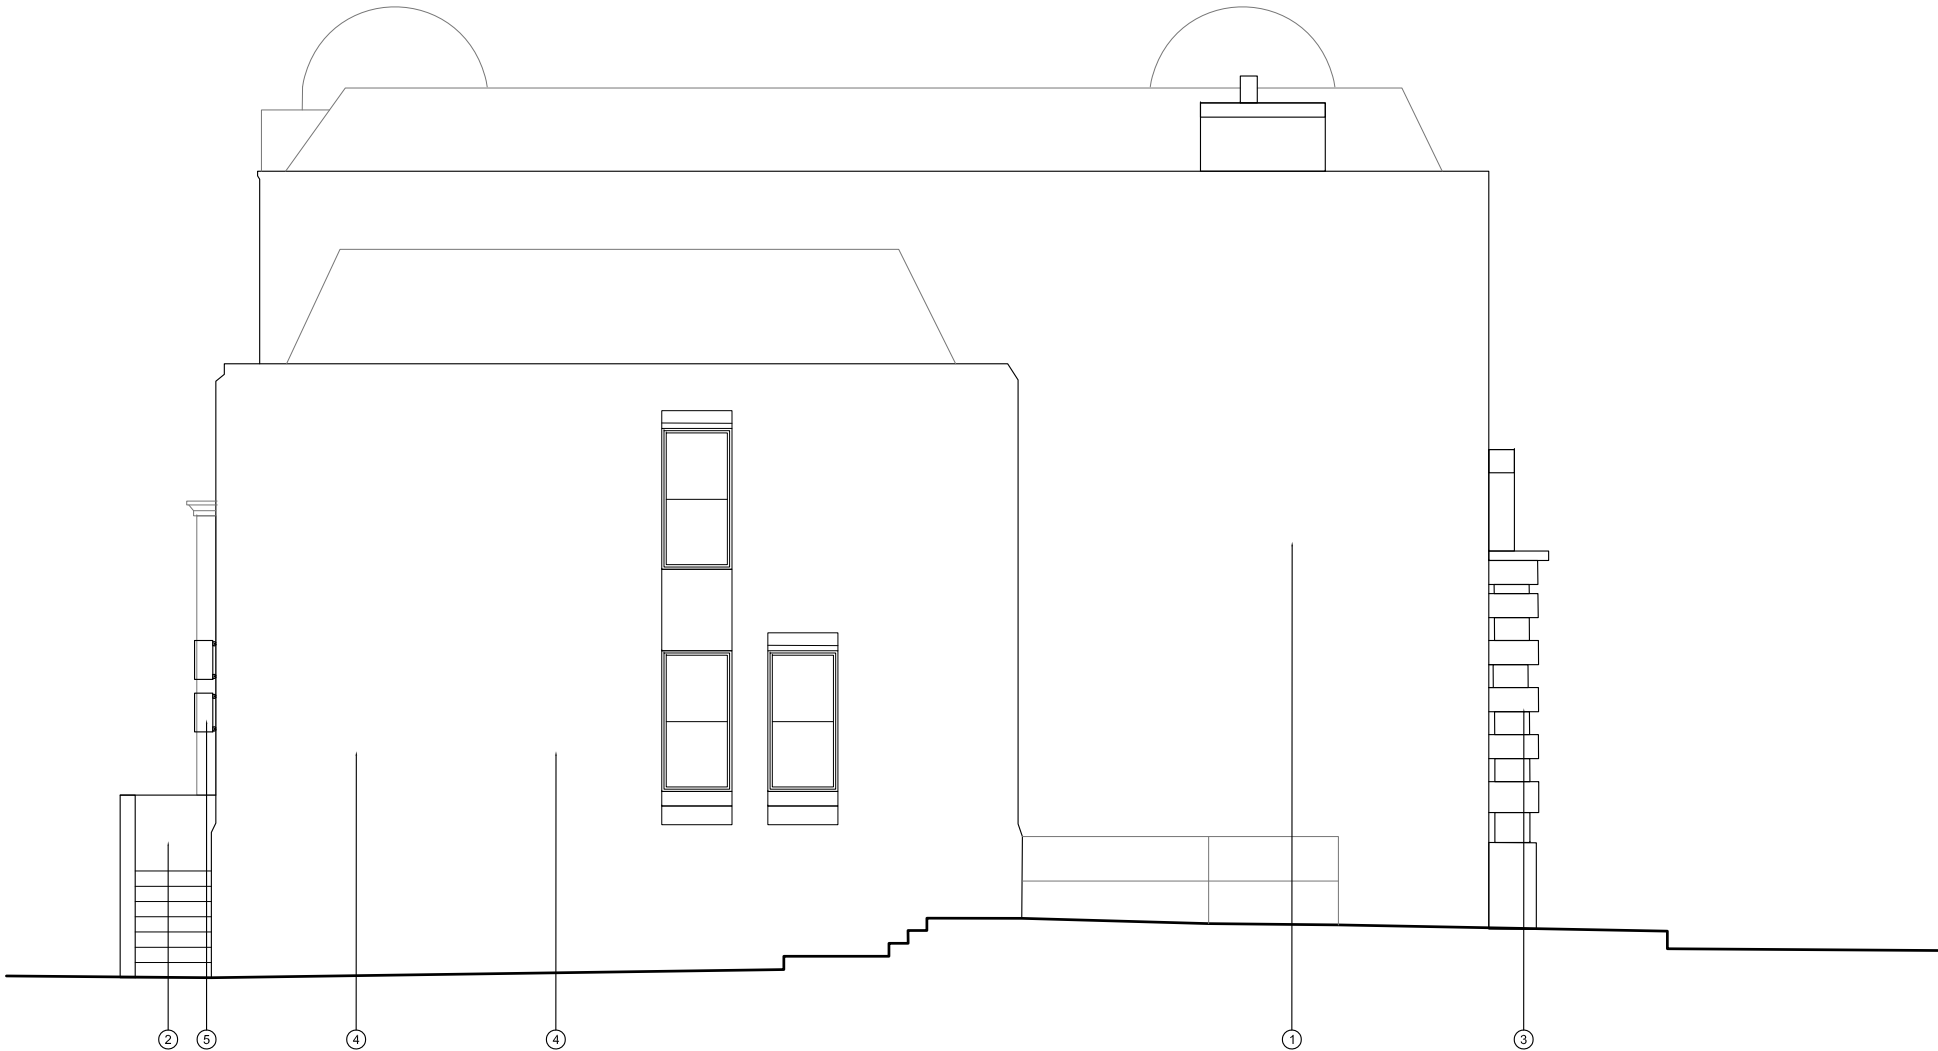

PLANNING



ISG
Boleyn House,
St Augustines
Business Park,
Whitstable,
Kent CT5 2QJ

Project

HEYWOOD CHURCH ST

2/10 CHURCH STREET
HEYWOOD, LANCASHIRE
OL10 1LN
PIM No.



Drawing Title

SOUTHEAST SIDE ELEVATION
AS PROPOSED
CLOSURE 2023

Branch	Sort Code	Branch ID	Supplier Project No
			BY108536
Scale	1:100@A3	Drawn	HU
		Checked	JW
Drg.No	BY108536_033		Revision
			-

Architectural Practice: ISG Design Hub