


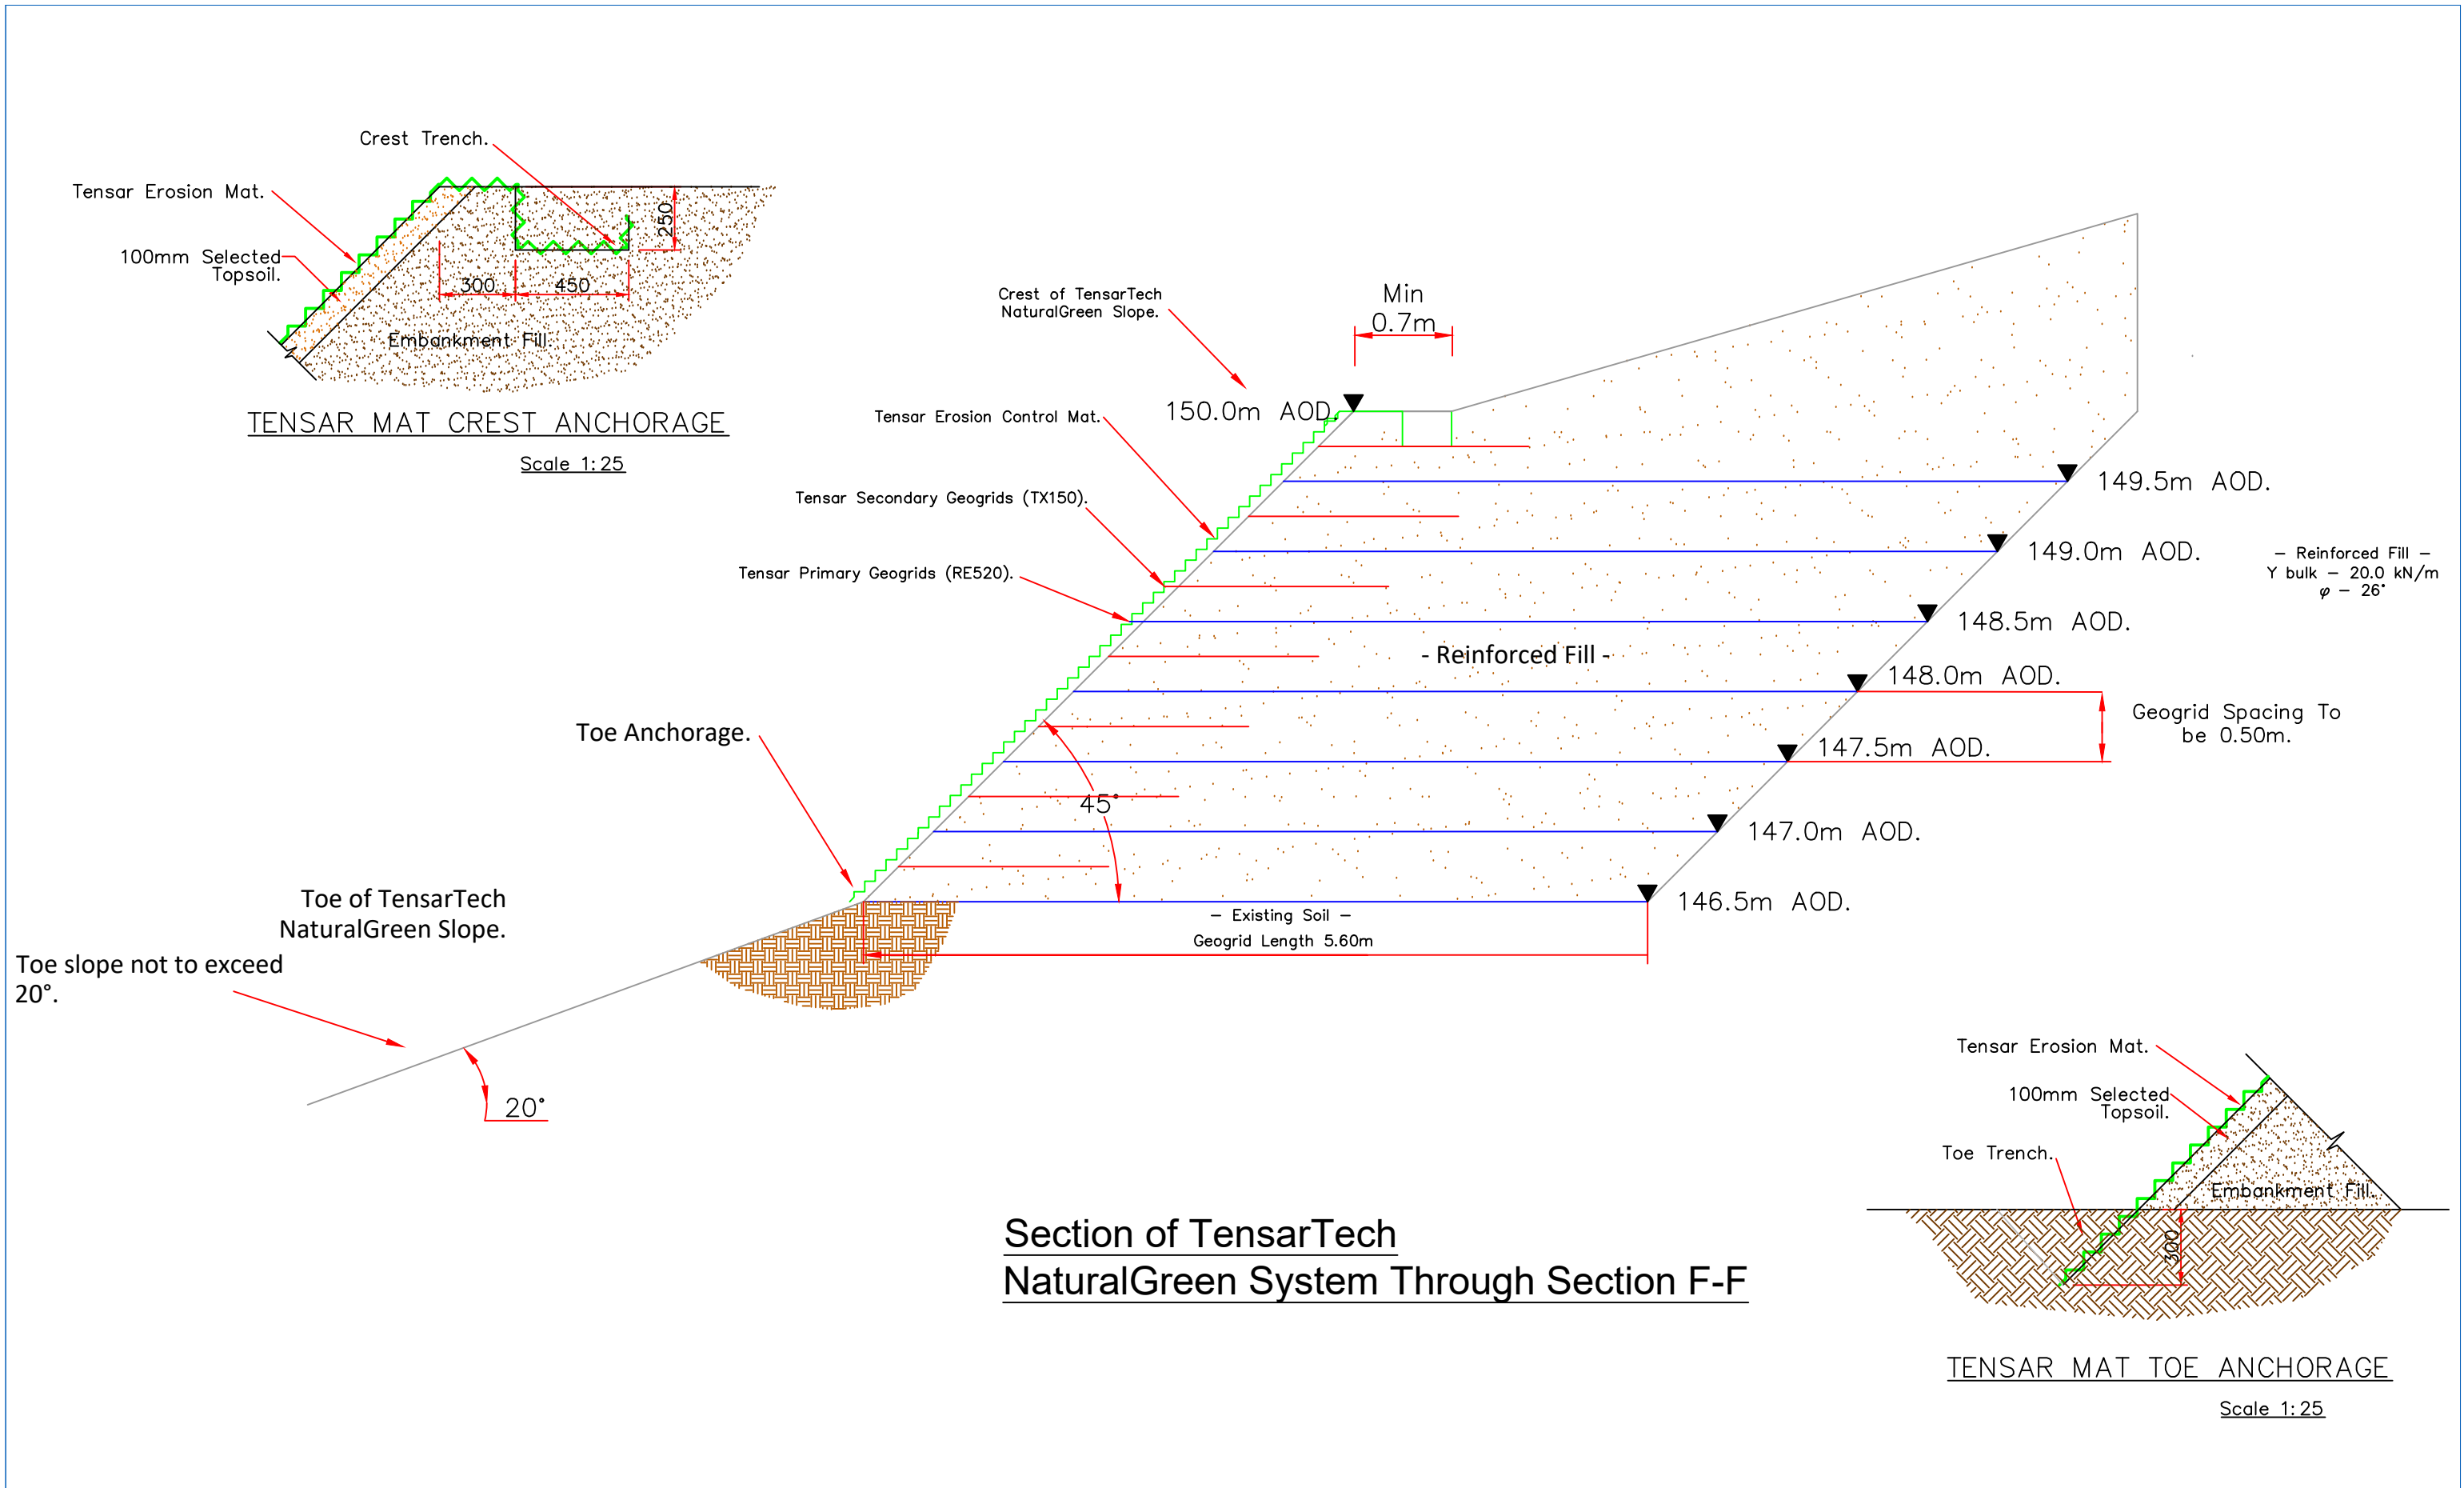

GROUNDTECH CONSULTING 	CLIENT	DATE				Status		Notes
	COUNTRYSIDE HOMES	JUNE 2023				Preliminary		
	PROJECT TITLE	SCALE				Draft		
	HOLLINGWORTH GATE, LITTLEBOROUGH	NTS				Issued		
	PLAN TITLE	PLAN NUMBER				For Comment		
	TENSARTECH NATURAL GREEN PROFILE PLAN - SECTION F	GRO-23131-P03F	Rev.	Details	Date	Approved		