



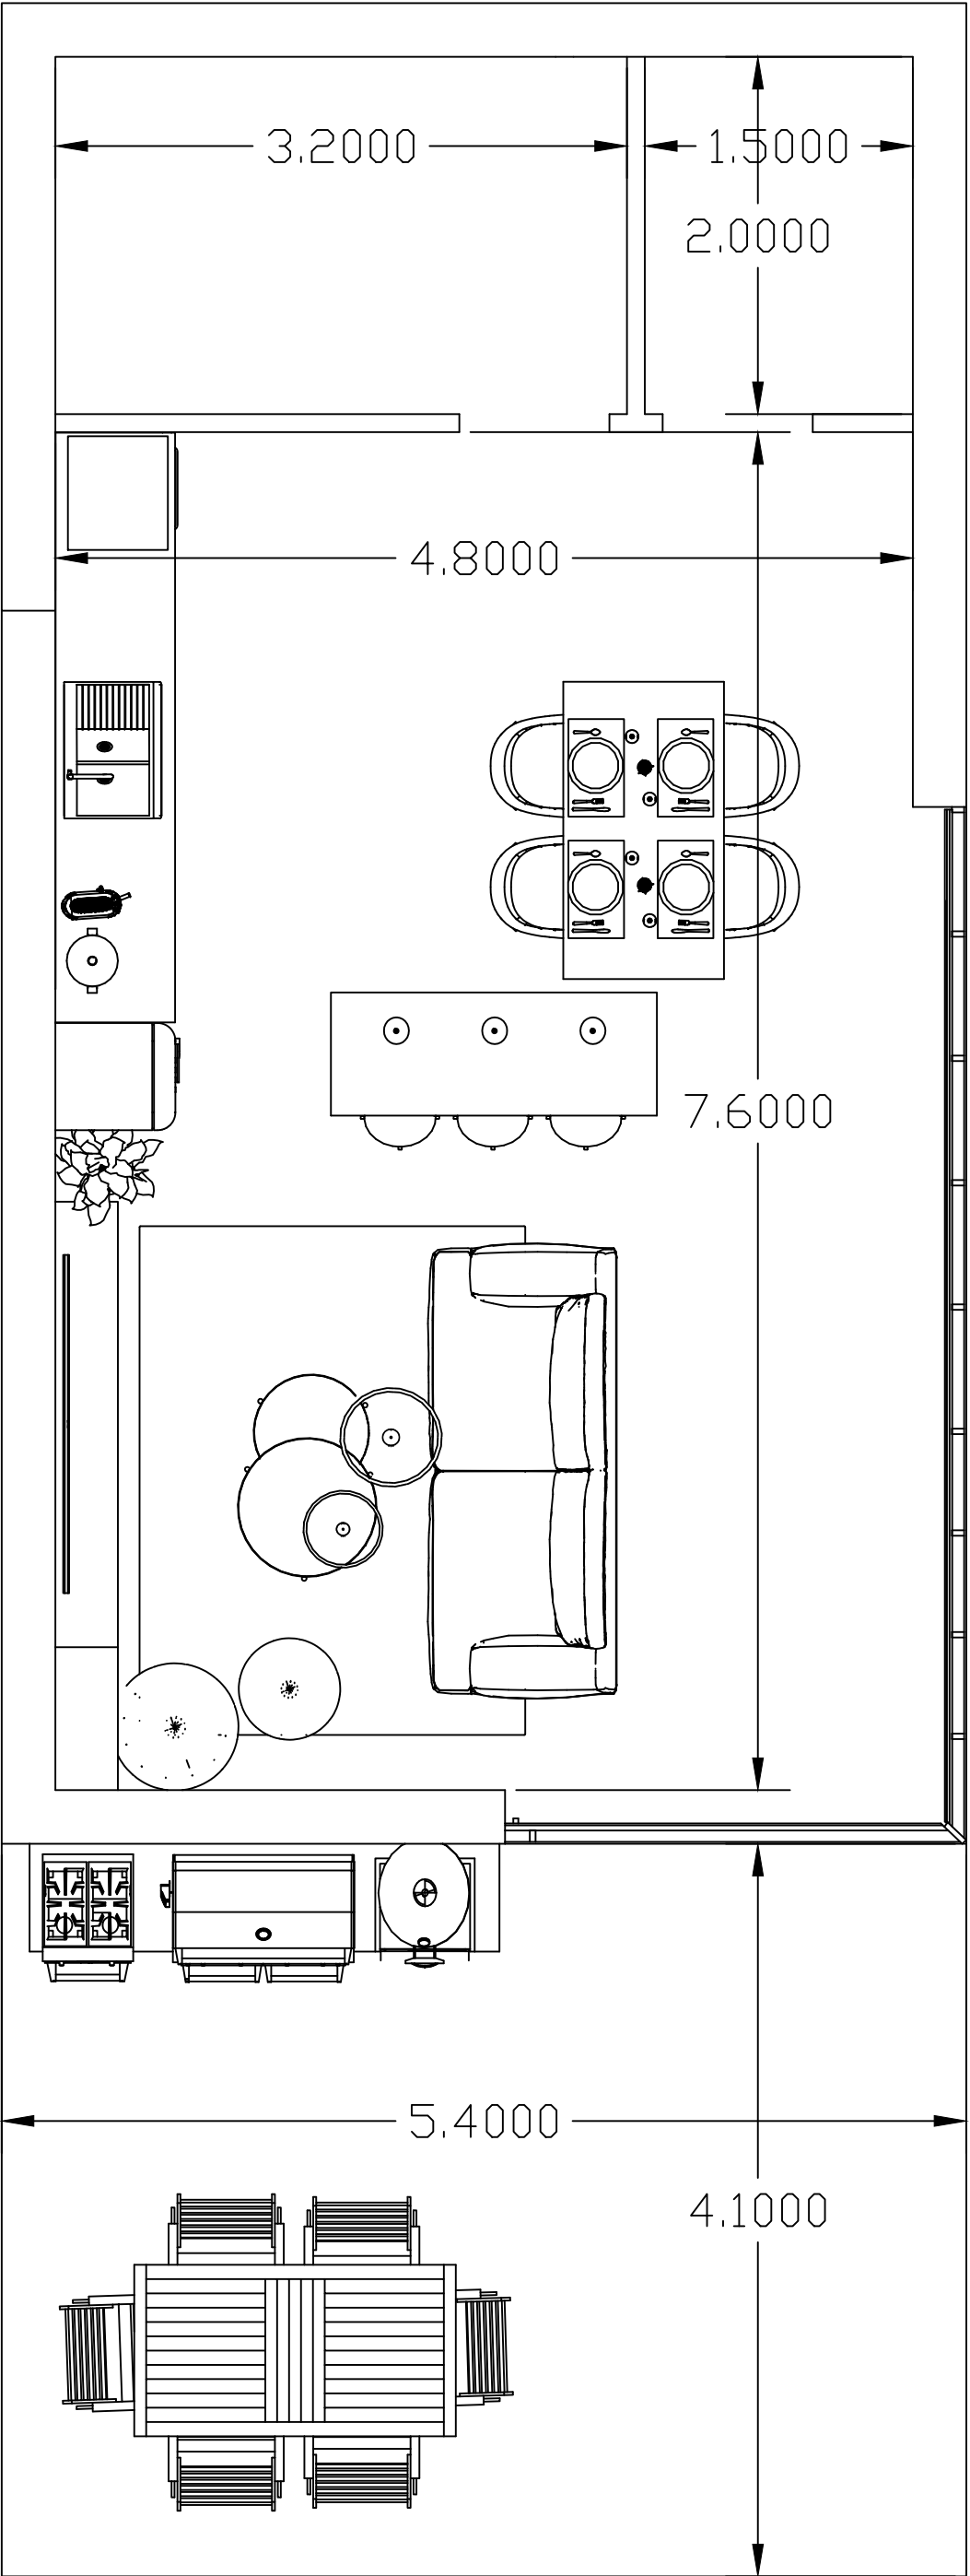

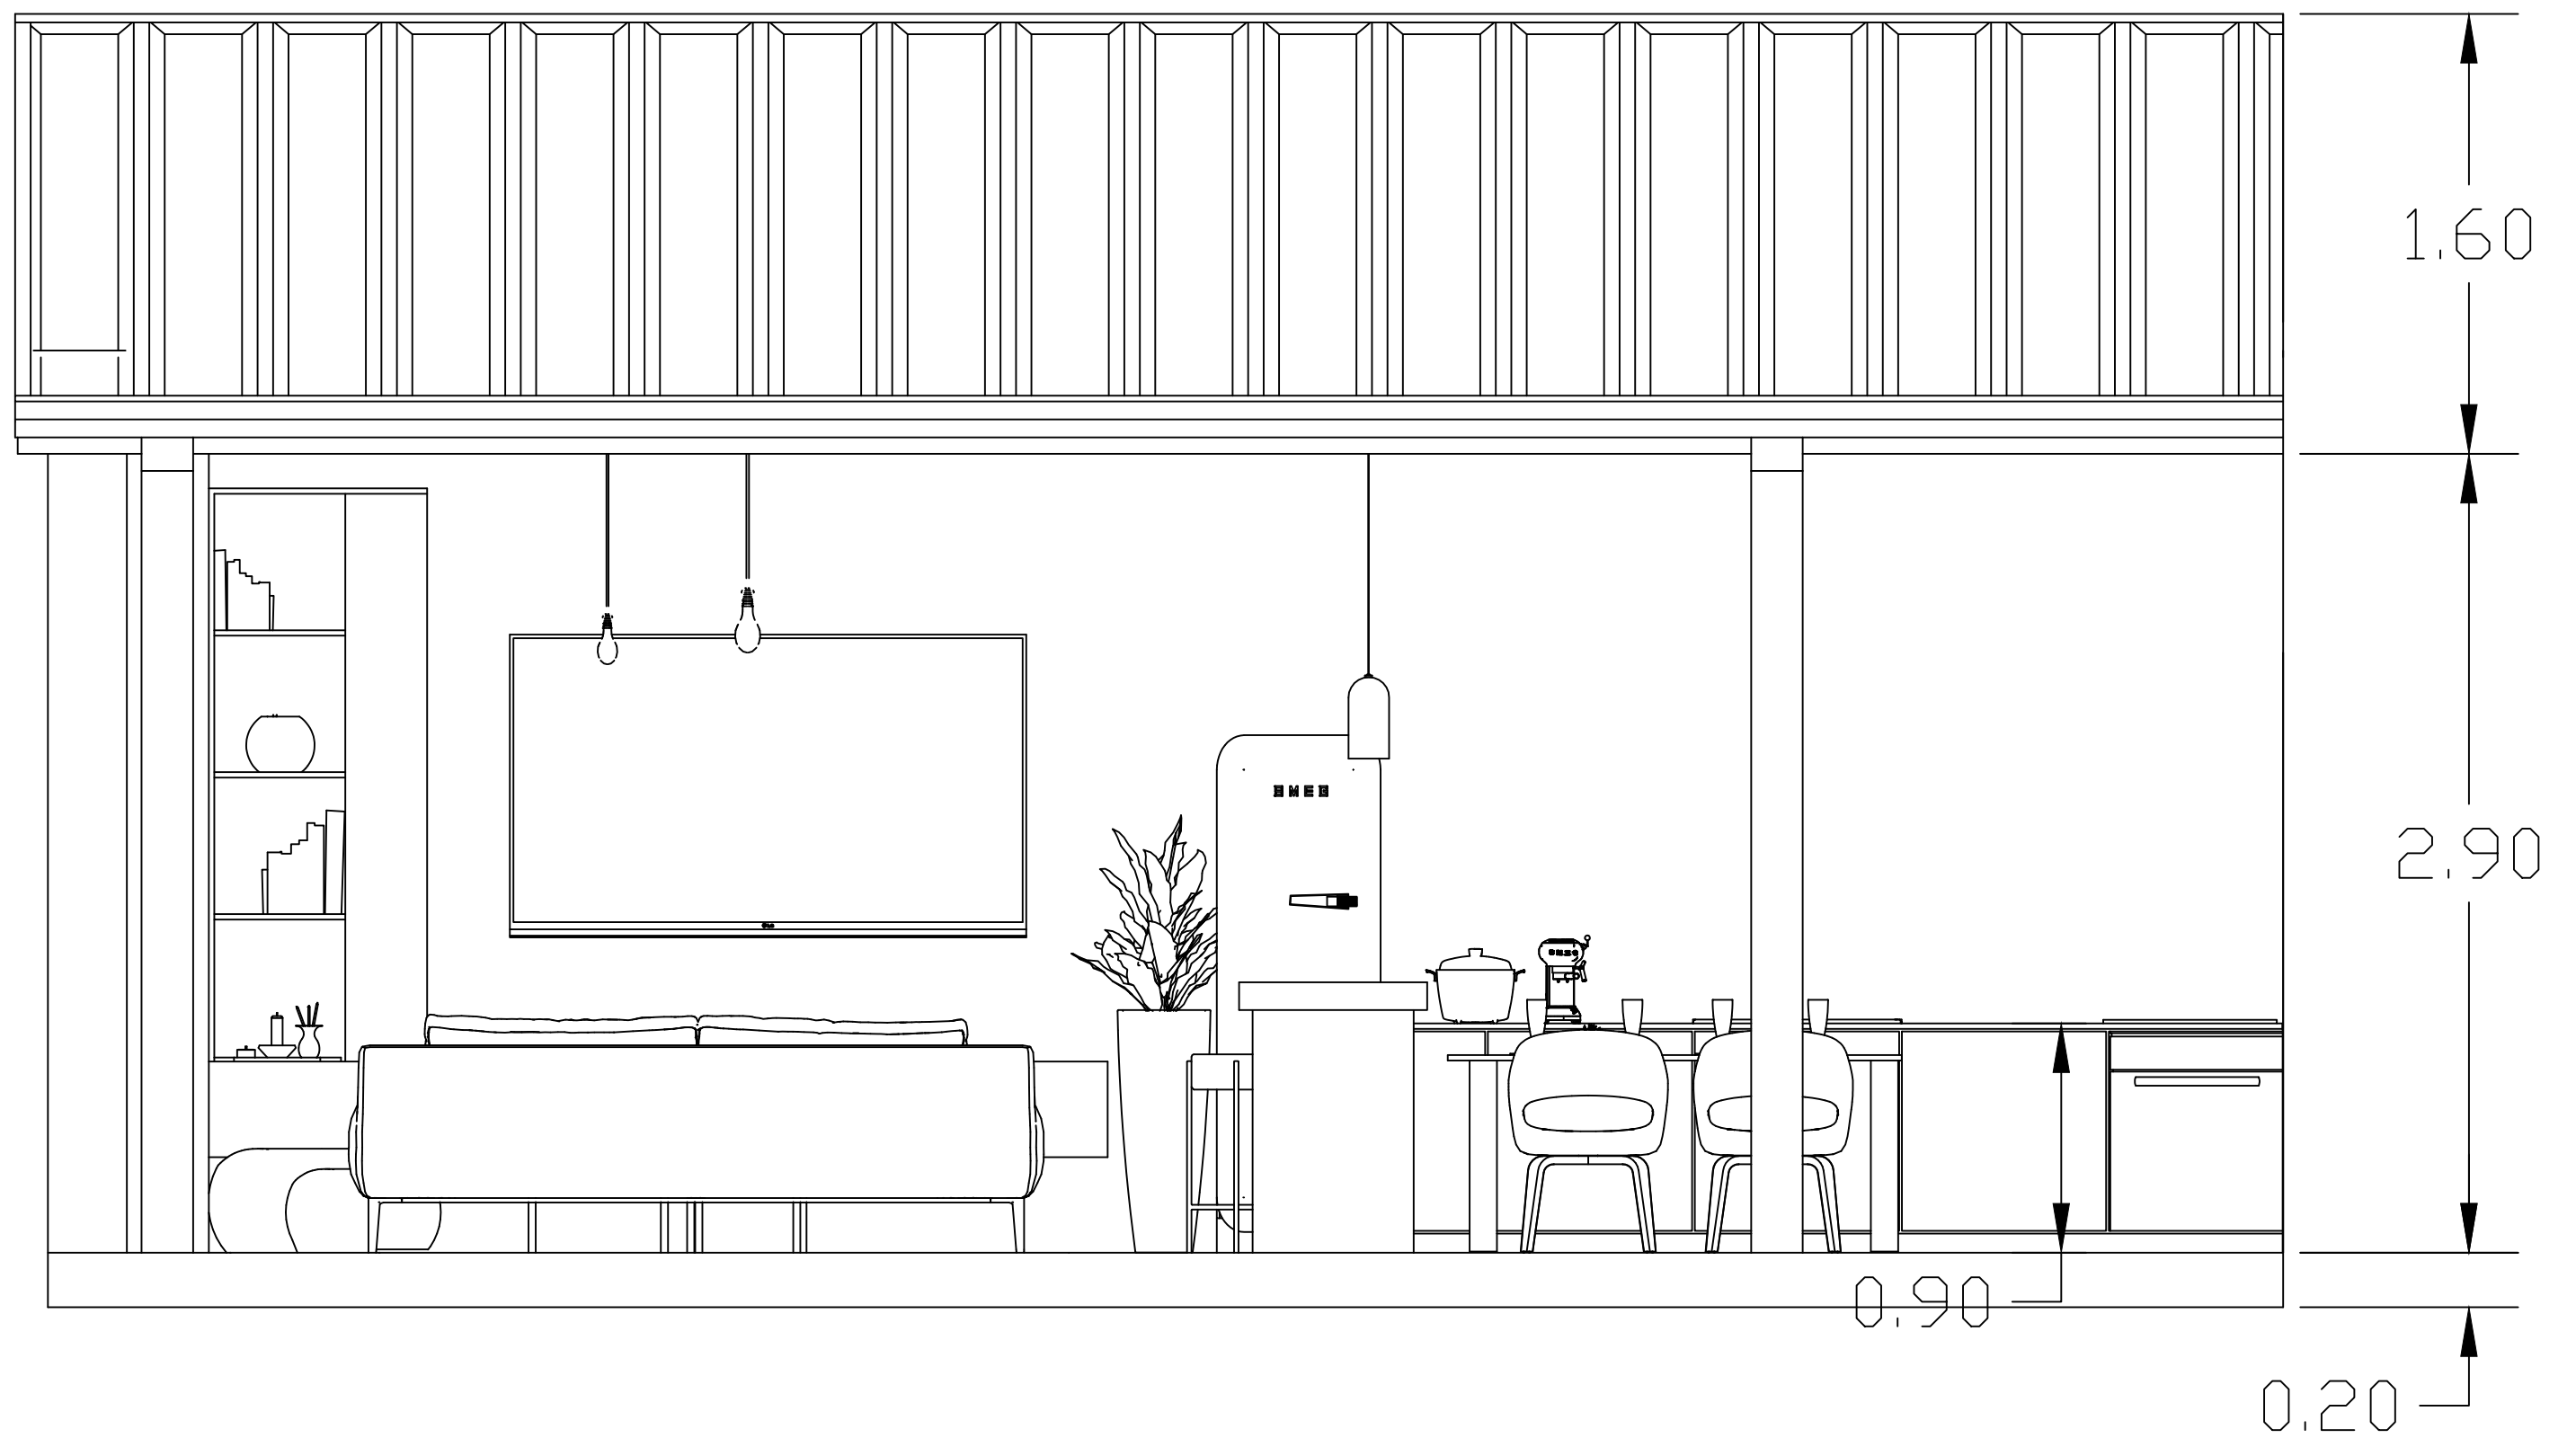

H. M. LAND REGISTRY

NATIONAL GRID PLAN SD 8812 SECTION K

~~LANCASHIRE~~

Scale 1/1250
COUNTY OF GREATER MANCHESTER
ROCHDALE DISTRICT
ROCHDALE COUNTY BOROUGH



Made and printed by the Director
General of the Ordnance Survey,
Chessington, Surrey. 1966 for HMLR
© Crown Copyright 1966

Filed Plan of Title No. LA 75654



This is a copy of the title plan on 4 DEC 2023 at 16:56:44. This copy does not take account of any application made after that time even if still pending in HM Land Registry when this copy was issued.

This copy is not an 'Official Copy' of the title plan. An official copy of the title plan is admissible in evidence in a court to the same extent as the original. A person is entitled to be indemnified by the registrar if he or she suffers loss by reason of a mistake in an official copy. If you want to obtain an official copy, the HM Land Registry web site explains how to do this.

HM Land Registry endeavours to maintain high quality and scale accuracy of title plan images. The quality and accuracy of any print will depend on your printer, your computer and its print settings. This title plan shows the general position, not the exact line, of the boundaries. It may be subject to distortions in scale. Measurements scaled from this plan may not match measurements between the same points on the ground.

This title is dealt with by HM Land Registry, Fylde Office.

© Crown Copyright. Produced by HM Land Registry. Further reproduction in whole or in part is prohibited without the prior written permission of the Ordnance Survey. Licence Number AC0000851063.

H. M. LAND REGISTRY

NATIONAL GRID PLAN SD 8812 SECTION K

~~LANCASHIRE~~

Scale 1/1250
COUNTY OF GREATER MANCHESTER
ROCHDALE DISTRICT
ROCHDALE COUNTY BOROUGH



Made and printed by the Director
General of the Ordnance Survey,
Chessington, Surrey. 1966 for HMLR
© Crown Copyright 1966

Filed Plan of Title No. LA 75654



This is a copy of the title plan on 4 DEC 2023 at 16:56:44. This copy does not take account of any application made after that time even if still pending in HM Land Registry when this copy was issued.

This copy is not an 'Official Copy' of the title plan. An official copy of the title plan is admissible in evidence in a court to the same extent as the original. A person is entitled to be indemnified by the registrar if he or she suffers loss by reason of a mistake in an official copy. If you want to obtain an official copy, the HM Land Registry web site explains how to do this.

HM Land Registry endeavours to maintain high quality and scale accuracy of title plan images. The quality and accuracy of any print will depend on your printer, your computer and its print settings. This title plan shows the general position, not the exact line, of the boundaries. It may be subject to distortions in scale. Measurements scaled from this plan may not match measurements between the same points on the ground.

This title is dealt with by HM Land Registry, Fylde Office.

A 3D architectural rendering of a modern interior space. The scene features a light blue leather sofa in the foreground, two round wooden coffee tables, and a large flat-screen TV on the left wall. Two large, woven, dome-shaped pendant lights hang from the ceiling. In the background, there is a kitchen area with light wood cabinetry, a white countertop, and a sink. A dining table with white chairs is also visible. The ceiling has exposed dark wooden beams, and the floor is made of light-colored wood. Large windows on the right side provide natural light. The overall aesthetic is clean, bright, and contemporary.

Interior design //

Kitchen Design

3D RENDERS //













Thank you for your trust...