




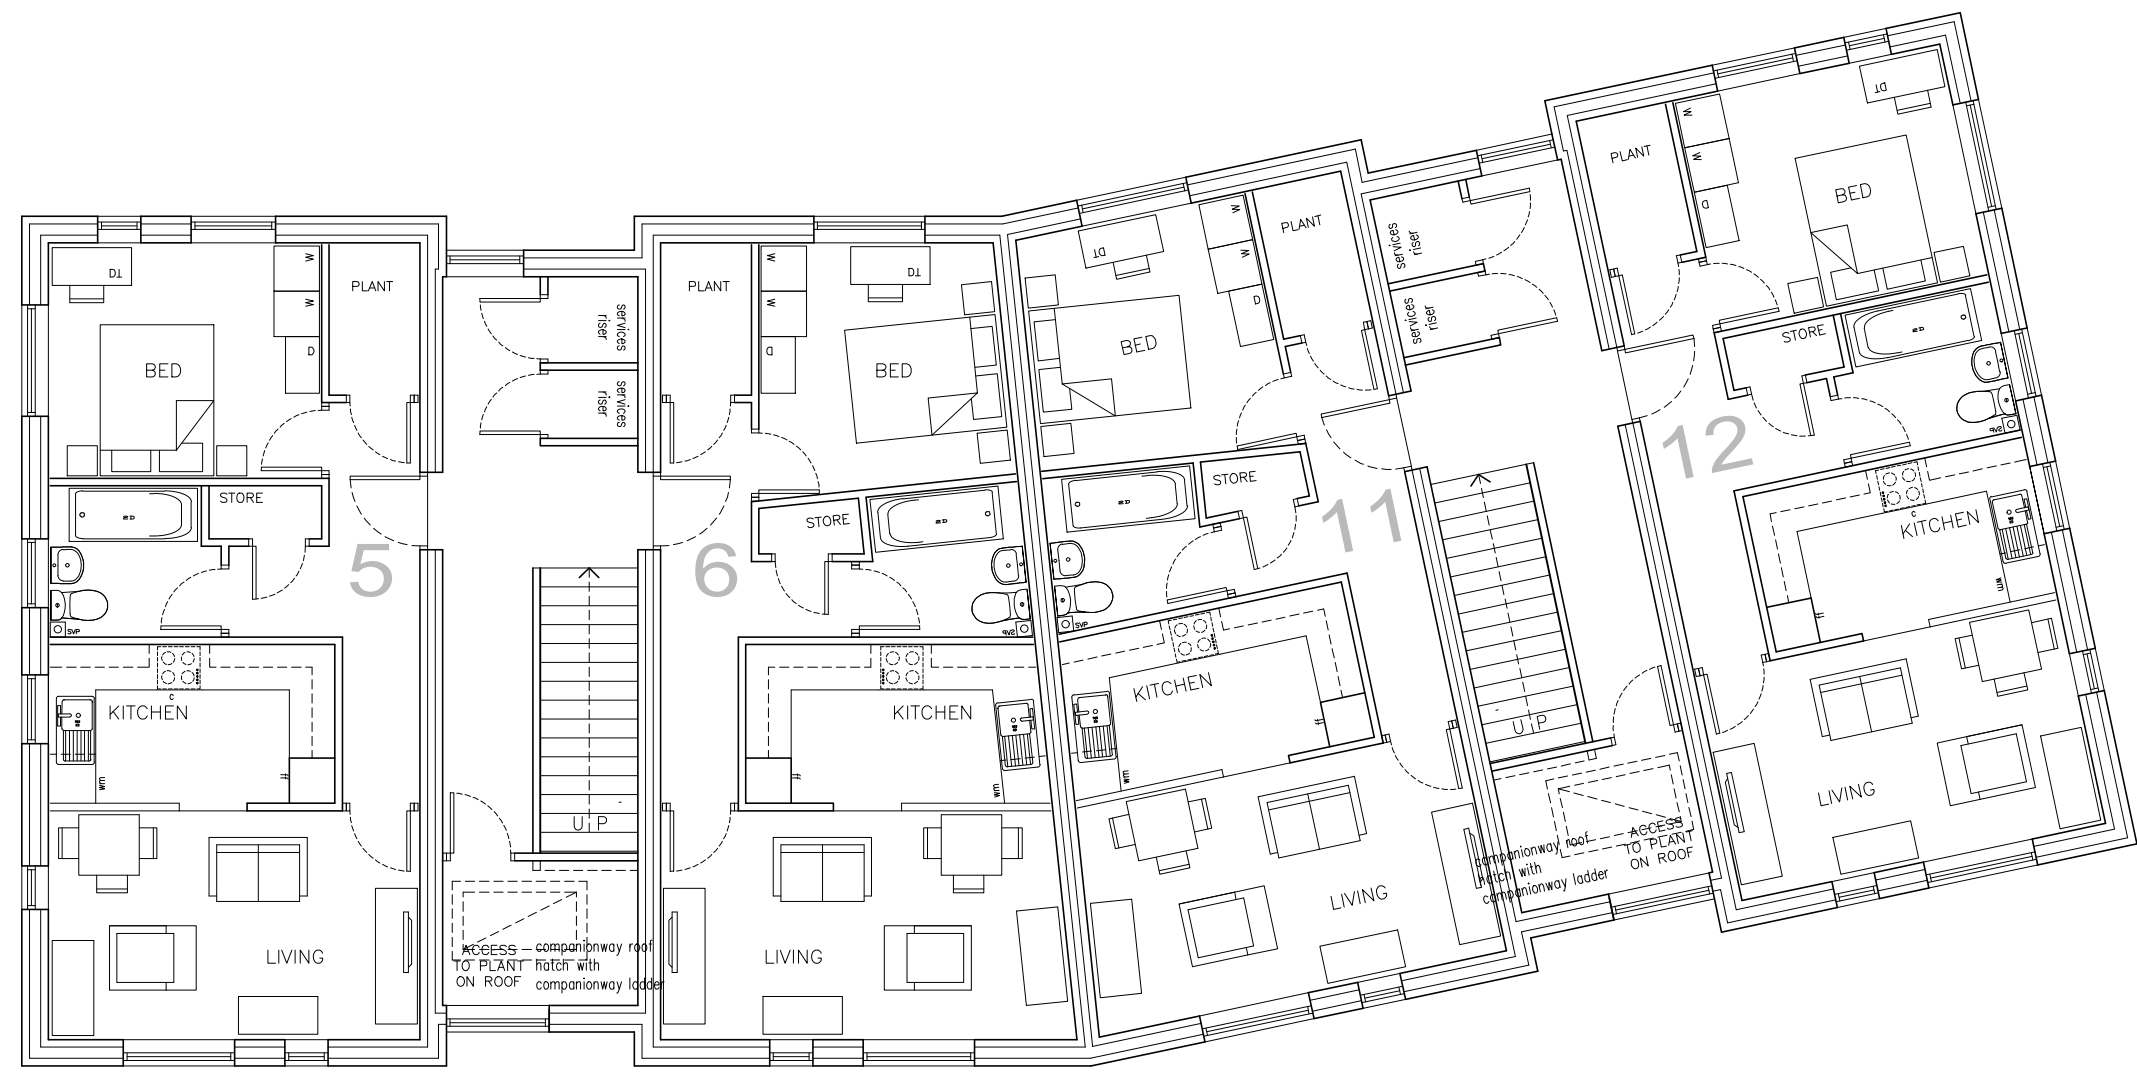


SECOND FLOOR

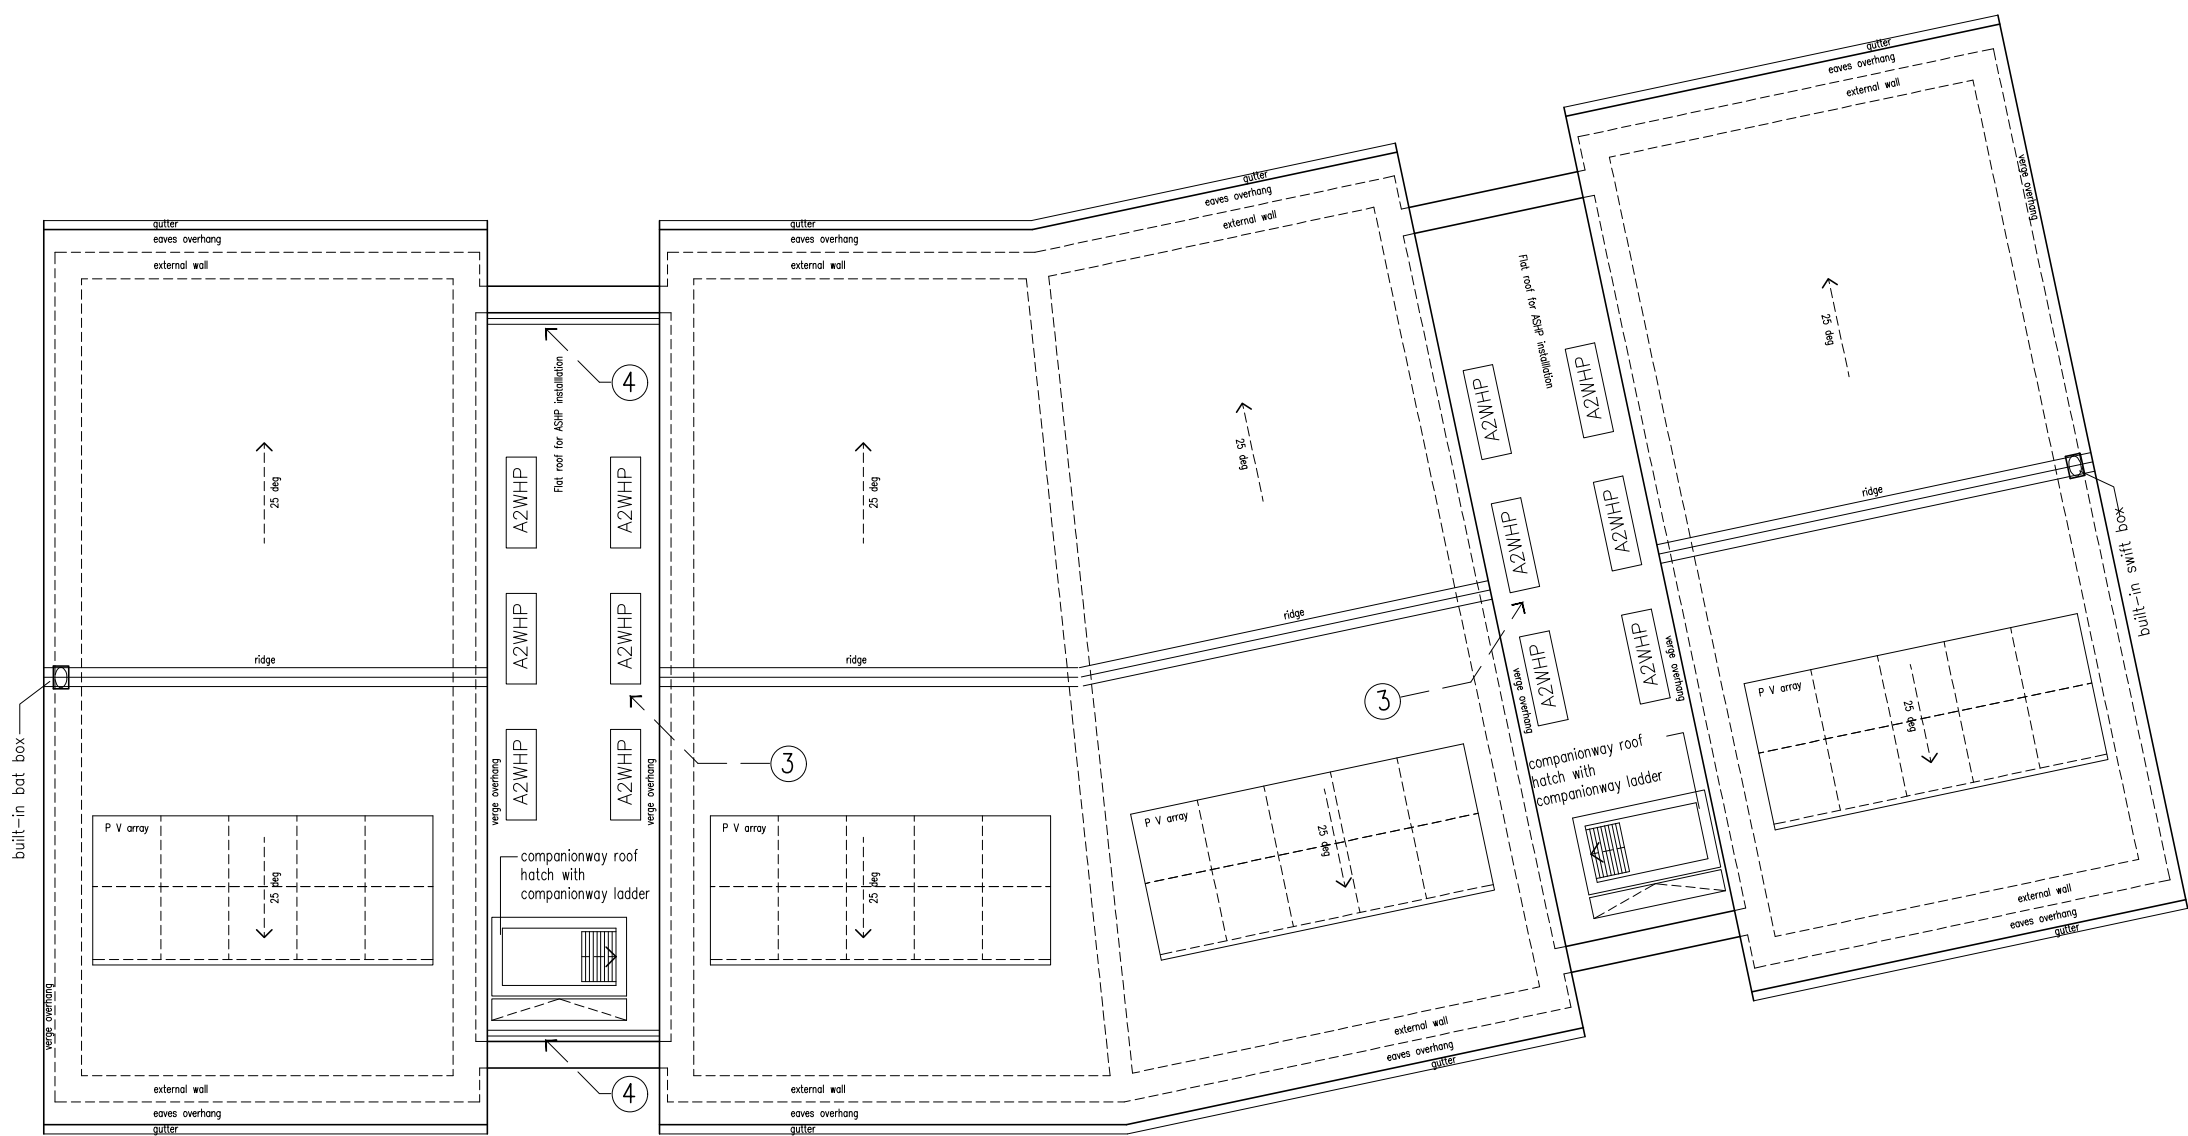

ROOF

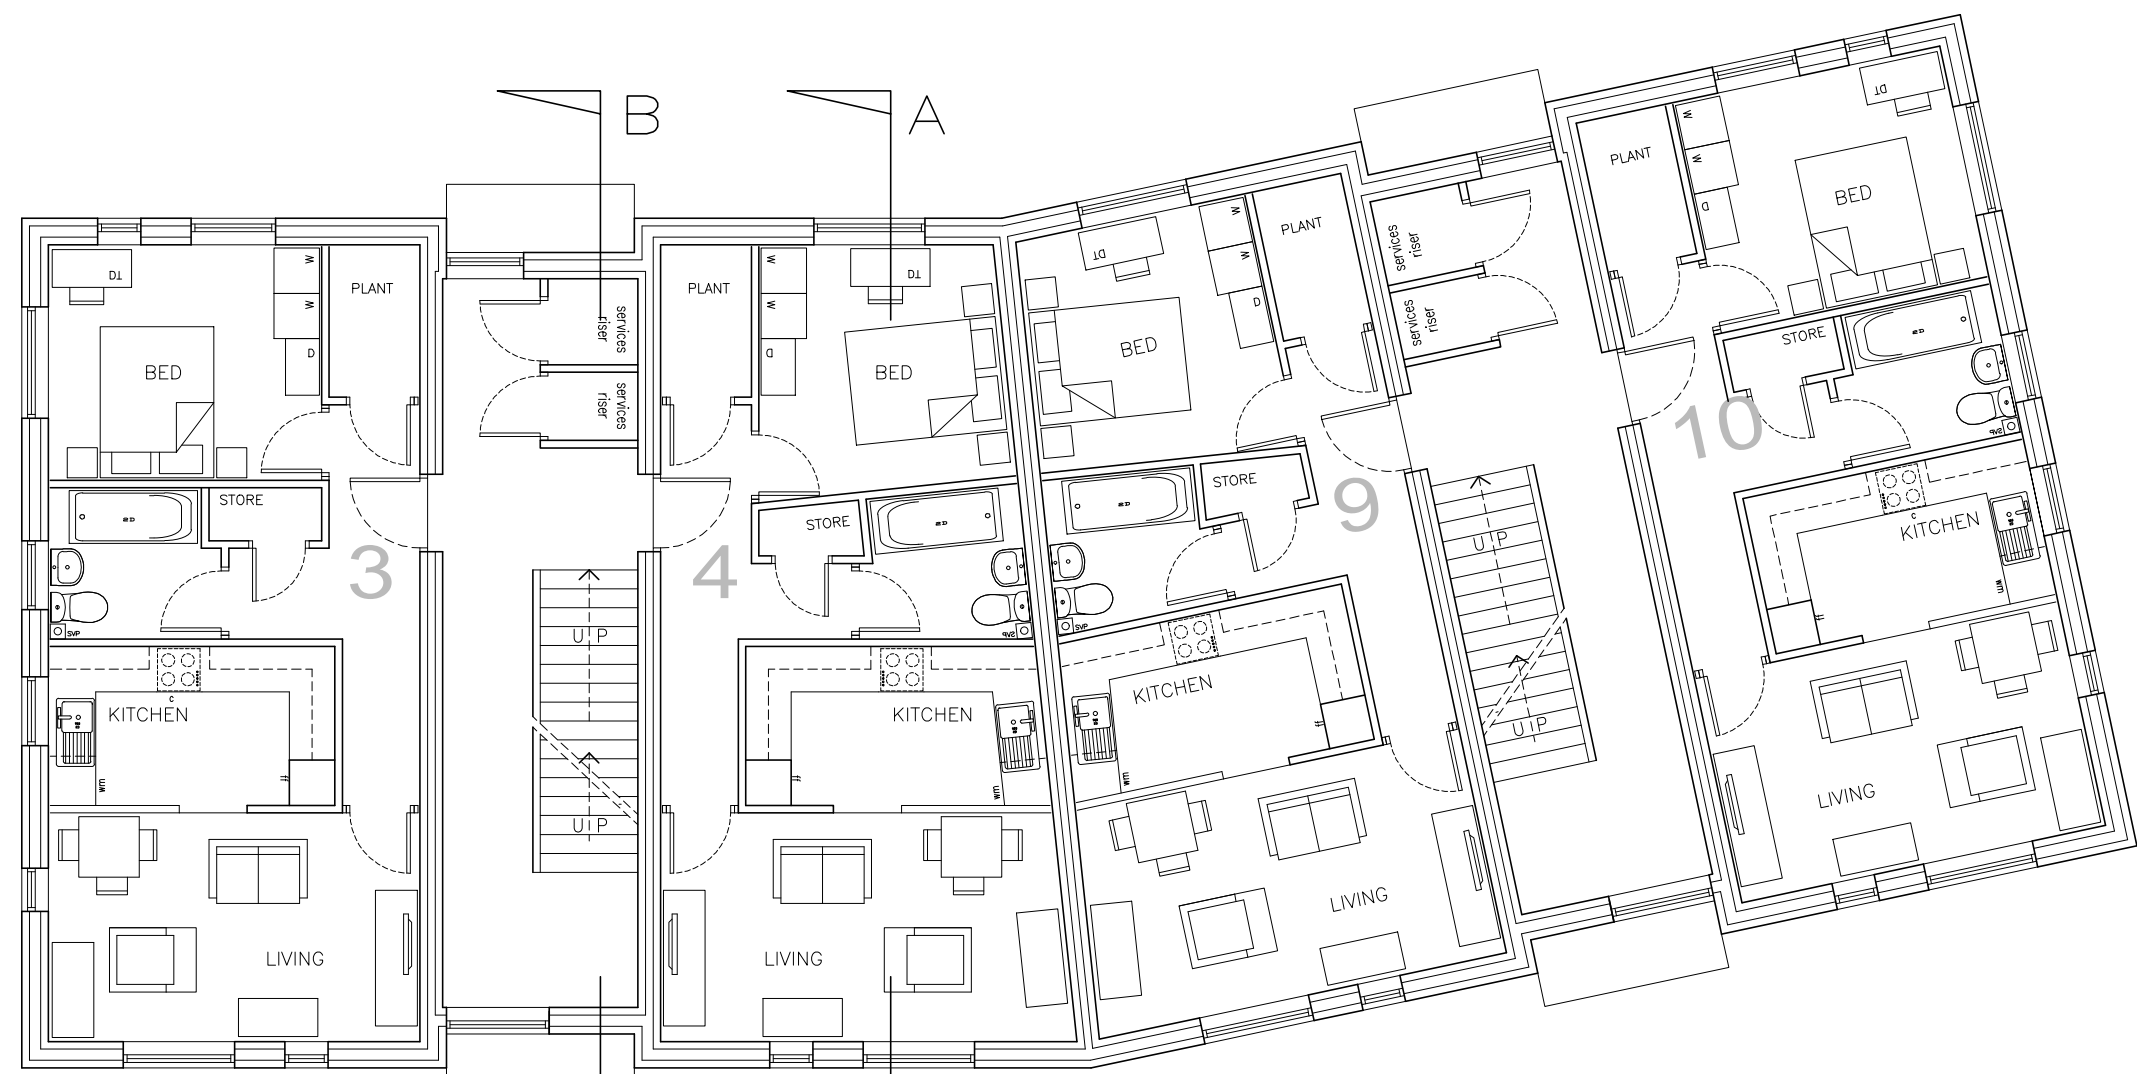

FIRST FLOOR

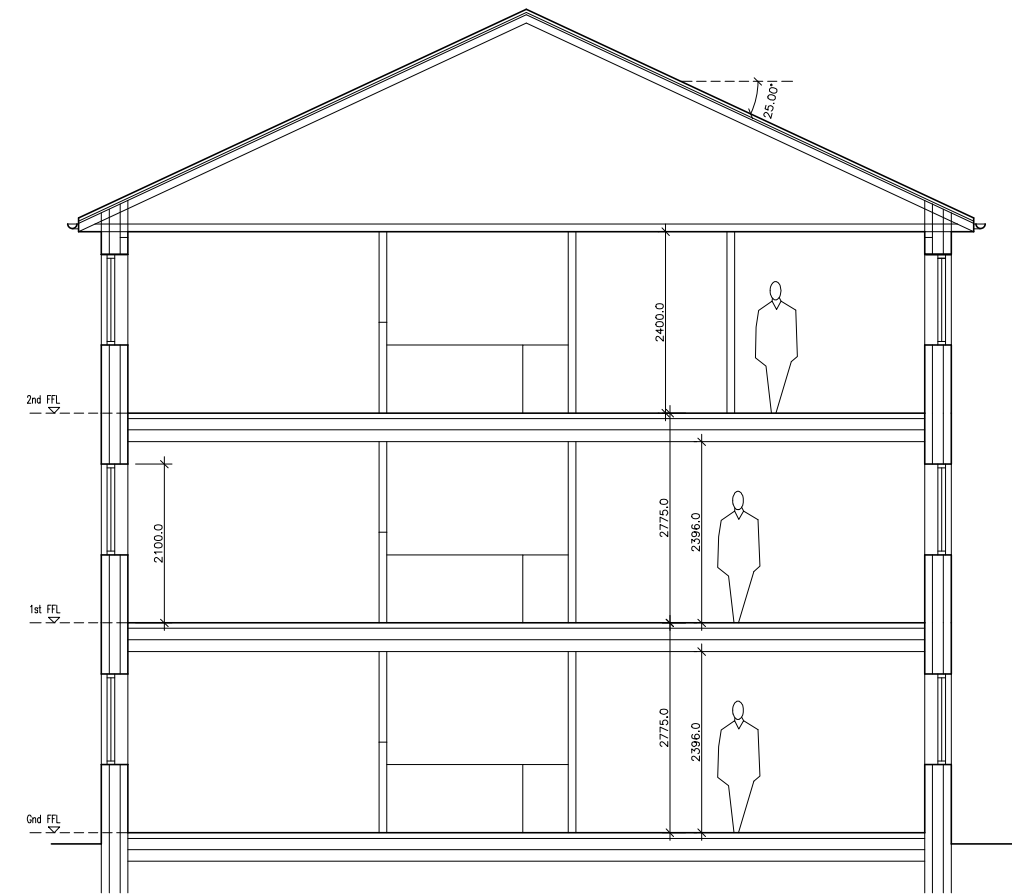


SECTION A




GROUND FLOOR

Apartment Floor Area 50.5 sqm

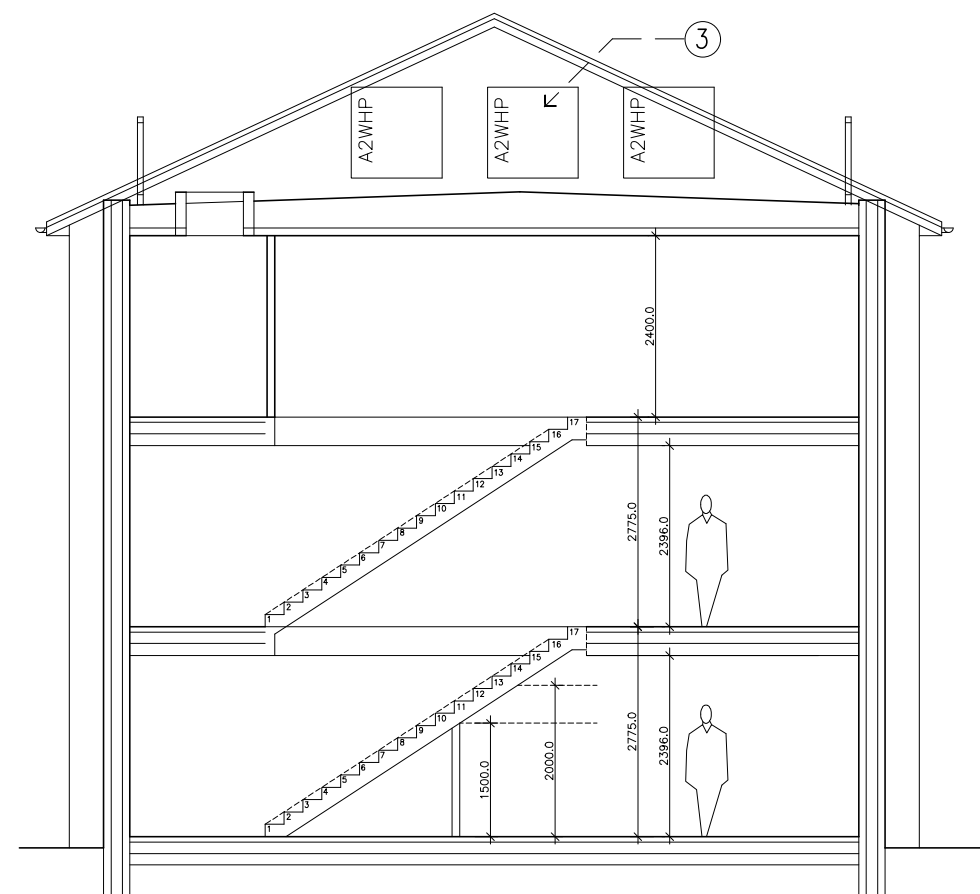

SECTION B

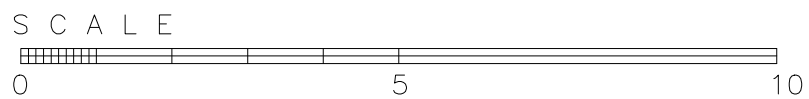

A Swift and bat boxes added to gables.
REVISIONS 04.07.2023

DWG TITLE APARTMENT BLOCK A – plans+sections Plots 1–12			
JOB Residential development at: BORROWDALE PARK Langley, Rochdale, M24 5GQ			
CLIENT Langley Community Benefits Society			
SCALE 1:100 @ A1 1:200 @ A3		DWG No 1917–22A	
DRAWN gm		DATE 14.12.2022	



ARCHITECTS · PROJECT MANAGERS · PROPERTY CONSULTANTS · CDM PLANNING CONSULTANTS

BYA Limited
Alina House, 10 St Vincent Street, Liverpool, L3 5XW
Tel: 0151 708 6121 Fax: 0151 708 9141