


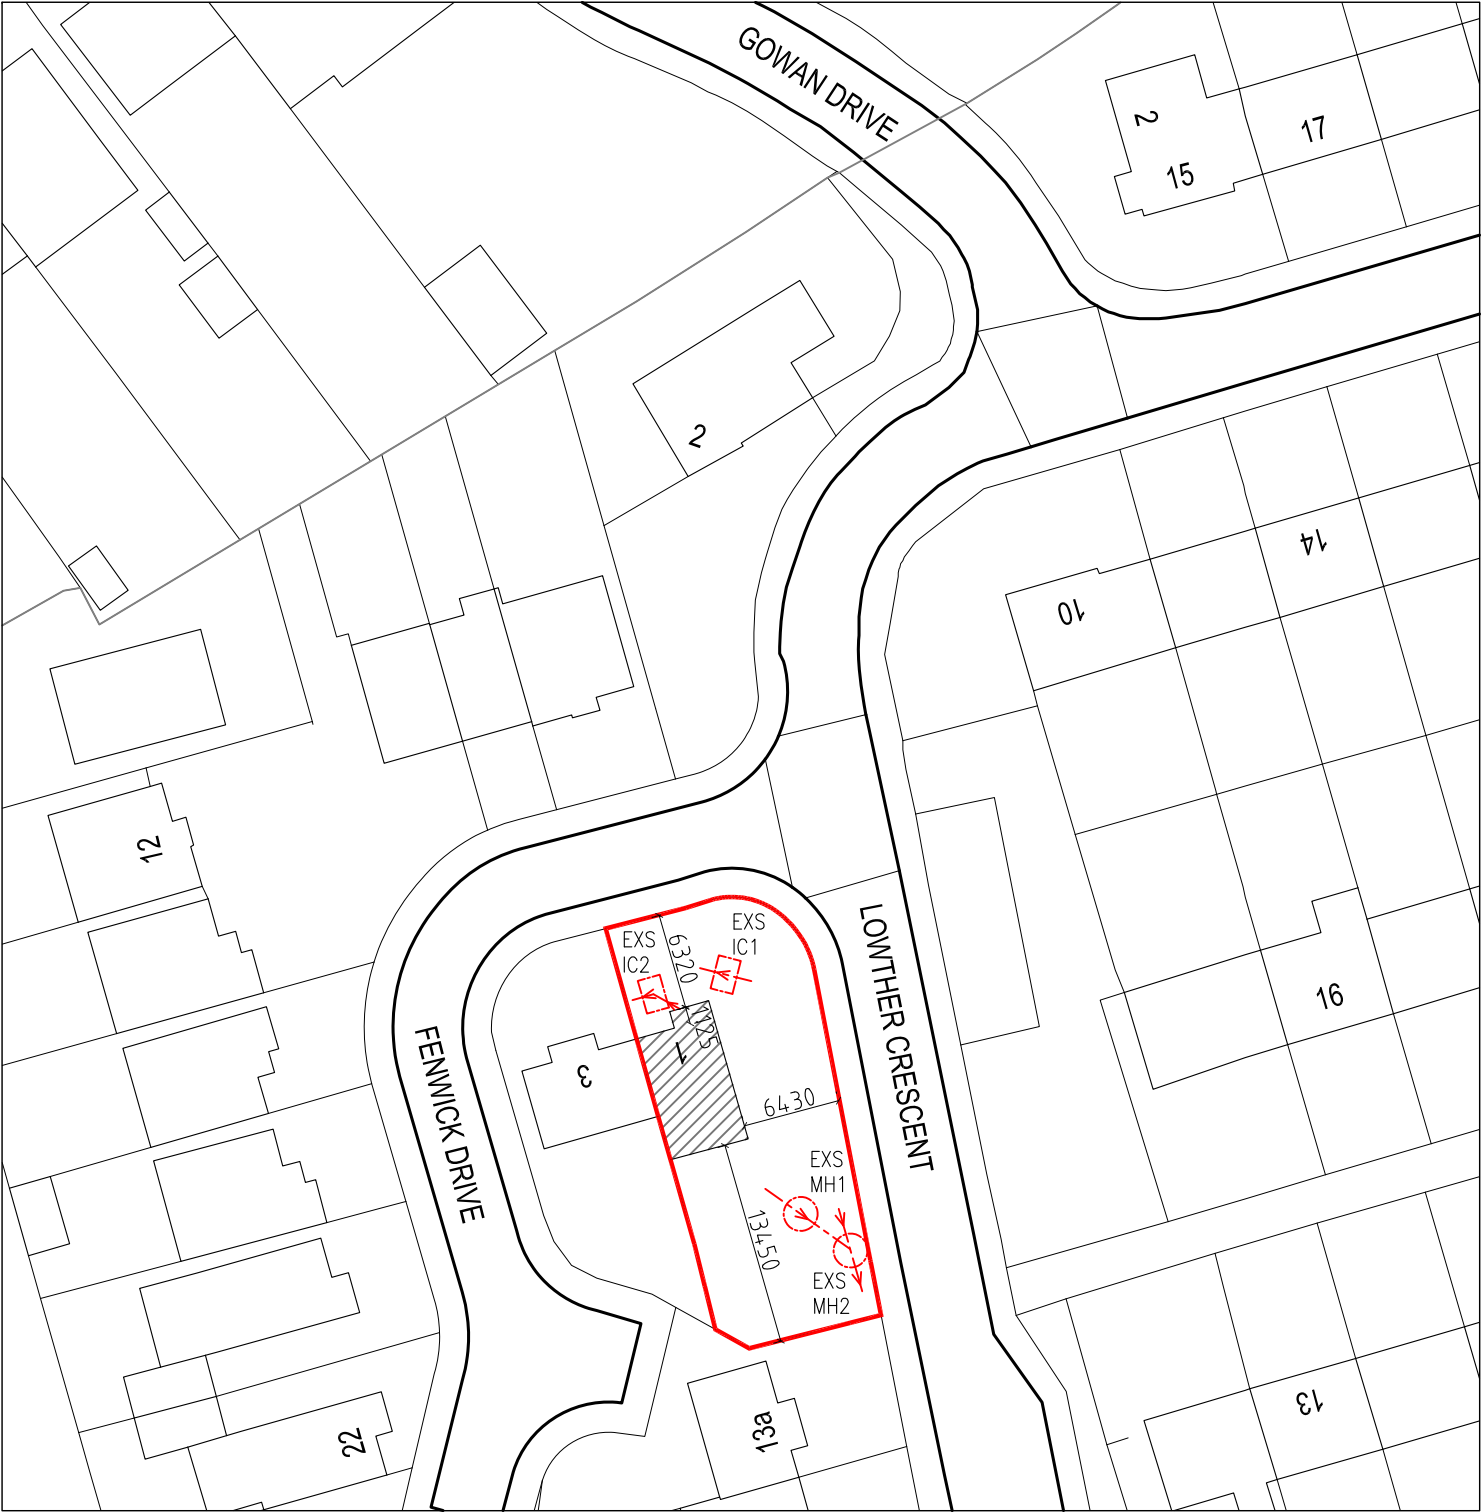

LEGEND:

- AREA OF THE SITE
- AREA OF THE EXISTING BUILDINGS
- EXS IC EXISTING DRAINAGE INSPECTION CHAMBER
- EXS MH EXISTING DRAINAGE MANHOLE

BLOCK PLAN
Sc. 1:500

